


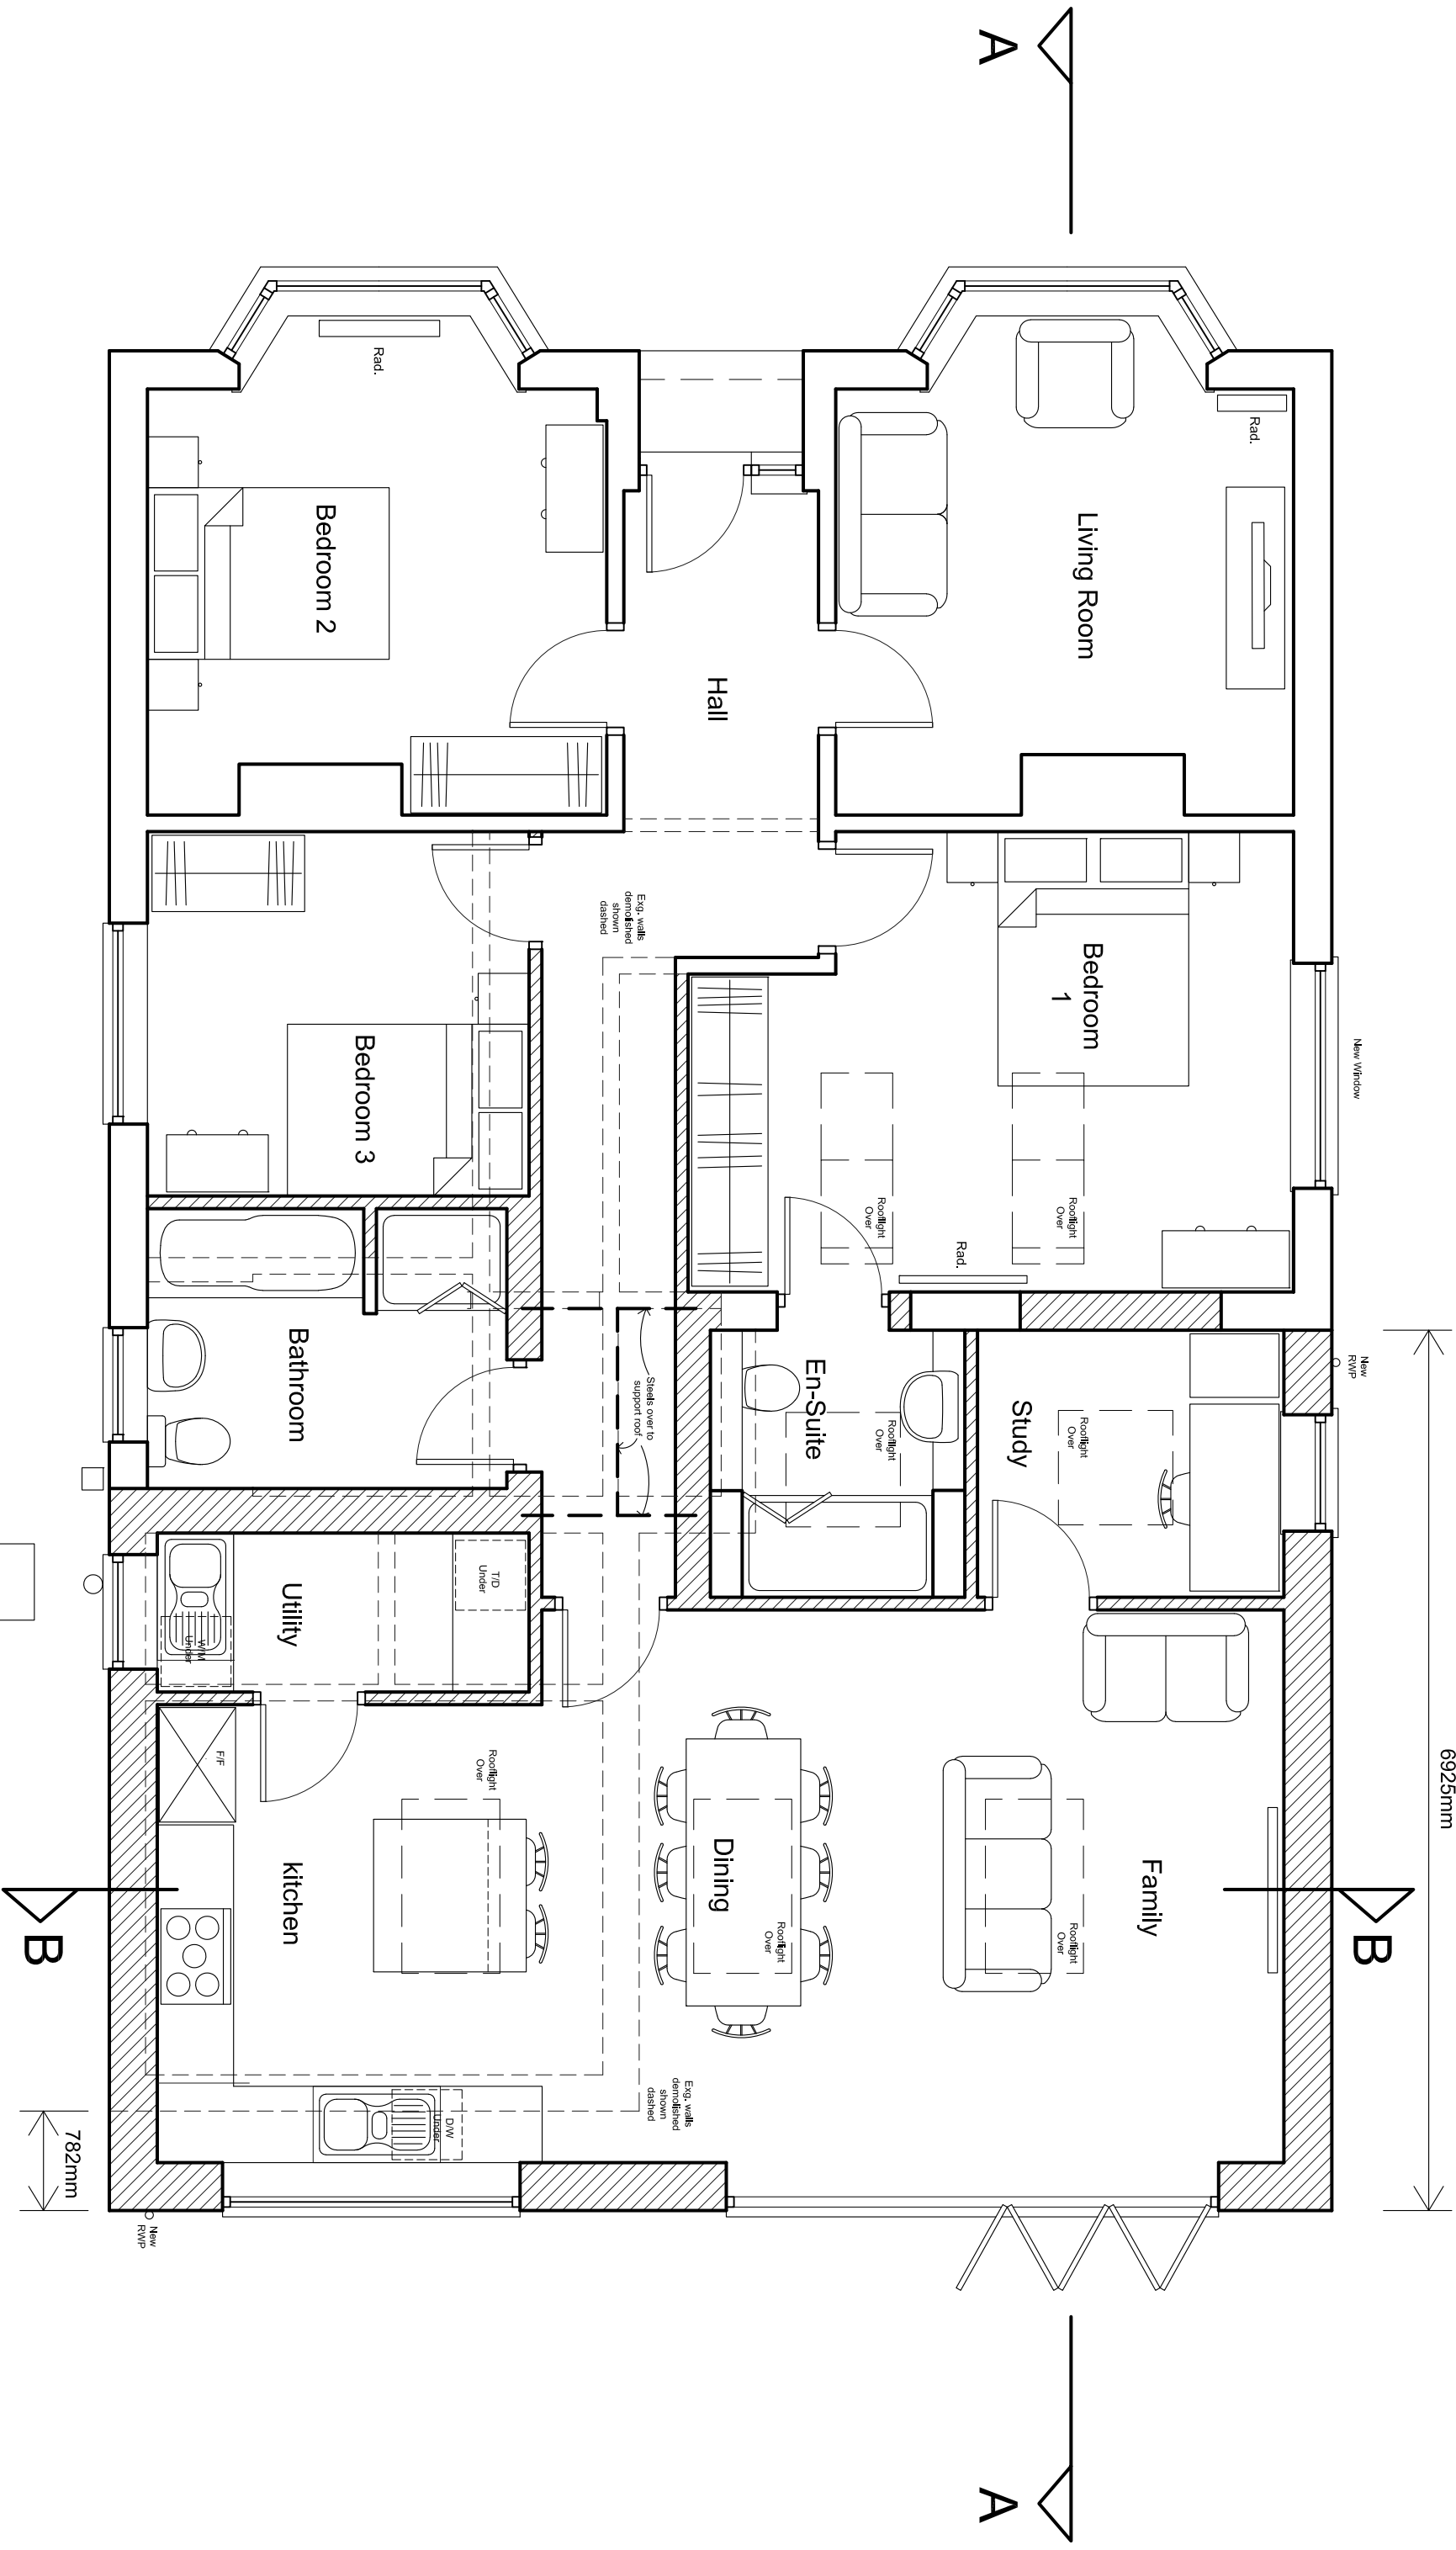

Ground Floor Plan

Scale 1 / 50

|                 |  |                                  |  |
|-----------------|--|----------------------------------|--|
| For:            |  | Job:                             |  |
| Mr. N. Winter.  |  | 49 Redhoods Way West, Letchworth |  |
| Title:          |  | Proposed Floor Plans             |  |
| Scale:          |  | Date:                            |  |
| 1:50 @ A3       |  | April 2024                       |  |
| Dwg No:         |  | Rev:                             |  |
| NWM / 2023 / P2 |  |                                  |  |