



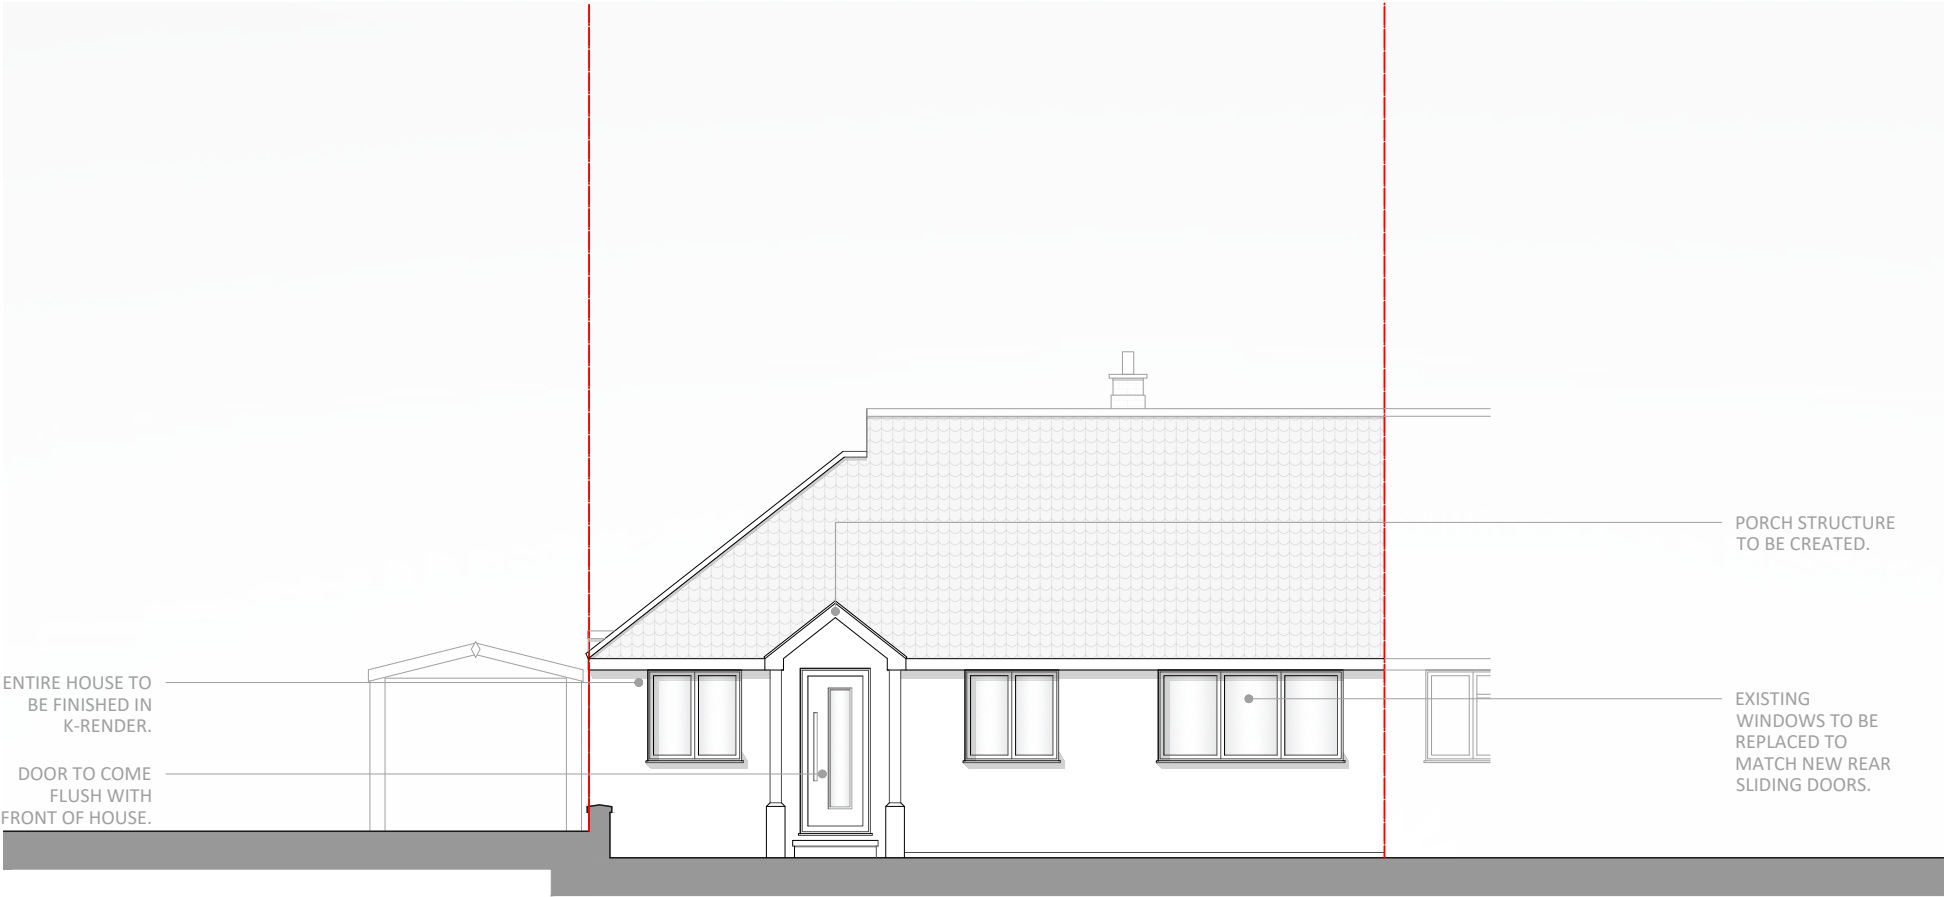

PROPOSED FRONT ELEVATION

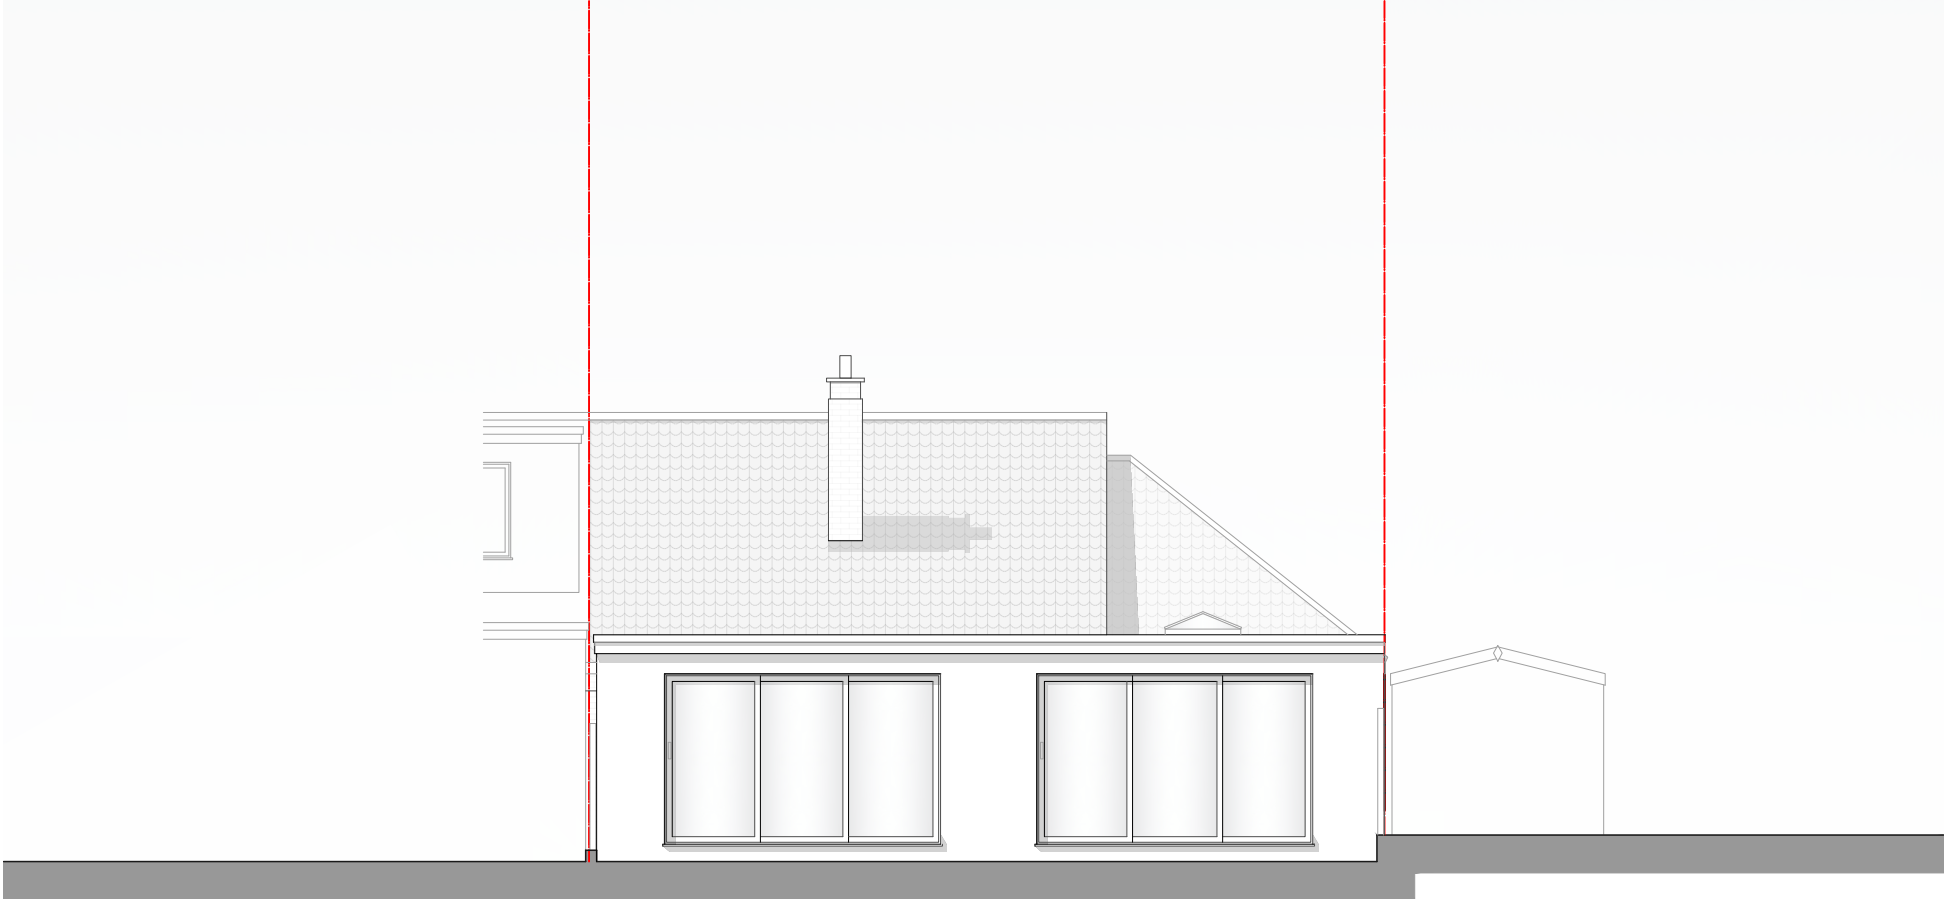

PROPOSED REAR ELEVATION

THIS PLAN AND DESIGN IS TO BE USED SOLELY IN CONNECTION WITH THE PROJECT AS DESCRIBED. THE DRAWING AND DESIGN IS THE COPYRIGHT OF YPL UK LIMITED T/A YOUR PLANS UK, AND MUST NOT BE RE-ISSUED, LOANED OR COPIED WITHOUT WRITTEN CONSENT OF YPL UK LIMITED T/A YOUR PLANS UK.

THE PLAN IS TO BE READ IN CONJUNCTION WITH ALL OTHER THIRD PARTY INFORMATION RELEVANT TO THE PROJECT. ANY APPARENT DISCREPANCY IS TO BE BROUGHT TO THE ATTENTION OF YPL UK LIMITED T/A YOUR PLANS UK AND/OR ANY THIRD-PARTIES OR SPECIALISTS ASSOCIATED. DO NOT SCALE FROM THIS DRAWING.

## FOR PLANNING

Location

89 NINESPRINGS WAY  
HITCHIN

Title

PROPOSED FRONT AND REAR  
ELEVATIONS

| Scale             | Drawn | Checked | Date     |
|-------------------|-------|---------|----------|
| 1:100 @ A3        | SJB   | HE      | APR 26   |
| Drawing Number    |       |         | Revision |
| 2192_YPUK_P006(A) |       |         | P7       |

0 1 2 3 4 5m  
1:100



# YOURPLANS

Website : [Yourplansuk.com](https://yourplansuk.com) | Phone : 01438 587300 | Email : [info@yourplansuk.com](mailto:info@yourplansuk.com)

© 2025 YOUR PLANS UK (YPL UK LIMITED). ALL RIGHTS RESERVED.