




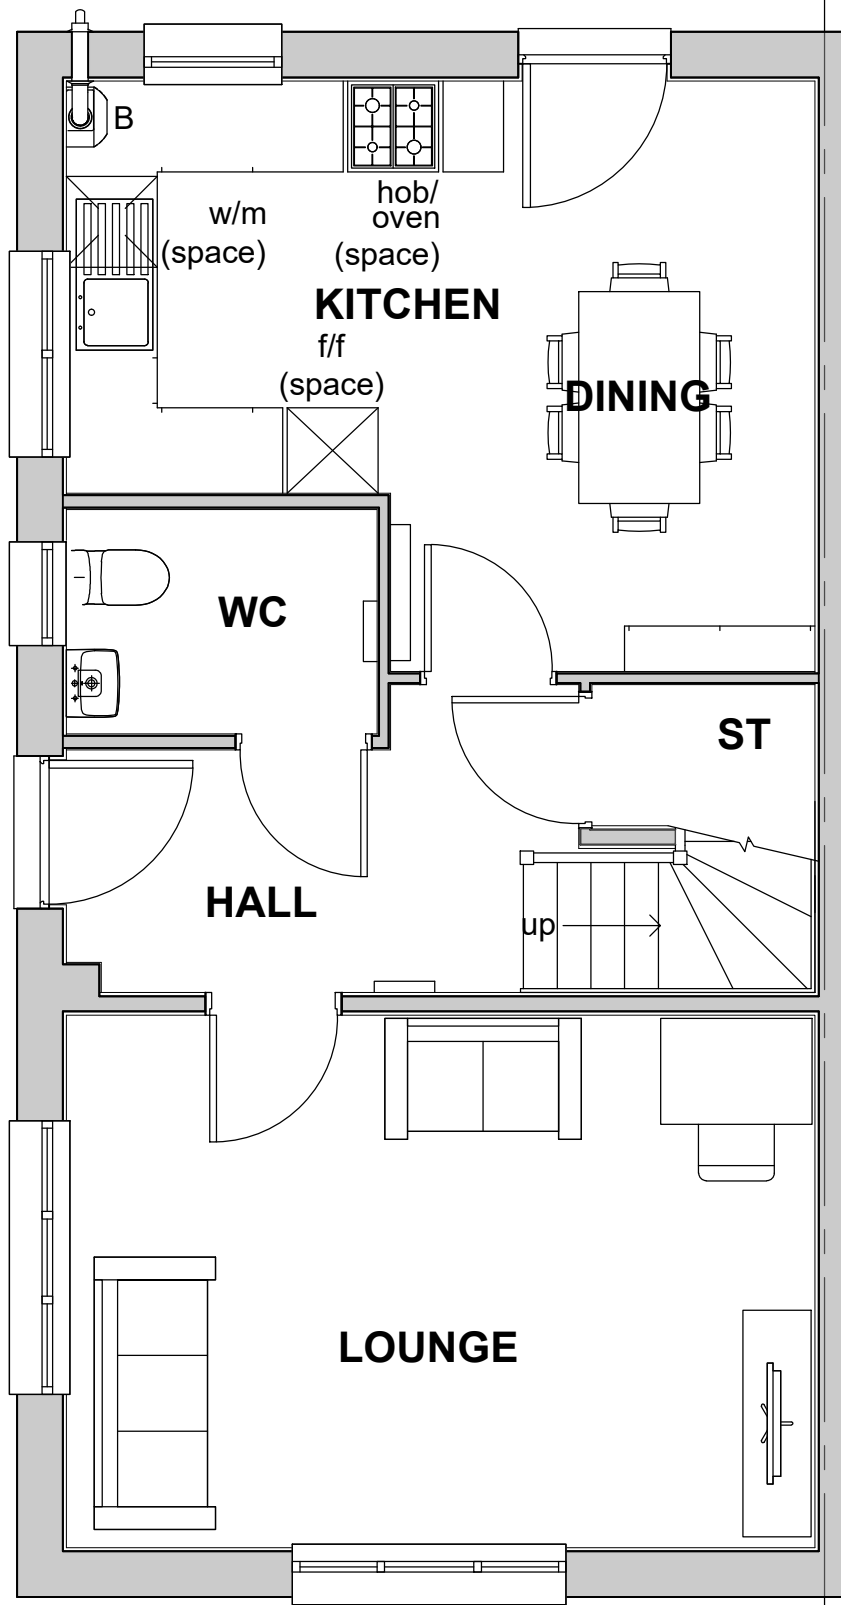

01 Ground Floor Plan
Scale 1:50@A1 (1:100@A3)

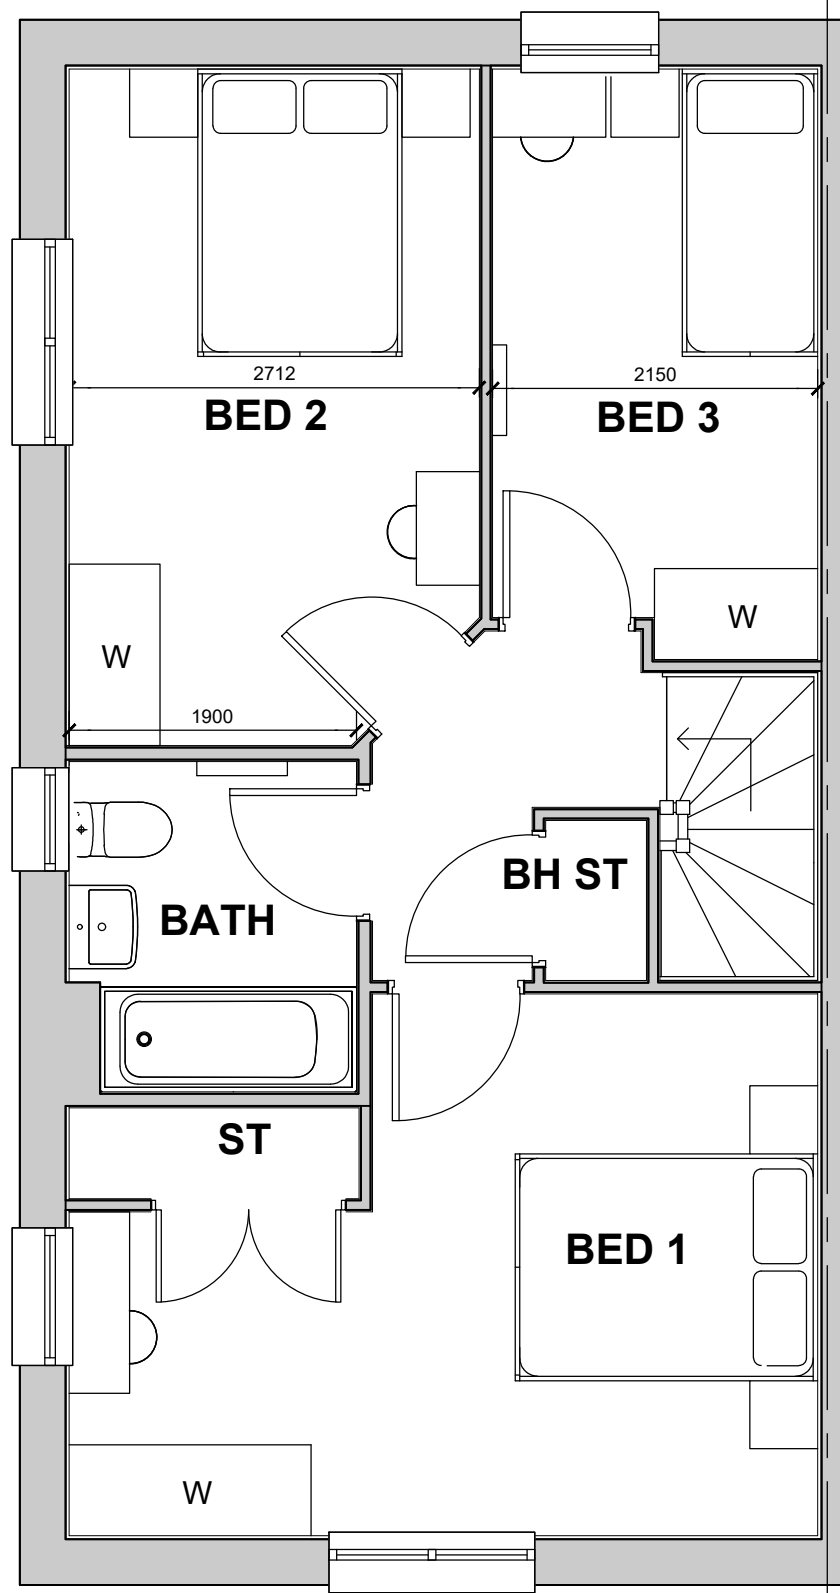


02 First Floor Plan
Scale 1:50@A1 (1:100@A3)

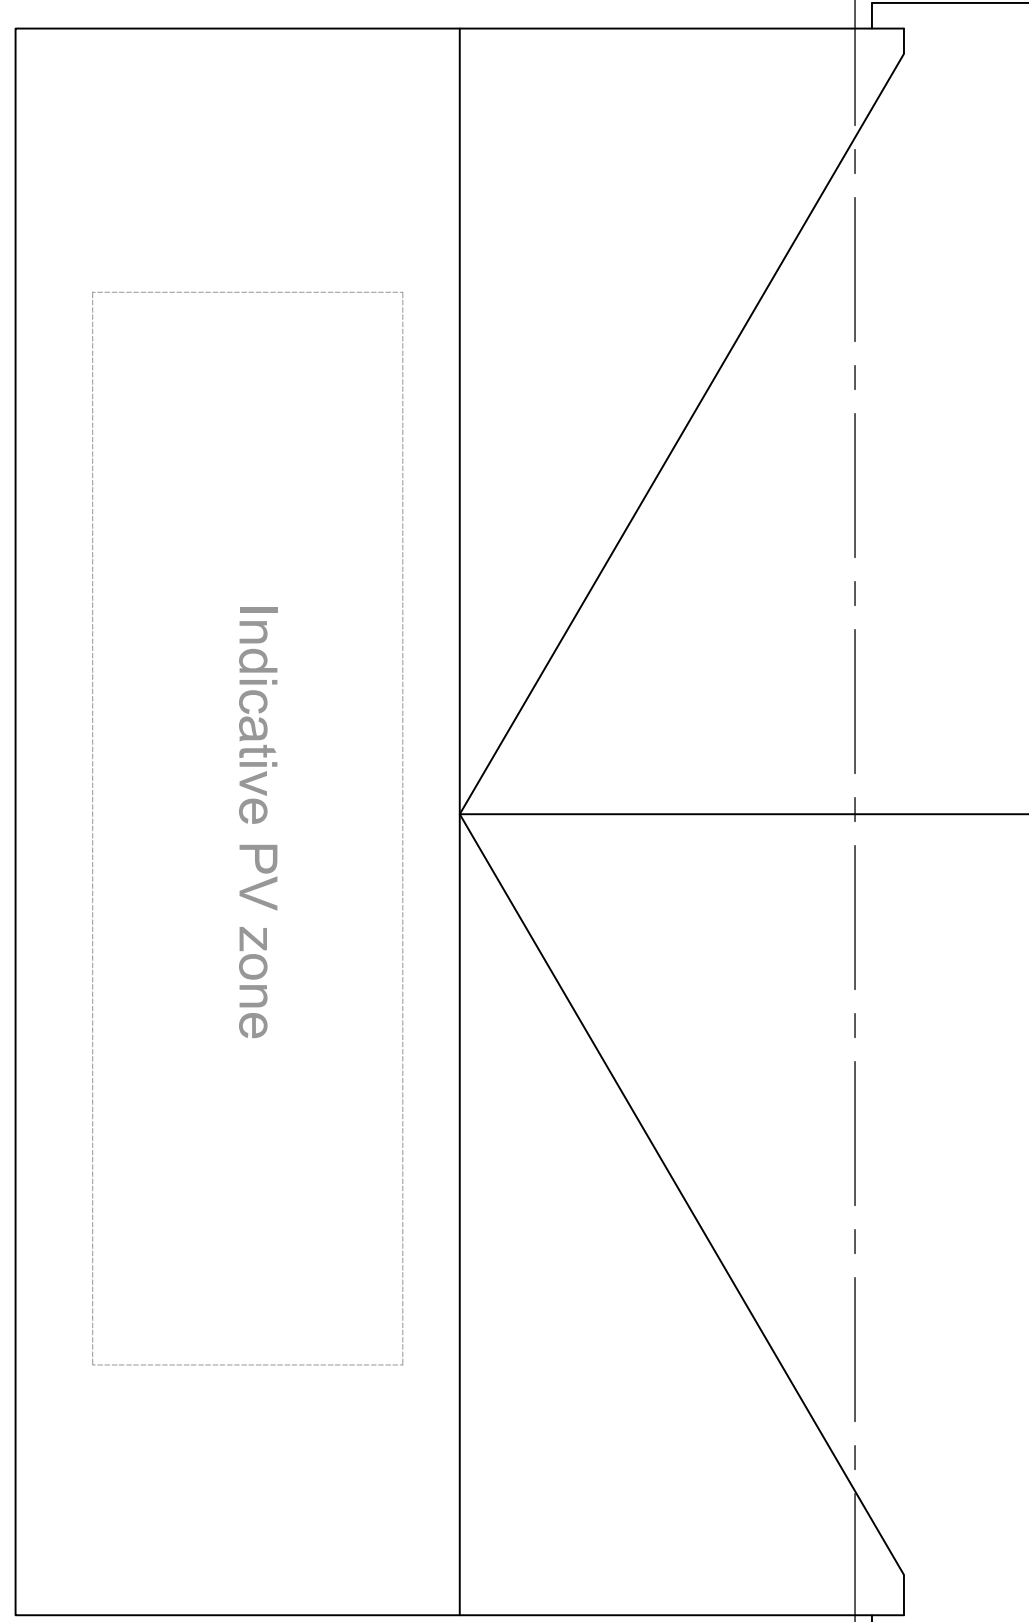

03 Roof Plan
Scale 1:50@A1 (1:100@A3)

YH55 PLANS

House Type	3B5P
Format	Semi
Tenure	Affordable
NIA (sqm)	96.0
NIA (sqft)	1033
NDSS Min (sqm)	93
Storage (sqm)	3.2
NDSS Min Storage	2.5
Part M Category	M4(2)
Plots	82(h), 86

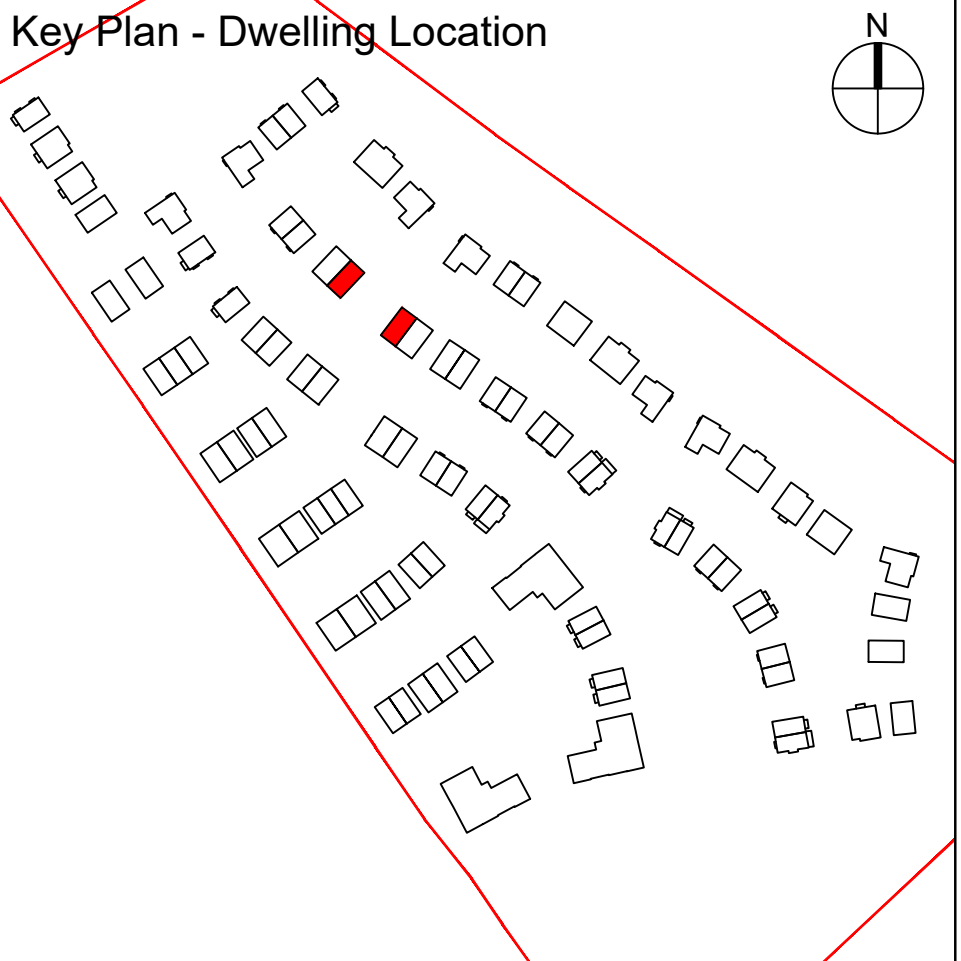


Notes/Legend

Rev	Date	Drawn	Description
1	08.08.25	HTA	Initial issue to LGC Heritage Foundation

Notes:
Do not scale from drawings unless by agreement with HTA. Use figured dimensions only. Check all dimensions on site prior to commencing the works. Drawing to be read in conjunction with other relevant consultant information.

This drawing is the copyright of HTA Design LLP and must not be copied or reproduced in part, or in whole, without the express permission of HTA Design LLP. Drawing to be read in conjunction with specification.

Legend

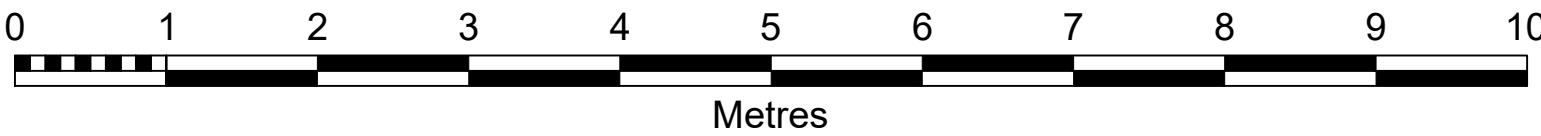

YH55 Floor Plans

drawing title
David Wilson Homes
LG3 Letchworth Garden City

client / project

HTA-A_DR_2060

drawing number
1:50 @ A1
Scale 1:100 @ A3

BAR-LGC-001 EBN
project number
originated by

FOR PLANNING

status

HTA Design LLP
www.hta.co.uk
London | Edinburgh | Manchester | Bristol

