



Watford PLANS


House Type	3B4P
Format	Semi, Terrace
Tenure	Private
NIA (sqm)	91.9
NIA (sqft)	989
NDSS Min (sqm)	84
Storage (sqm)	3.6
NDSS Min Storage	2.5
Part M Category	M4(2)
Plots	9(h), 10, 11, 15

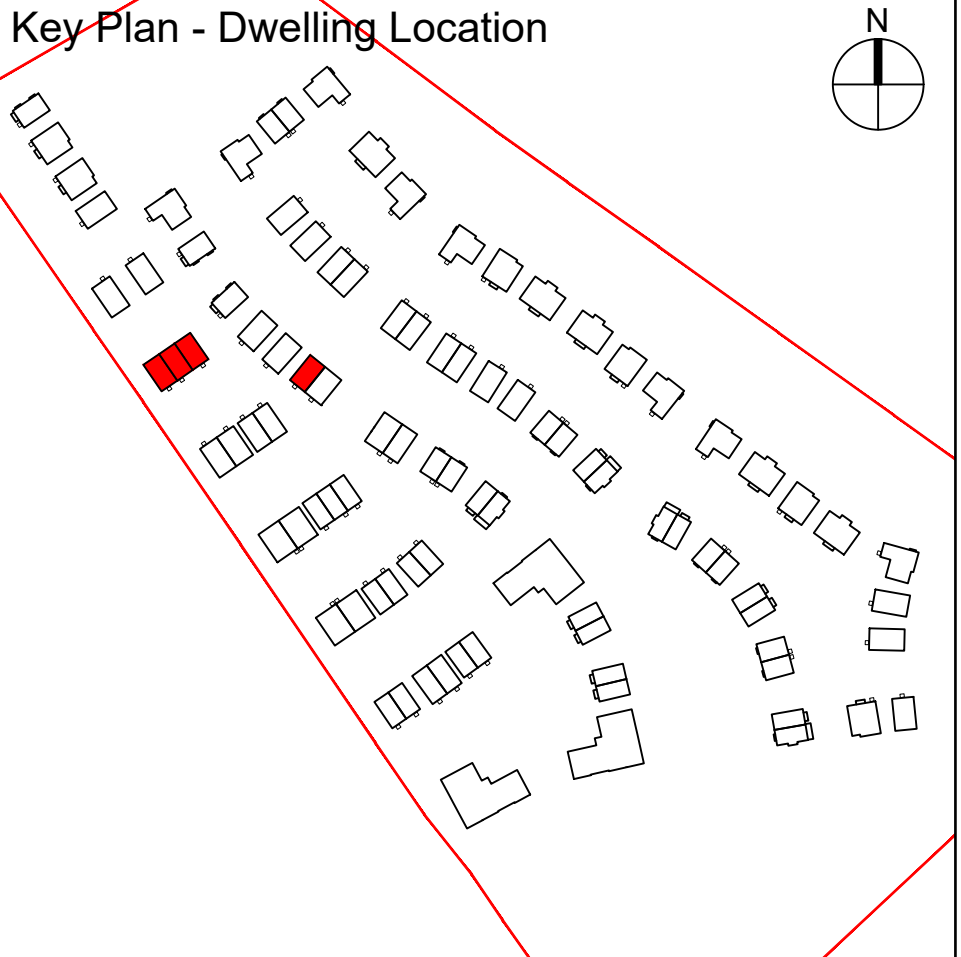


Notes/Legend

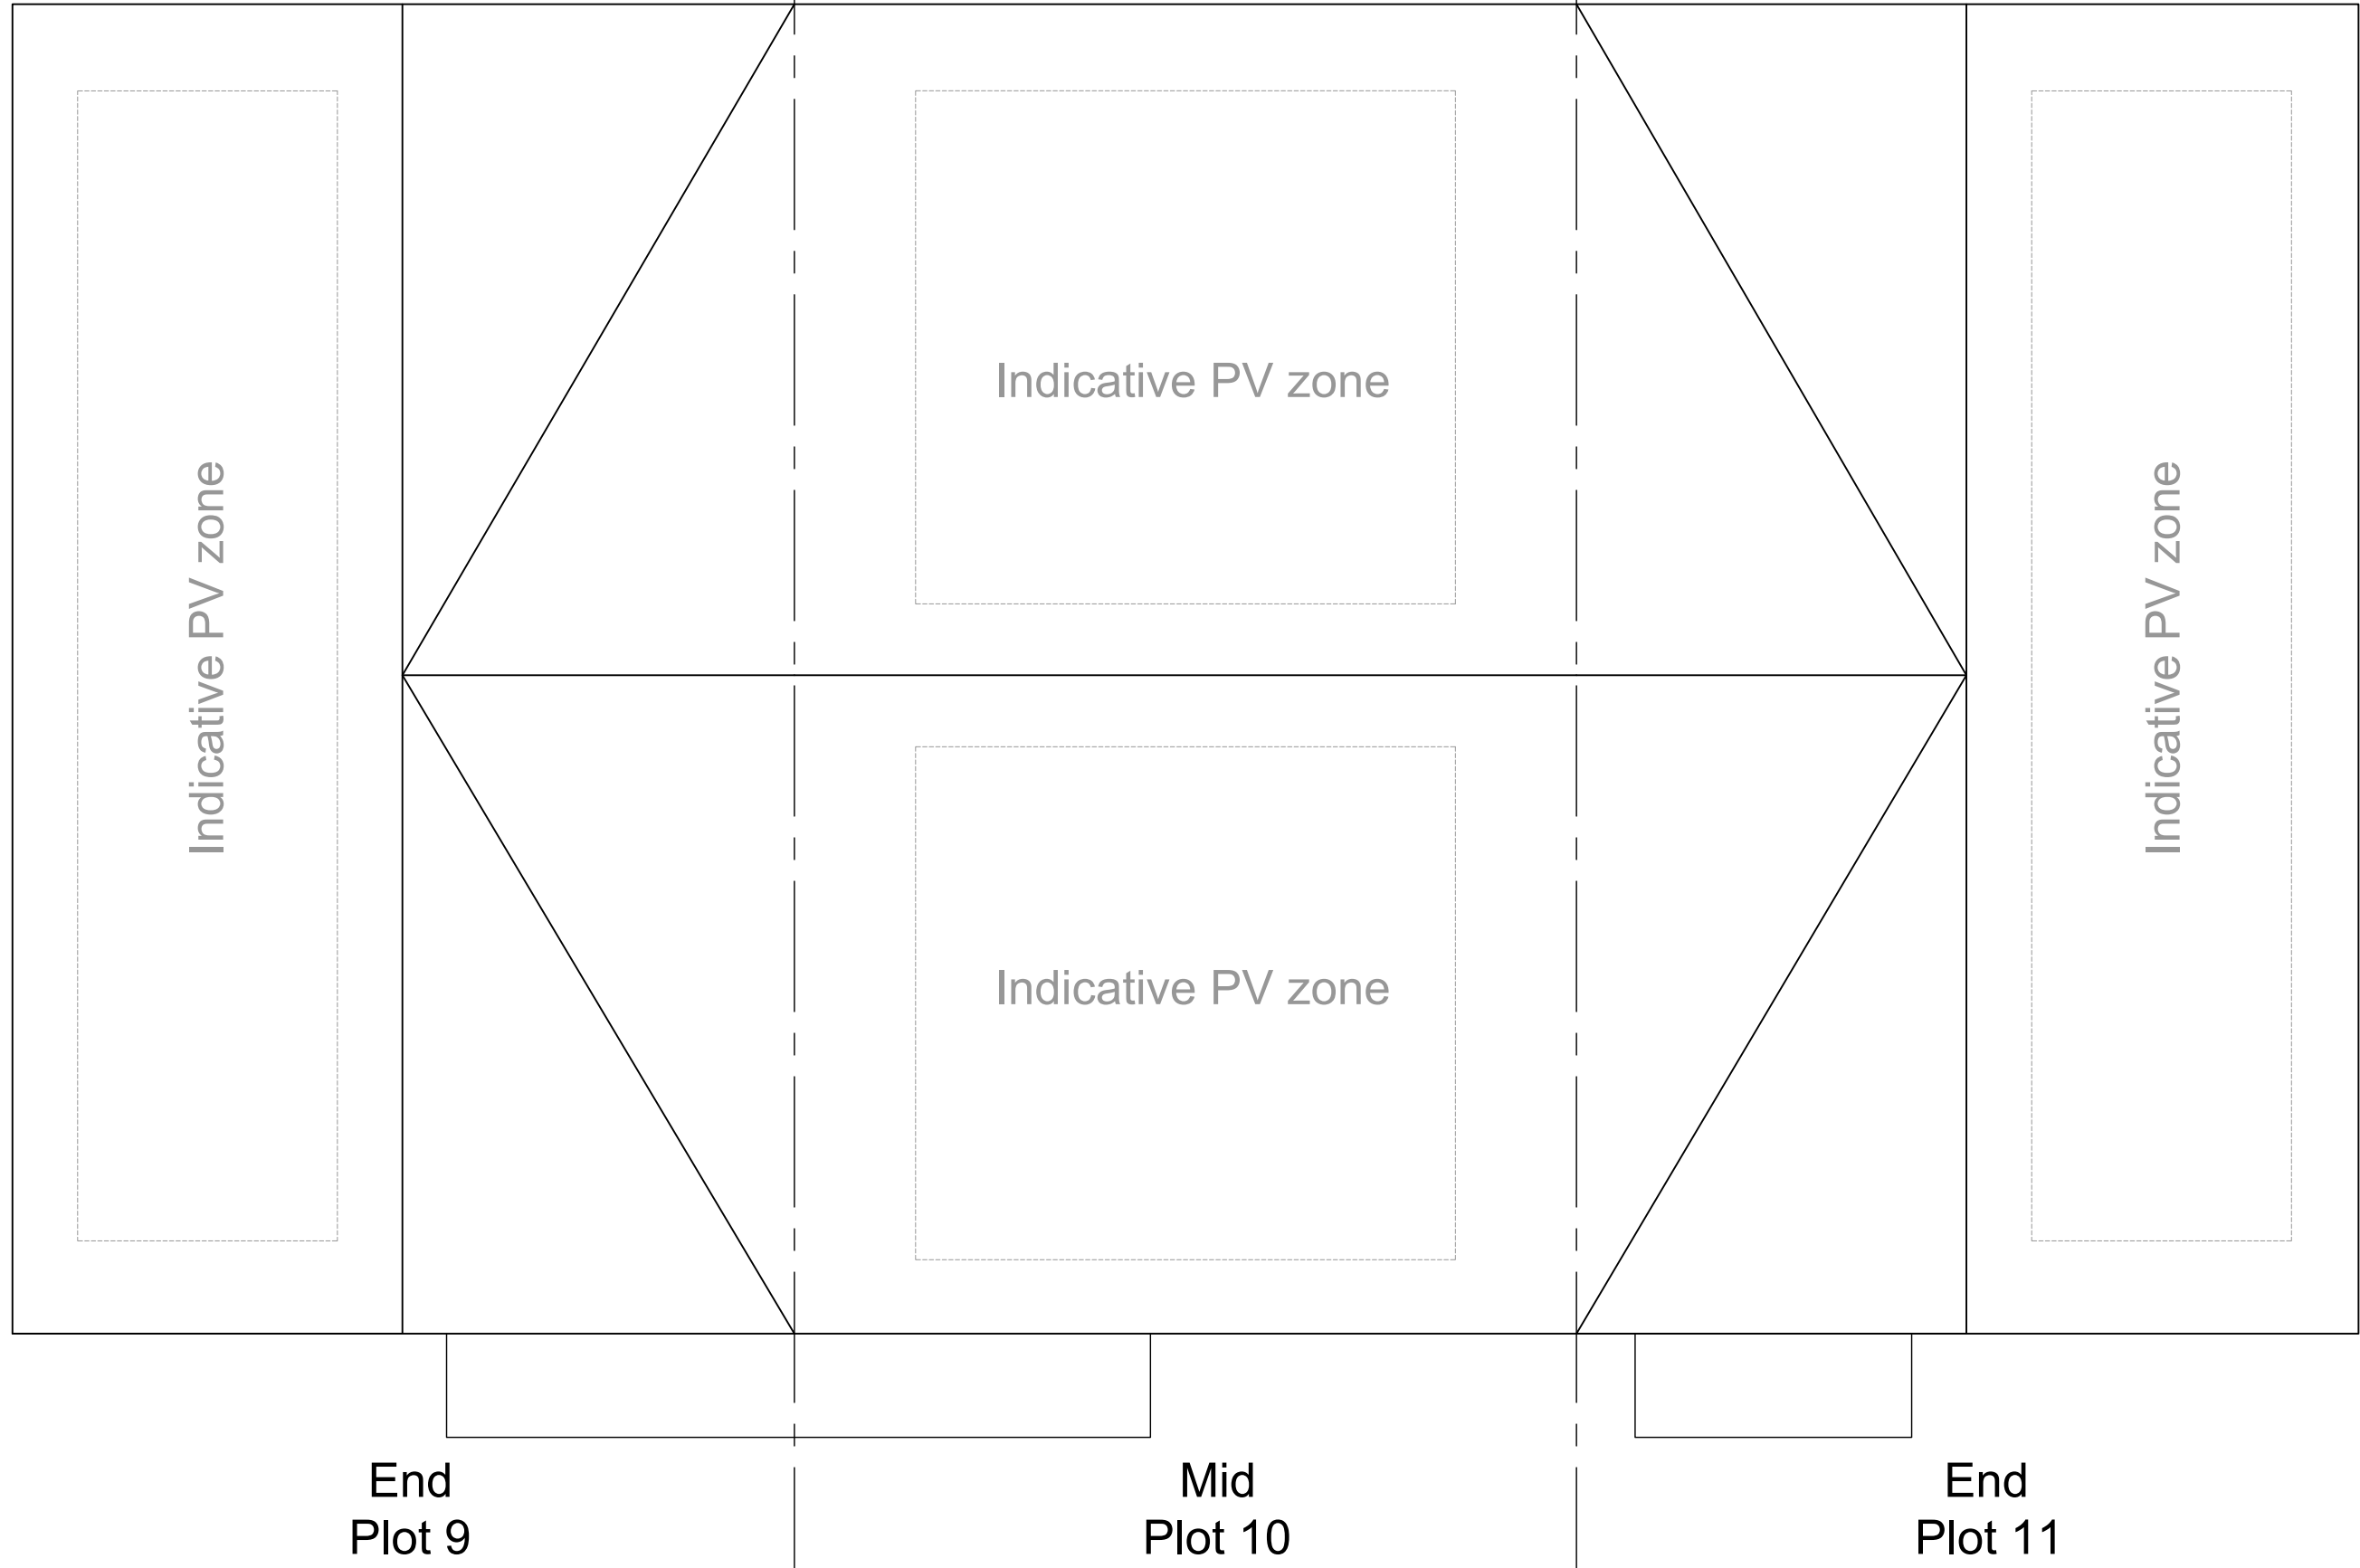


03 Roof Plan
Scale 1:50@A1 (1:100@A3)

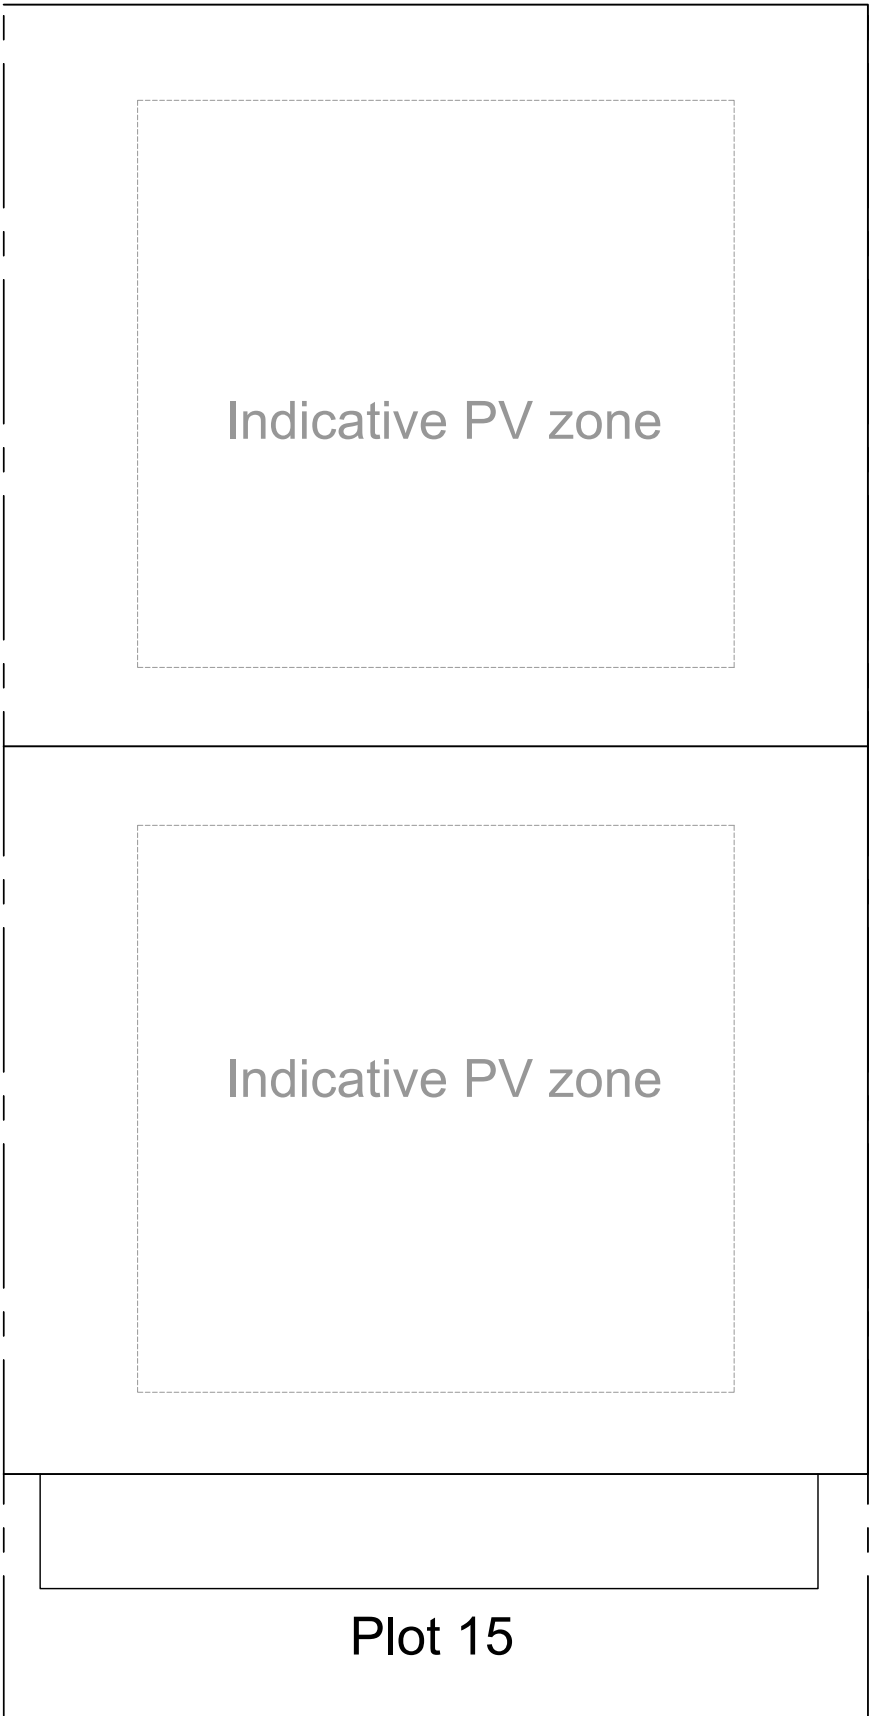

04 Roof Plan
Scale 1:50@A1 (1:100@A3)

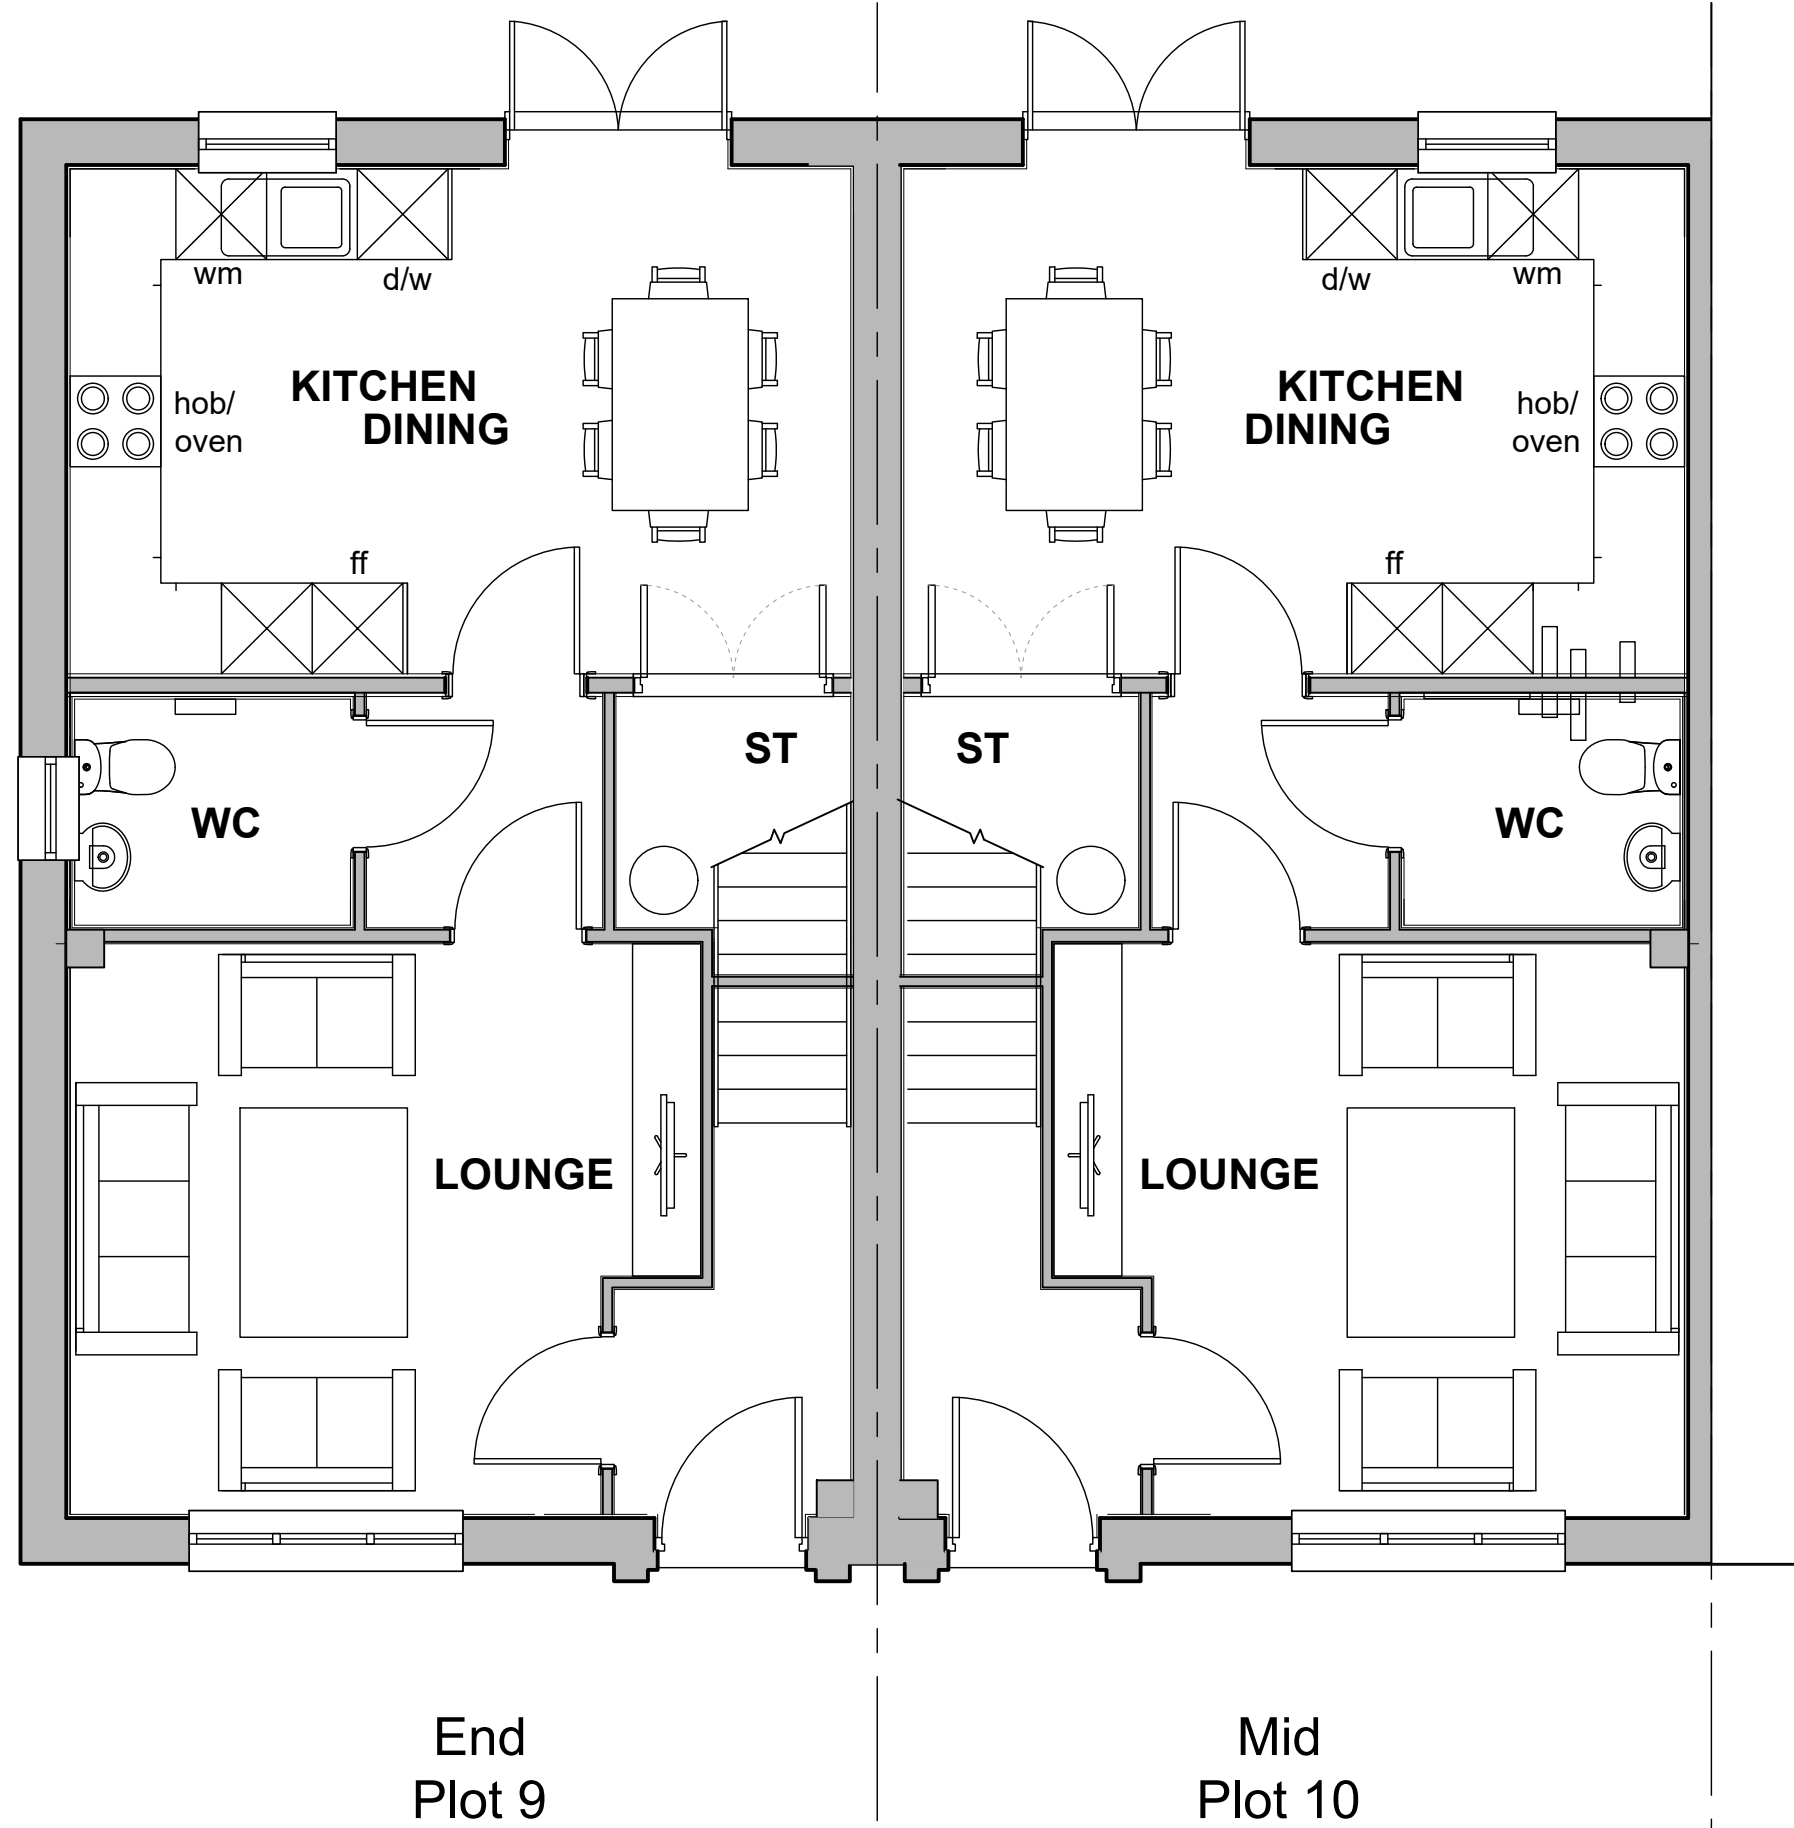

01 Ground Floor Plan
Scale 1:50@A1 (1:100@A3)

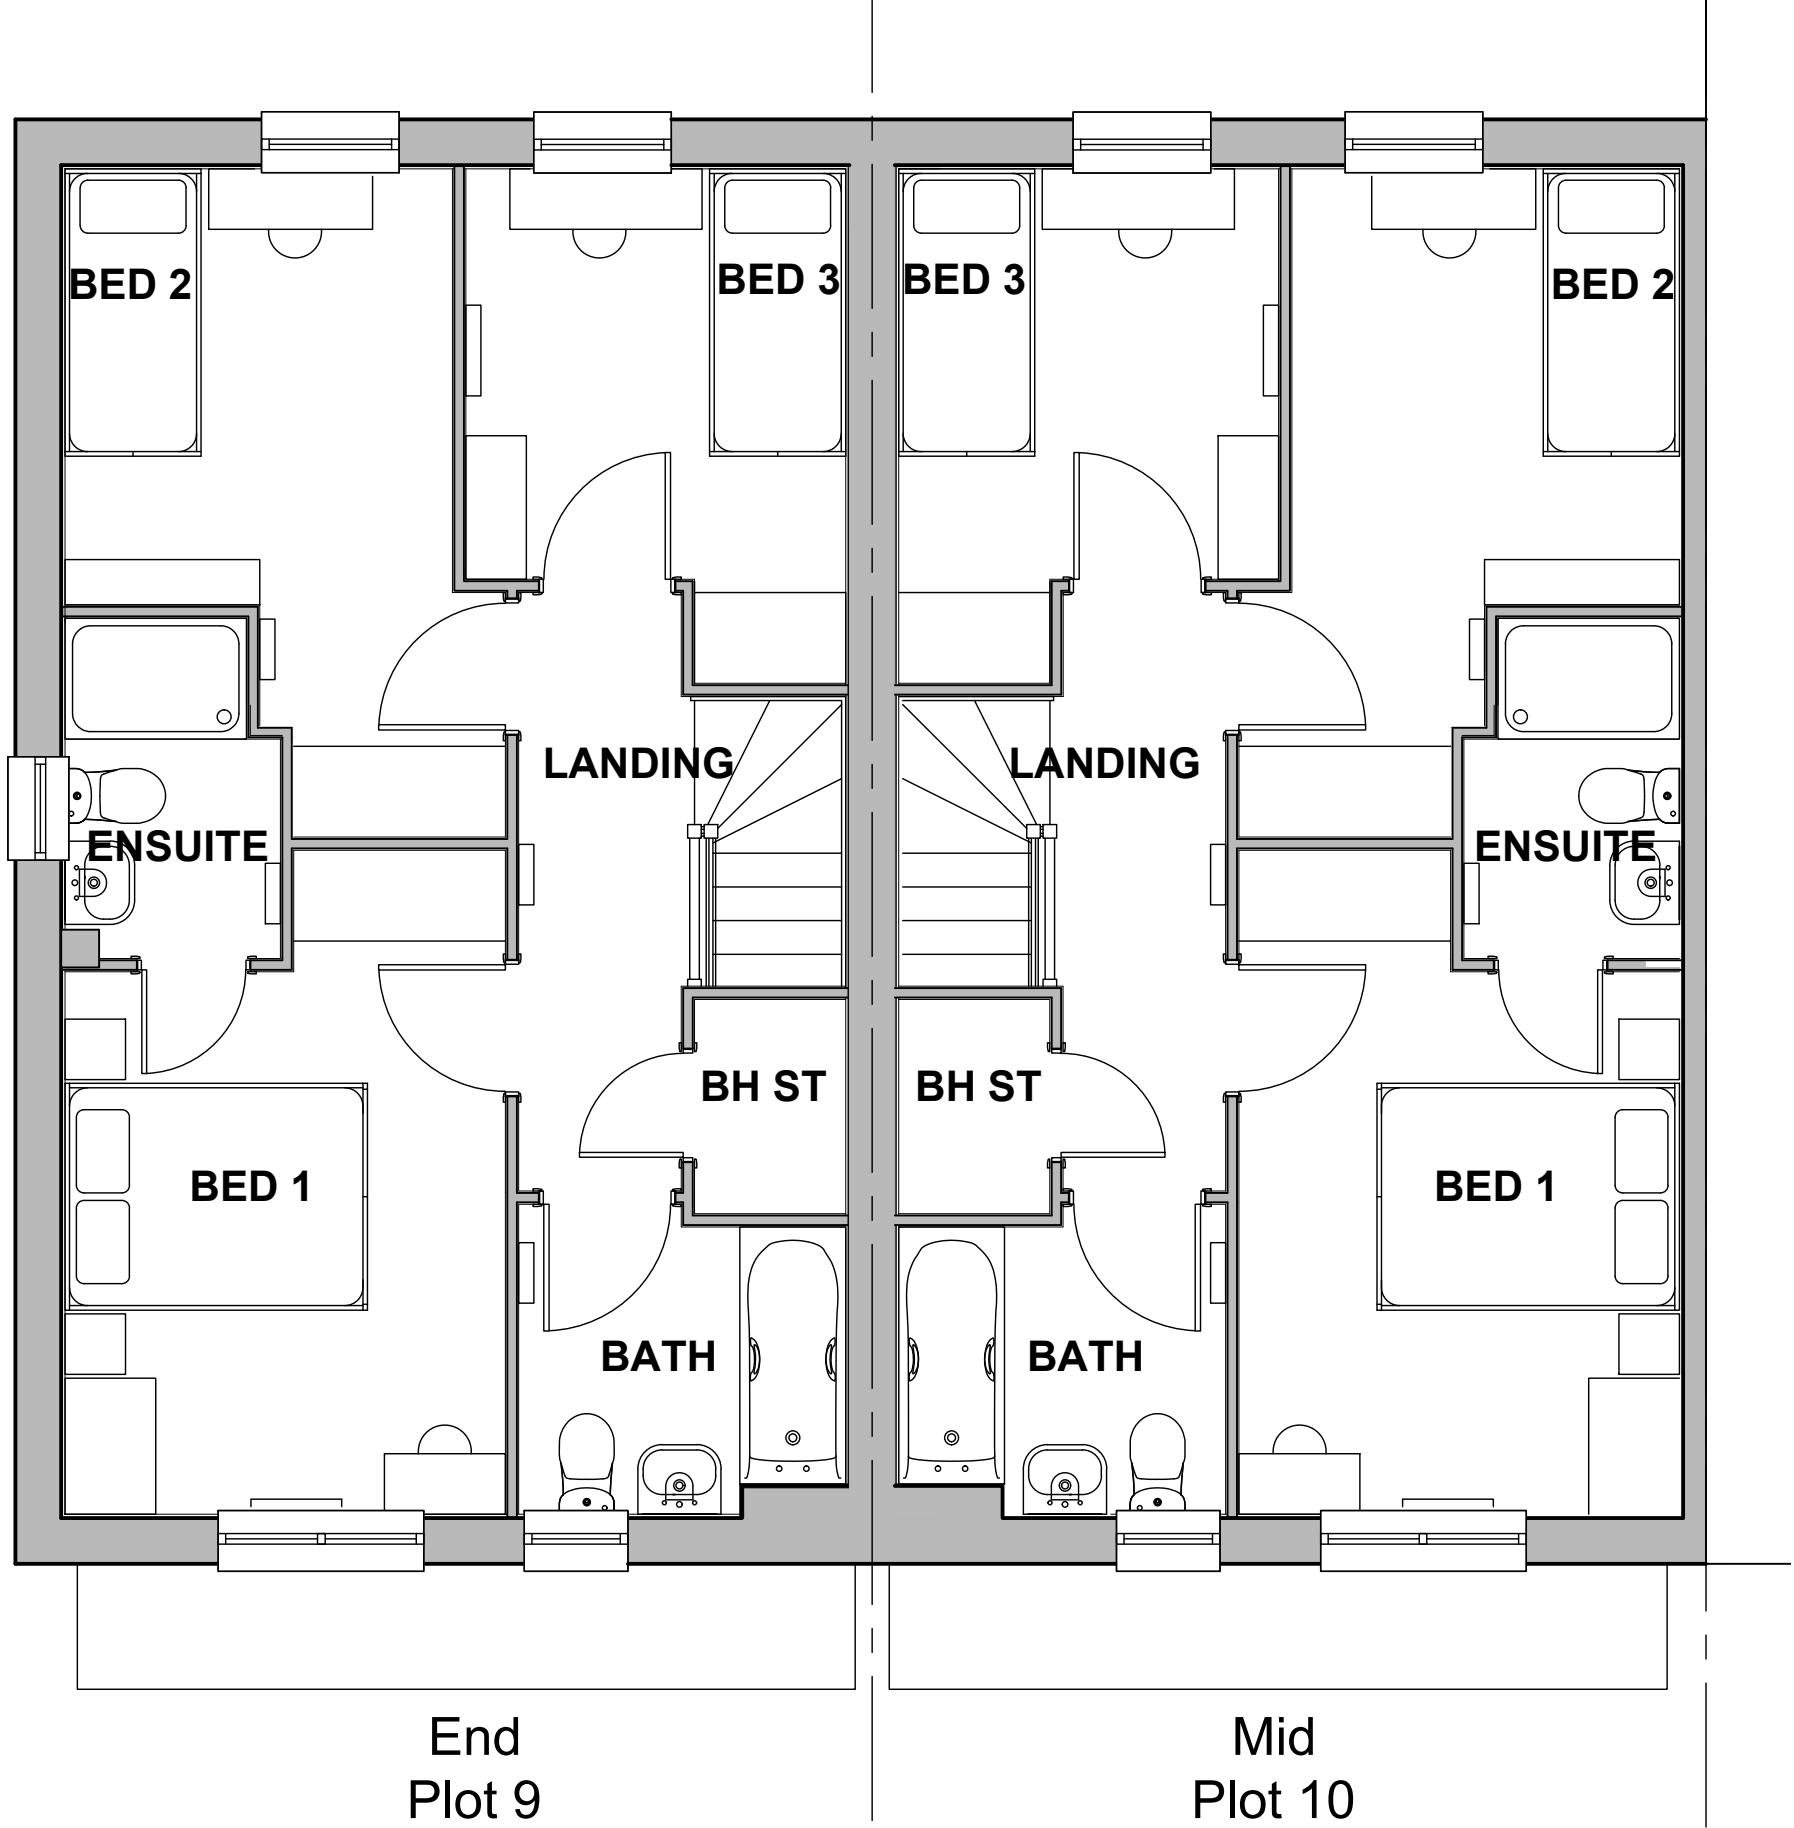

02 First Floor Plan
Scale 1:50@A1 (1:100@A3)


Rev	Date	Drawn	Description
A	08.08.25	HTA	Initial issue to LGC Heritage Foundation
A	01.10.25	JPA	Plot numbers updated to reflect site plan. House type name updated
B	24.11.25	SAE	Mid-terrace plan shown
C	20.04.26	SAE	Roof Plan Updated

Notes:

Do not scale from drawings unless by agreement with HTA. Use figured dimensions only. Check all dimensions on site prior to commencing the works. Drawing to be read in conjunction with other relevant consultant information.

This drawing is the copyright of HTA Design LLP and must not be copied or reproduced in part, or in whole, without the express permission of HTA Design LLP. Drawing to be read in conjunction with specification.

Legend

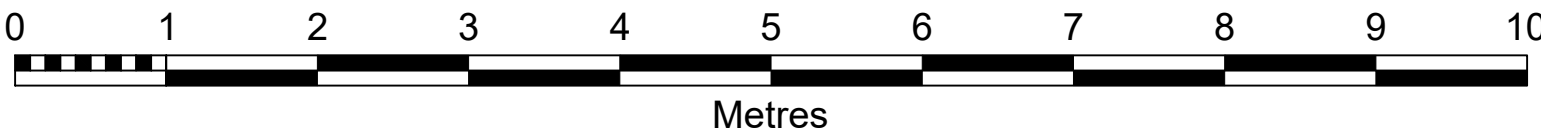

Watford Floor Plans

David Wilson Homes
LG3 Letchworth Garden City

status

HTA-A_DR_2075

drawing number
1:50 @ A1
Scale 1:100 @ A3

C

revision
BAR-LGC-001 EBN
project number
originated by

FOR PLANNING

HTA Design LLP
www.hta.co.uk
London | Edinburgh | Manchester | Bristol

