



Stanford Detached PLANS


House Type	3B4P
Format	Semi, Terrace
Tenure	Private
NIA (sqm)	102.2
NIA (sqft)	1100
NDSS Min (sqm)	84
Storage (sqm)	3.12
NDSS Min Storage	2.5
Part M Category	M4(2)
Plots	110(h)

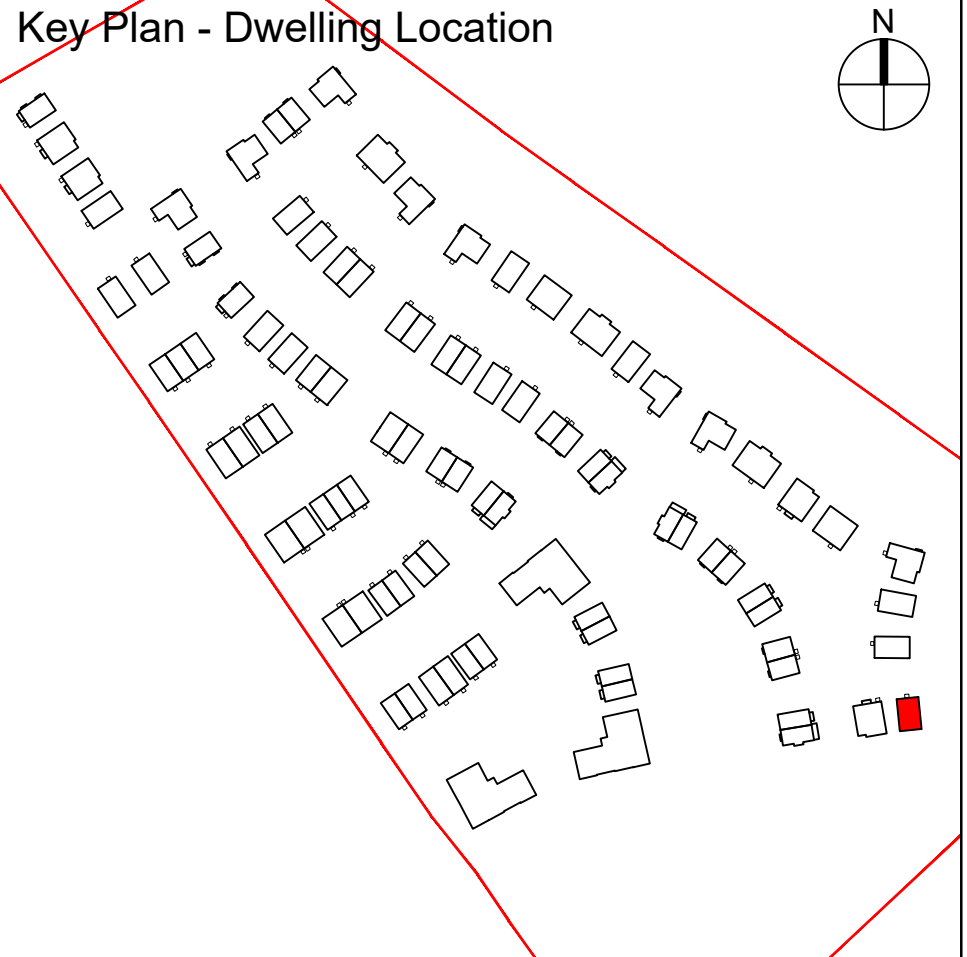


Notes/Legend

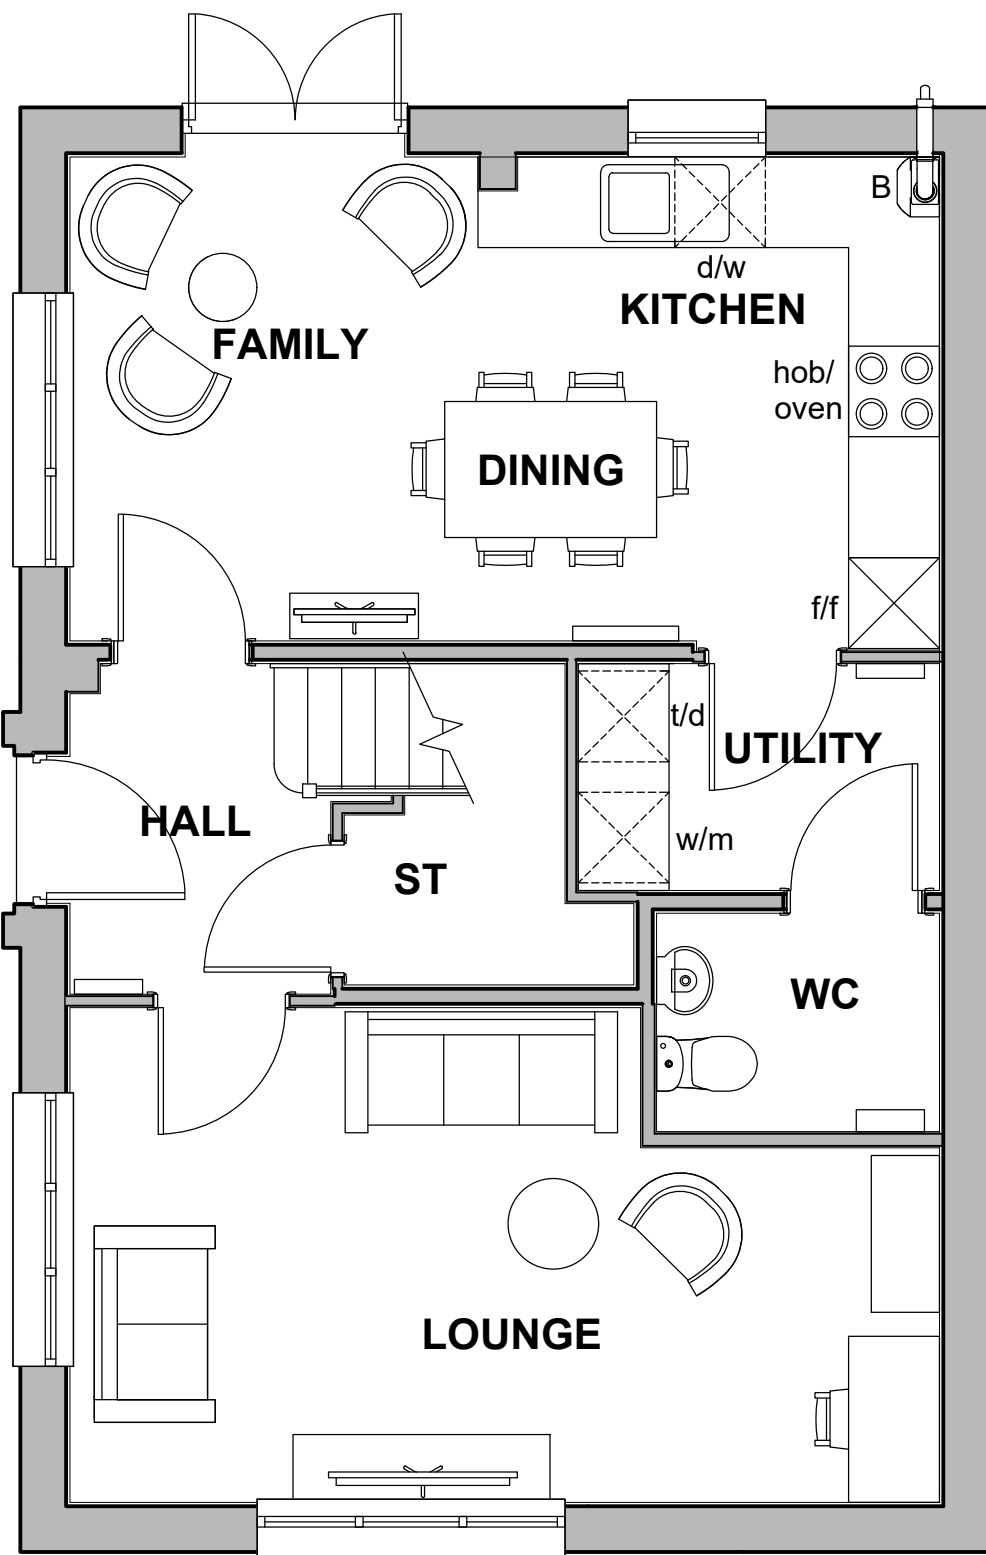

01 Ground Floor Plan
Scale 1:50@A1 (1:100@A3)

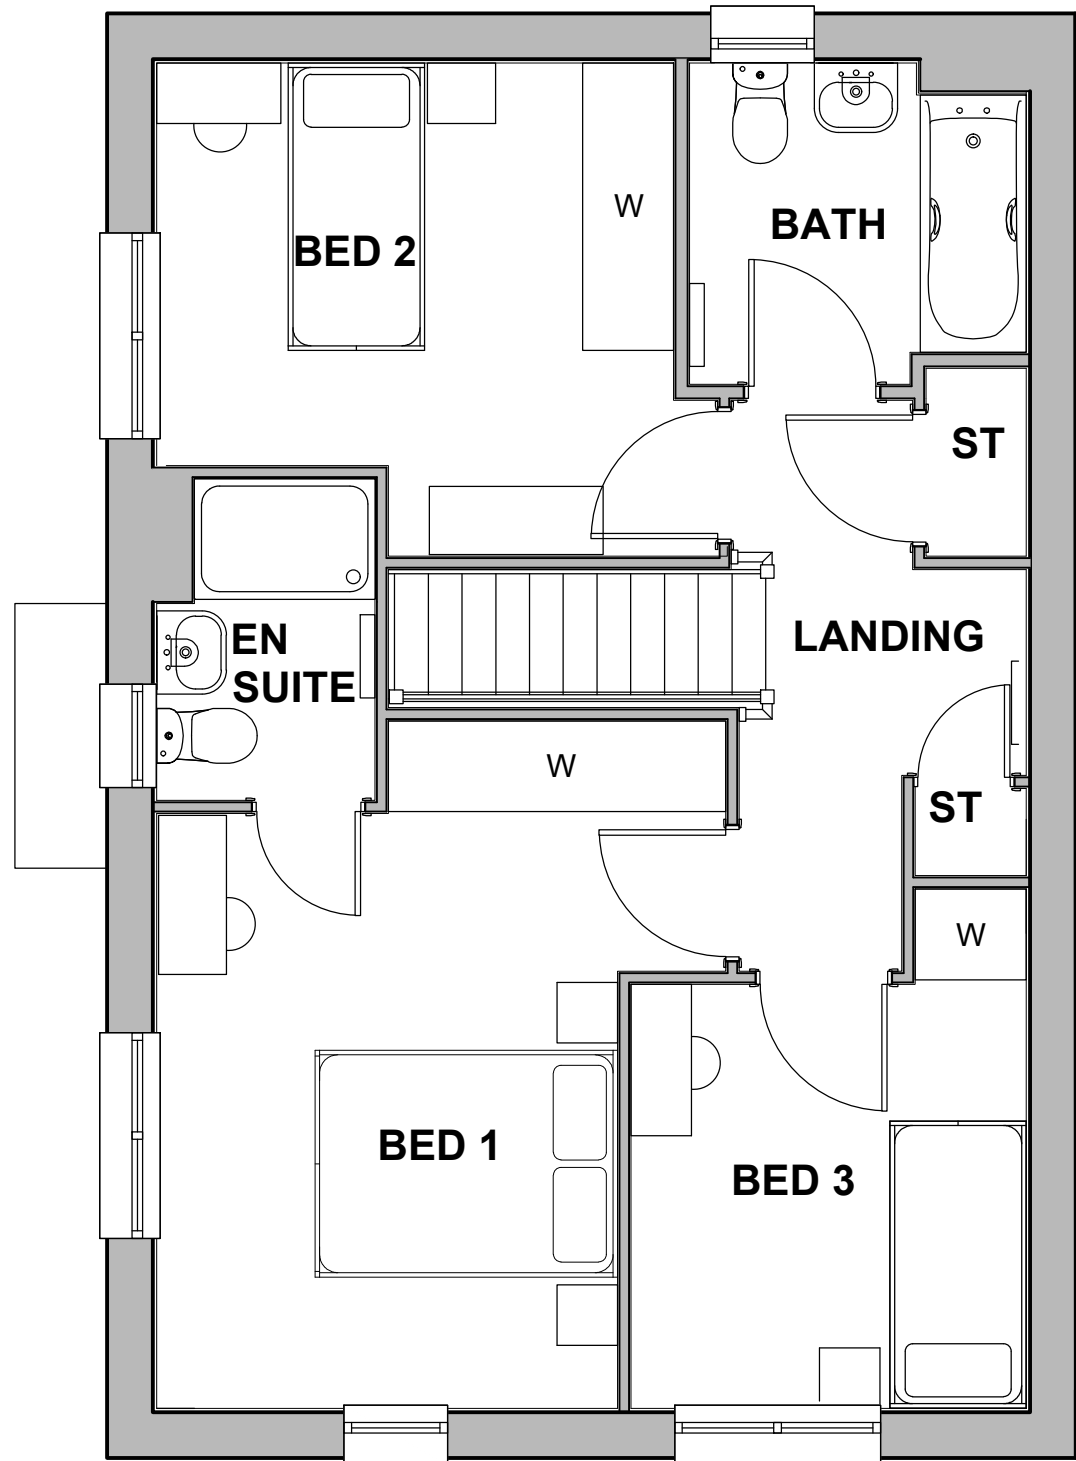

02 First Floor Plan
Scale 1:50@A1 (1:100@A3)

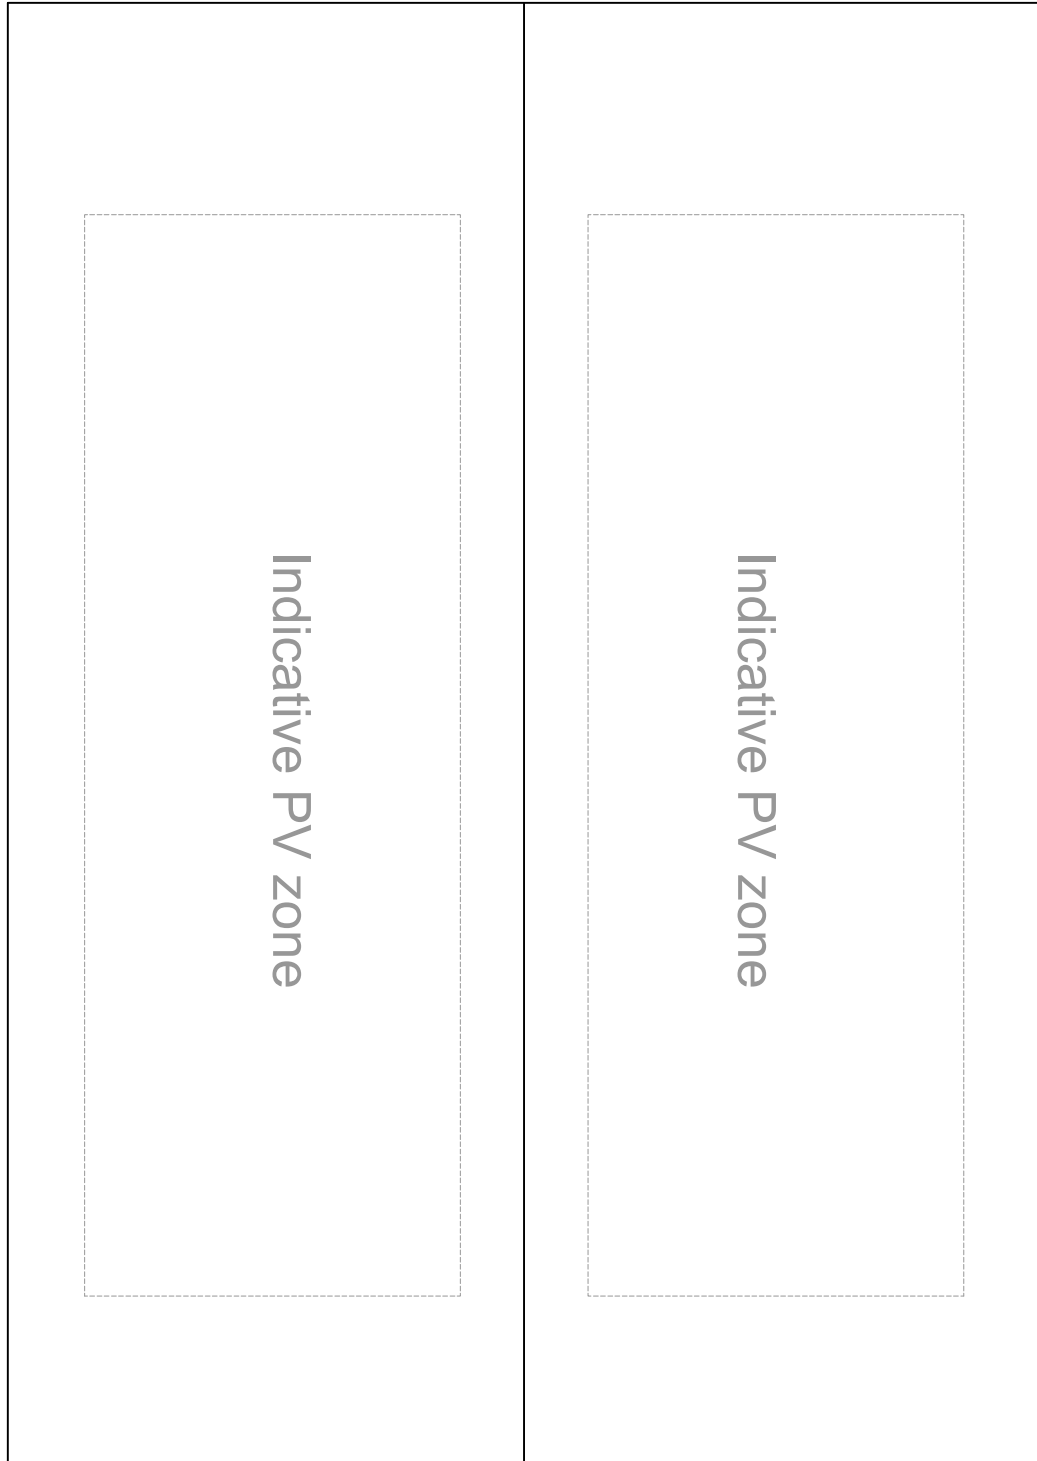


03 Roof Plan
Scale 1:50@A1 (1:100@A3)

Rev	Date	Drawn	Description
A	08.08.25	HTA	Initial issue to LGC Heritage Foundation
B	31.10.25	EHL	Minor graphic changes
	24.11.25	SAE	Plan corrected to show detached unit

Notes:
Do not scale from drawings unless by agreement with HTA. Use figured dimensions only. Check all dimensions on site prior to commencing the works. Drawing to be read in conjunction with other relevant consultant information.

This drawing is the copyright of HTA Design LLP and must not be copied or reproduced in part, or in whole, without the express permission of HTA Design LLP. Drawing to be read in conjunction with specification.

Legend

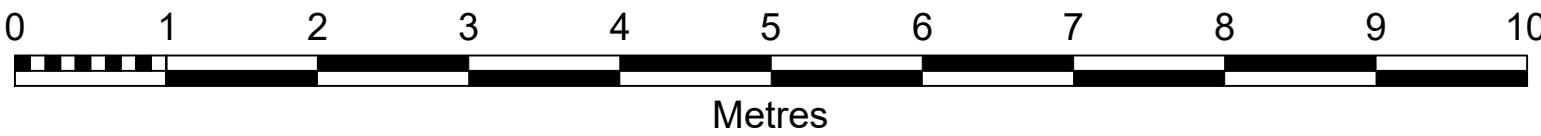

Stanford Floor Plans

drawing title Detached
David Wilson Homes
LG3 Letchworth Garden City

HTA-A_DR_2081

drawing number
1:50 @ A1
Scale 1:100 @ A3

B

revision

BAR-LGC-001 EBN
project number originated by

FOR PLANNING

status

HTA Design LLP
www.hta.co.uk
London | Edinburgh | Manchester | Bristol

