



KELHAM PLANS


House Type	4B7P
Format	Detached
Tenure	Private
NIA (sqm)	163.1
NIA (sqft)	1755
NDSS Min (sqm)	115
Storage (sqm)	3.0
NDSS Min Storage	3.0
Part M Category	M4(2)
Plots	80(h), 89, 90(h), 104, 106

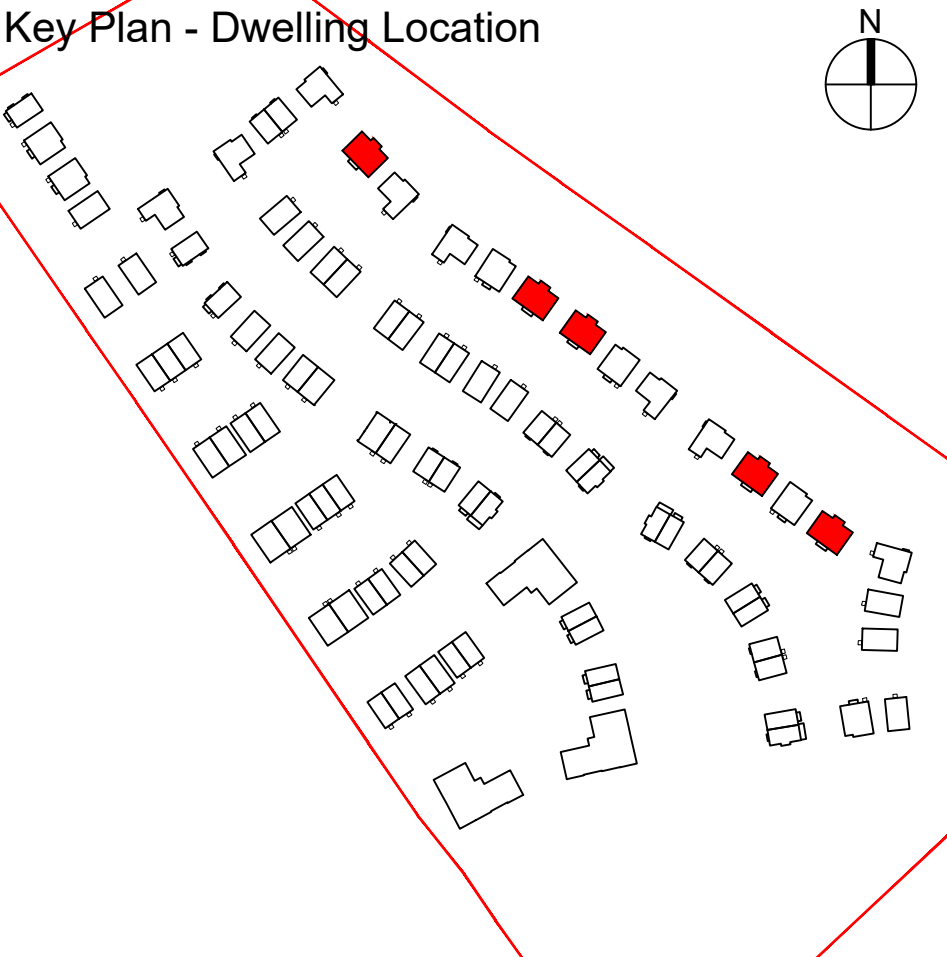

Notes/Legend

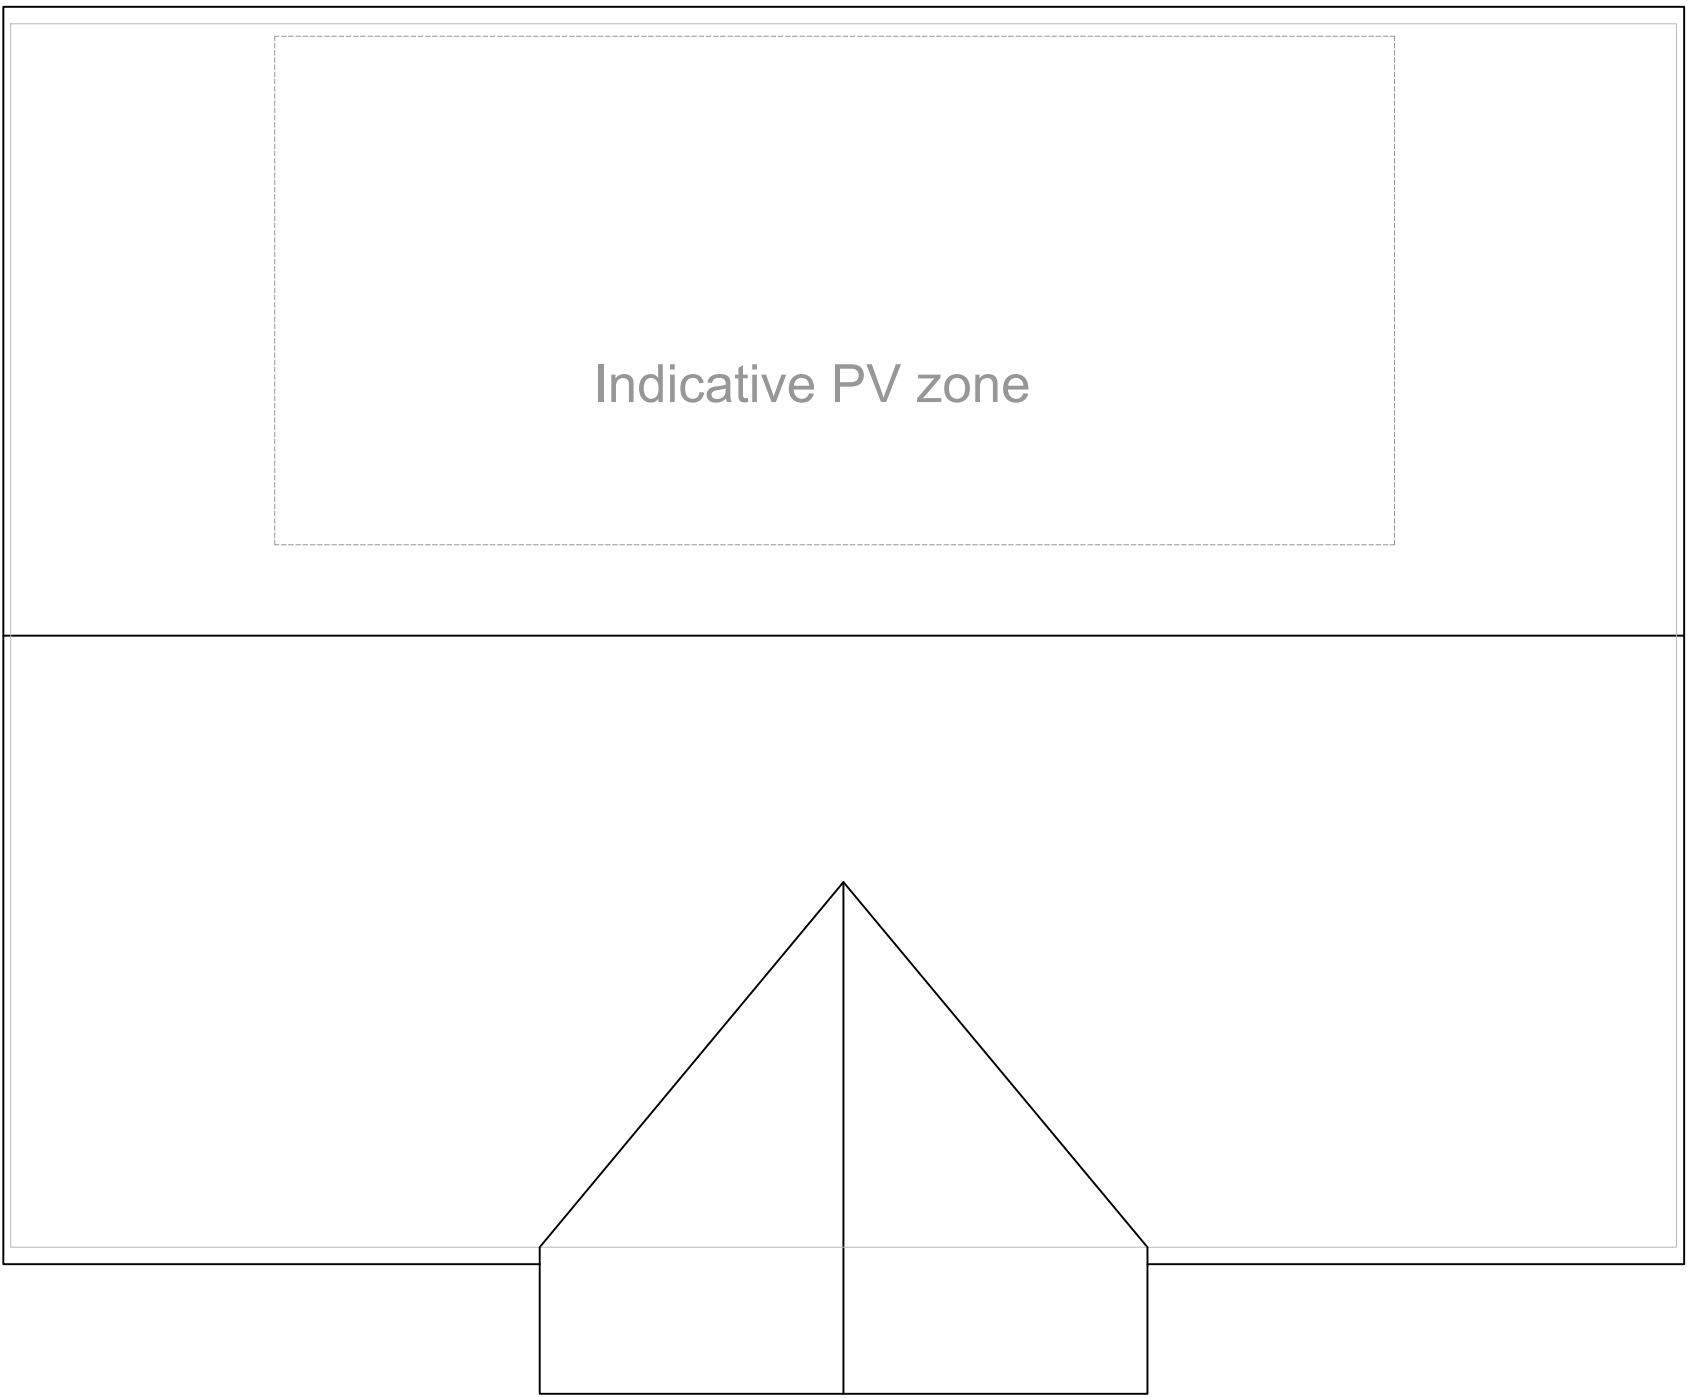

03 Roof Plan
Scale 1:50@A1 (1:100@A3)

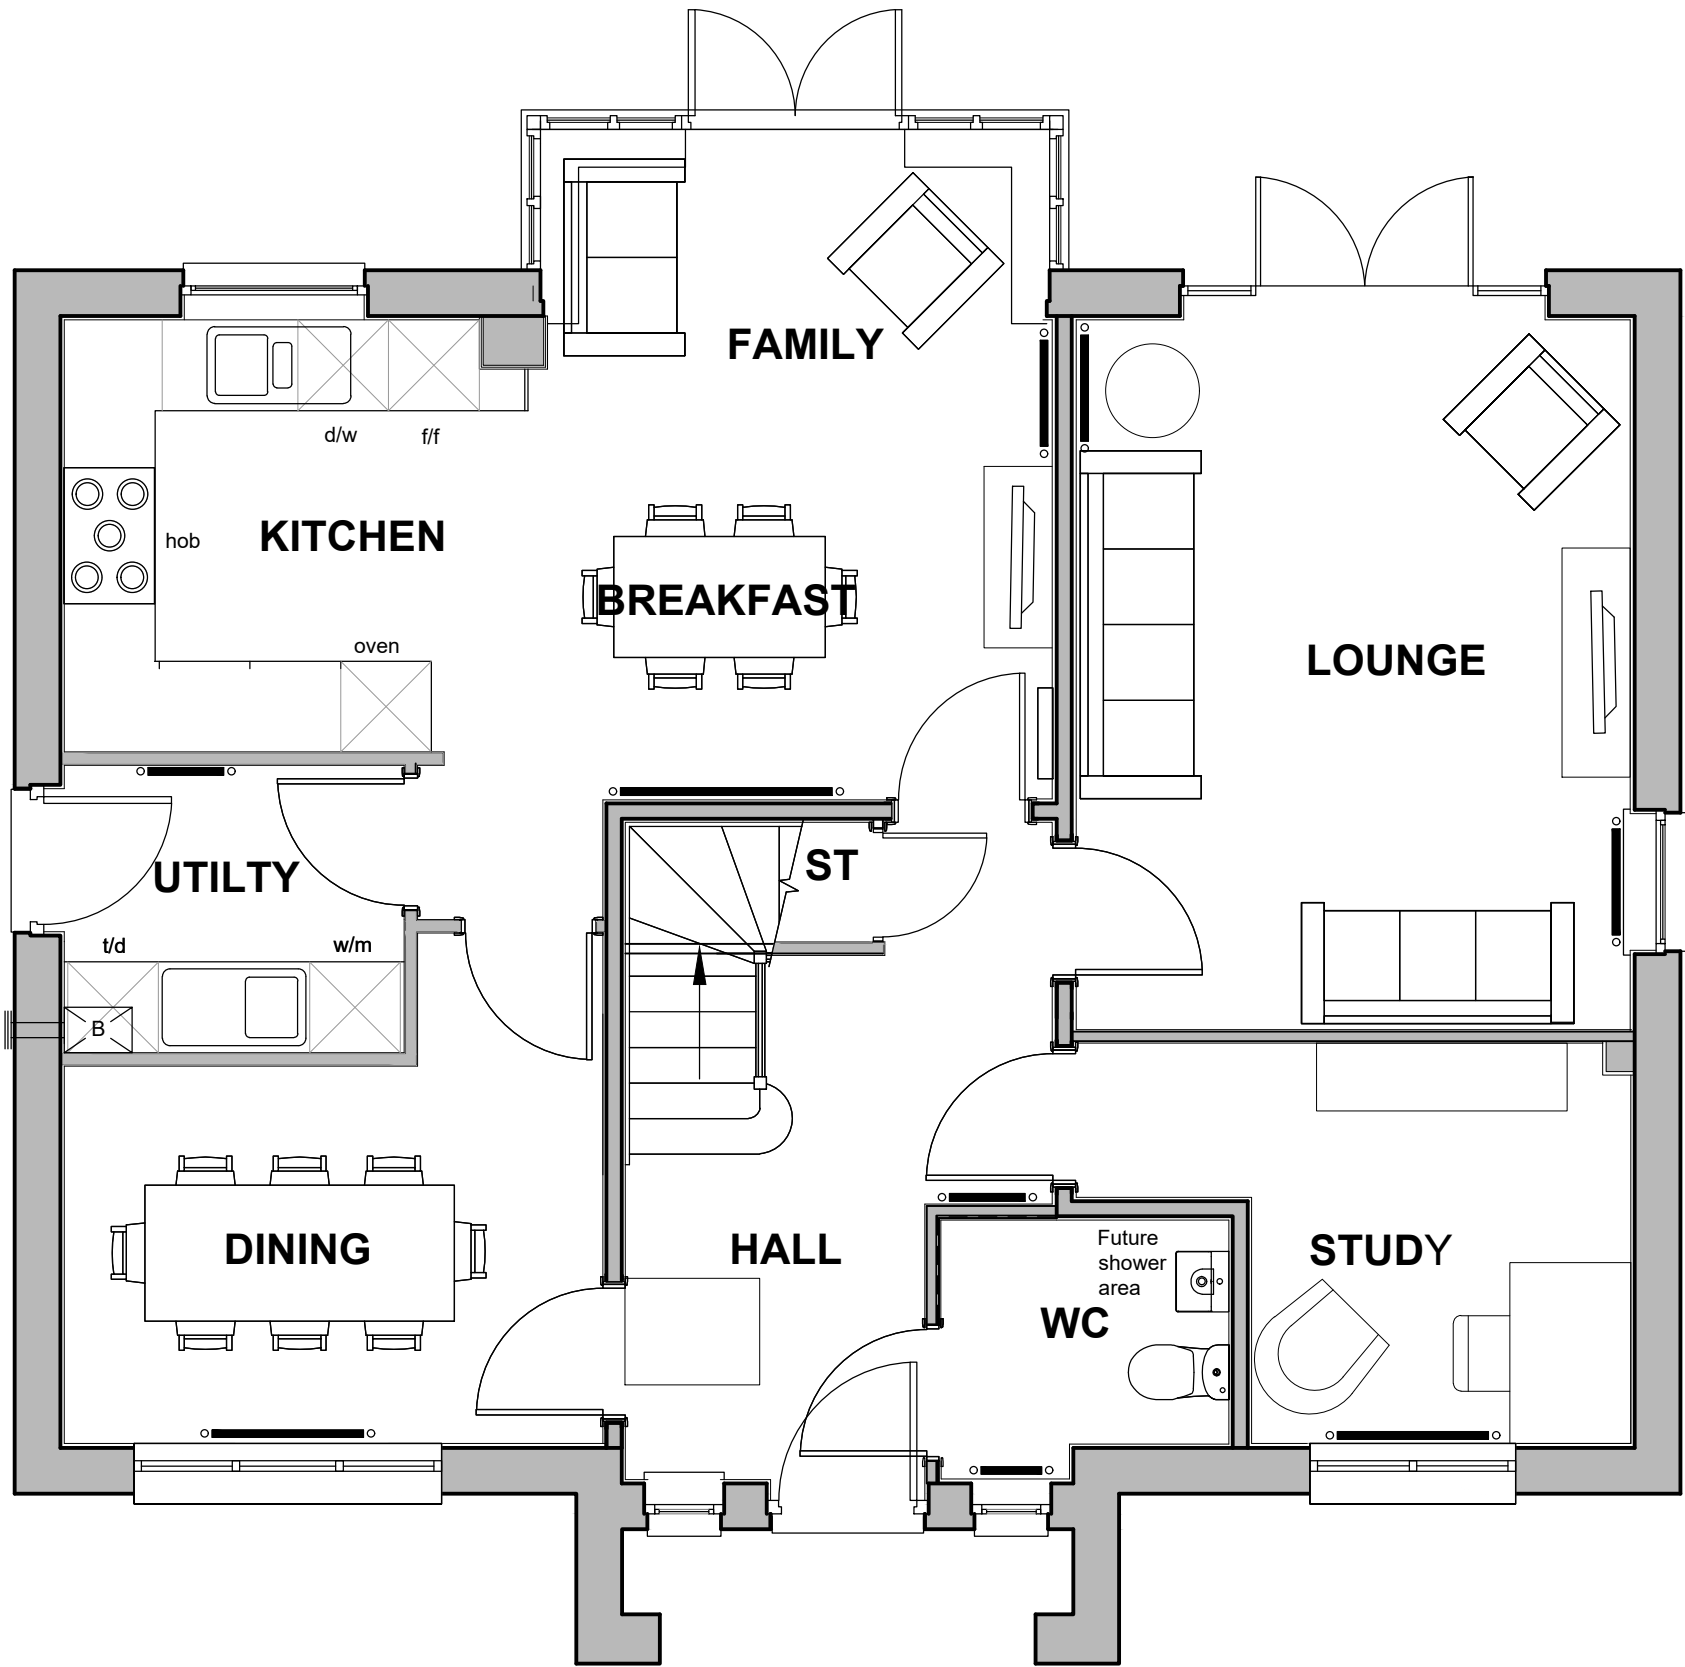

01 Ground Floor Plan
Scale 1:50@A1 (1:100@A3)



02 First Floor Plan
Scale 1:50@A1 (1:100@A3)