





Front Elevation

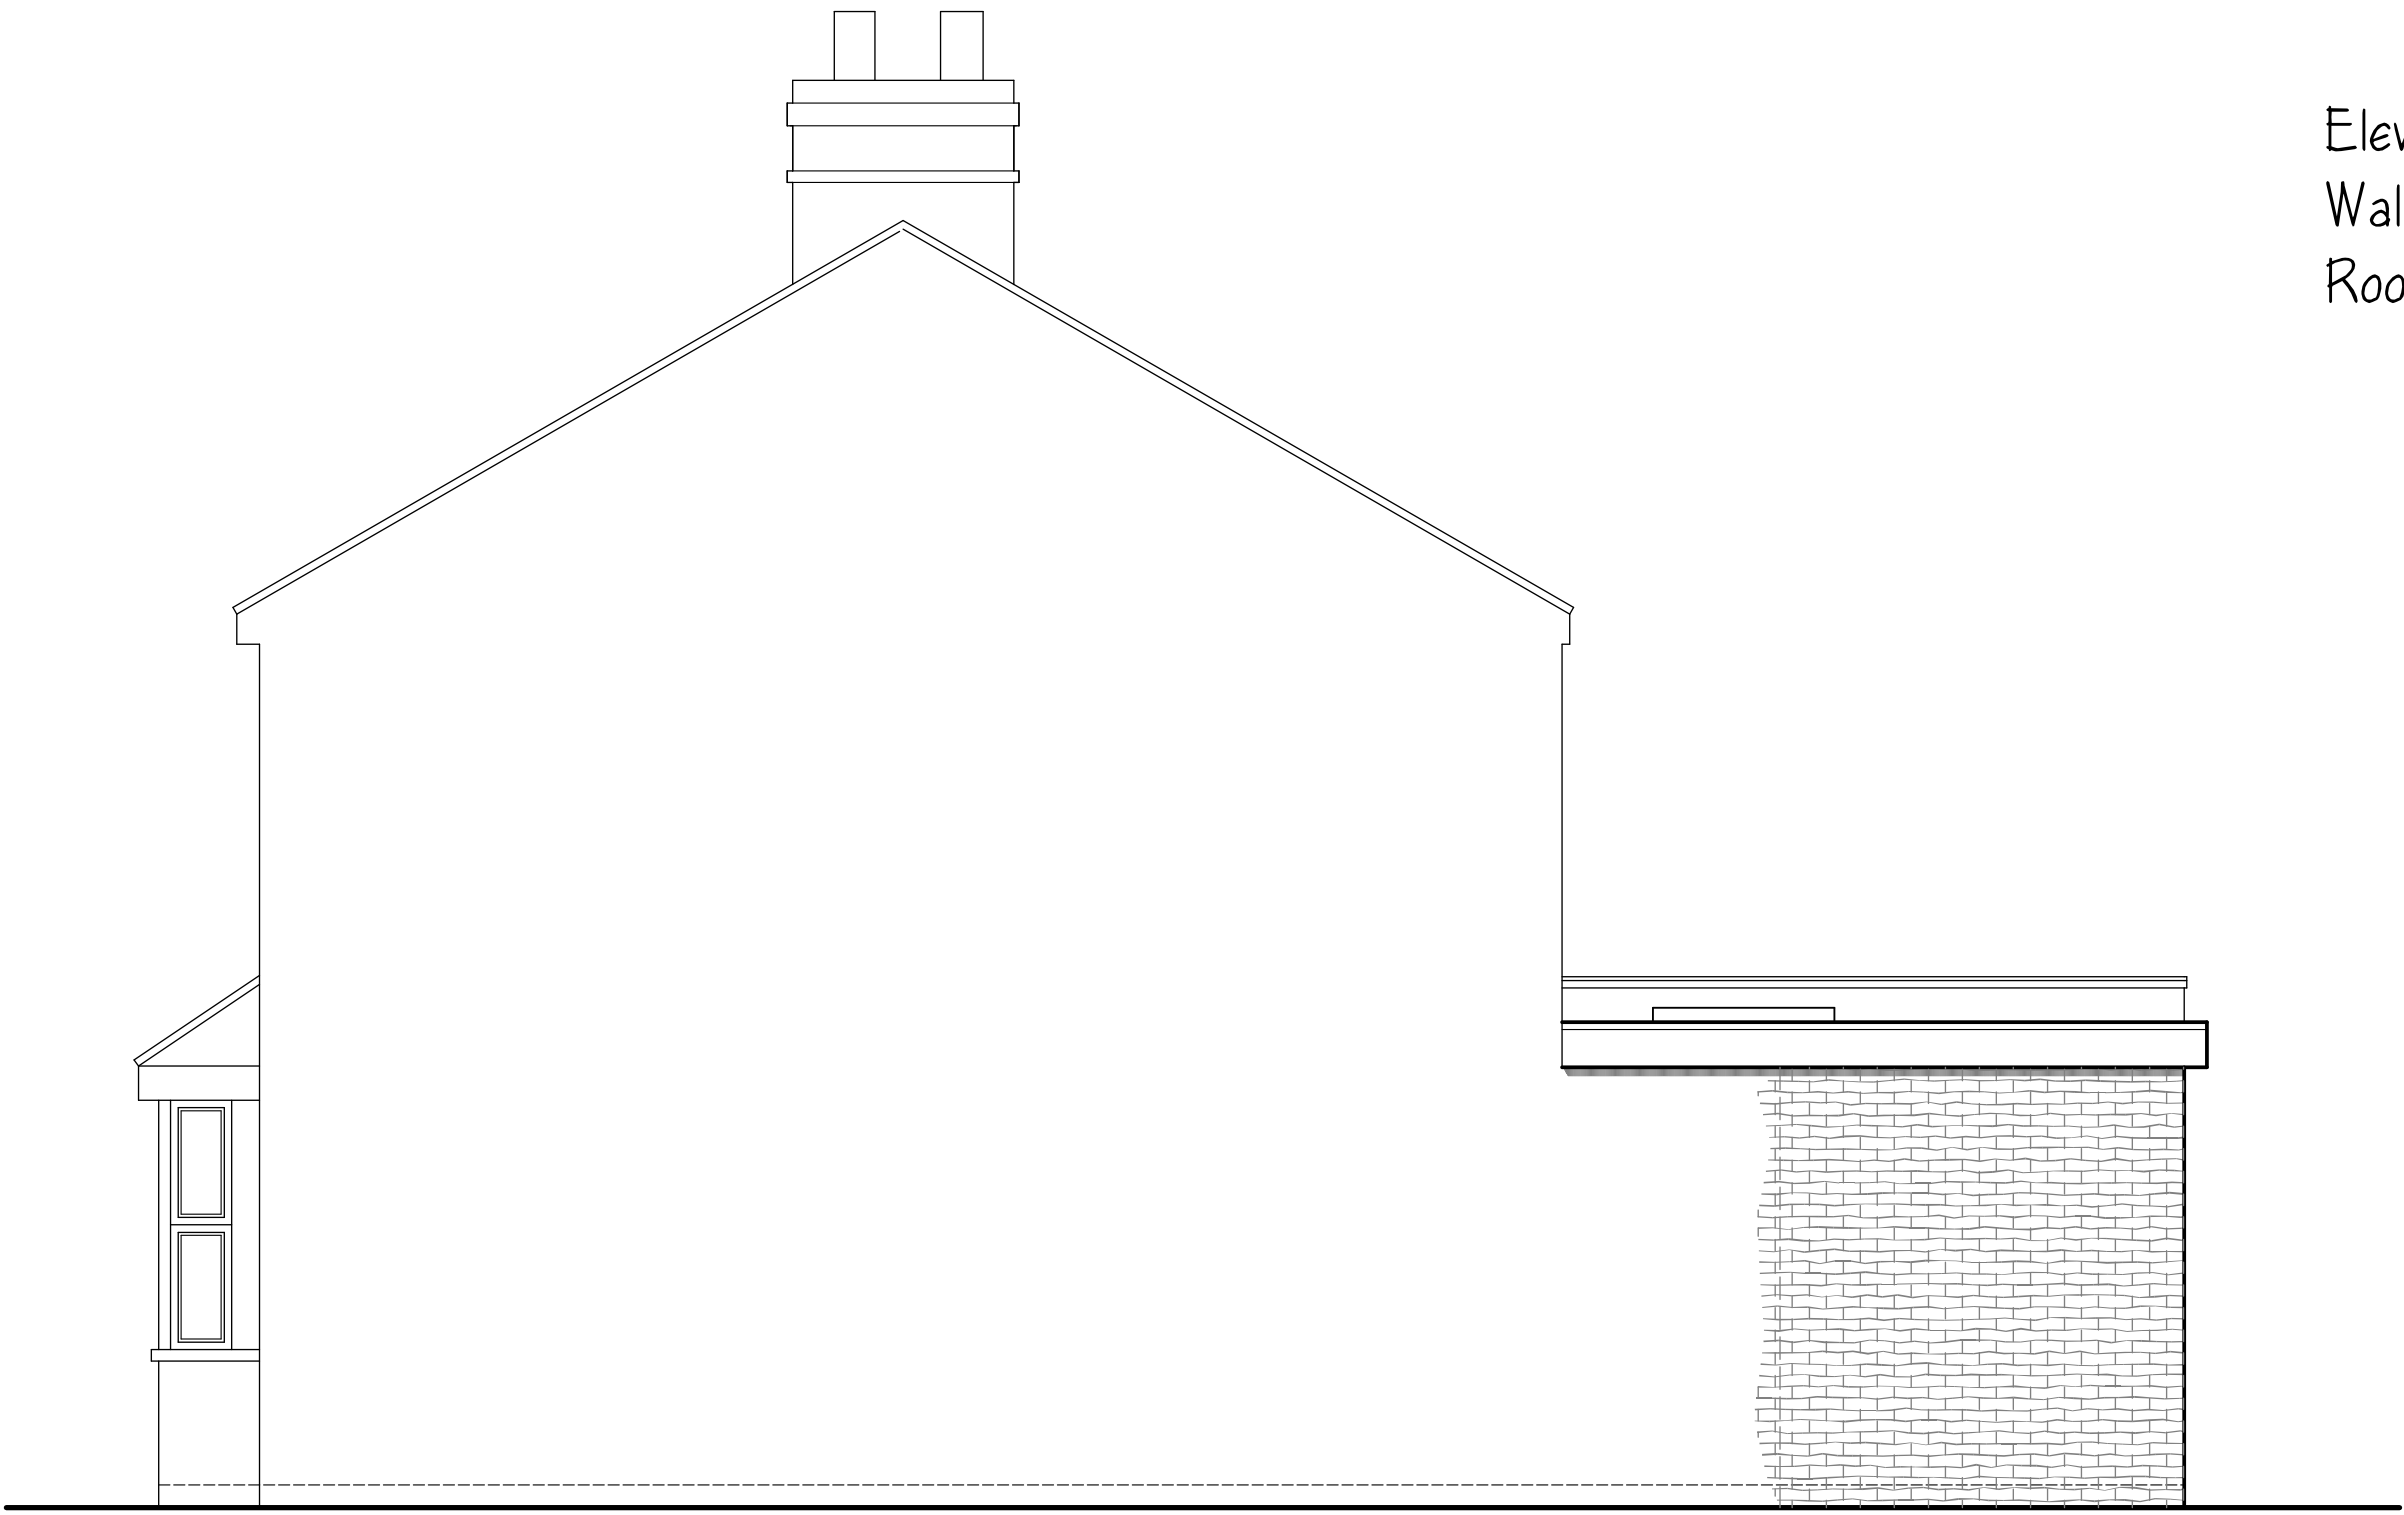

Side Elevation




Rear Elevation

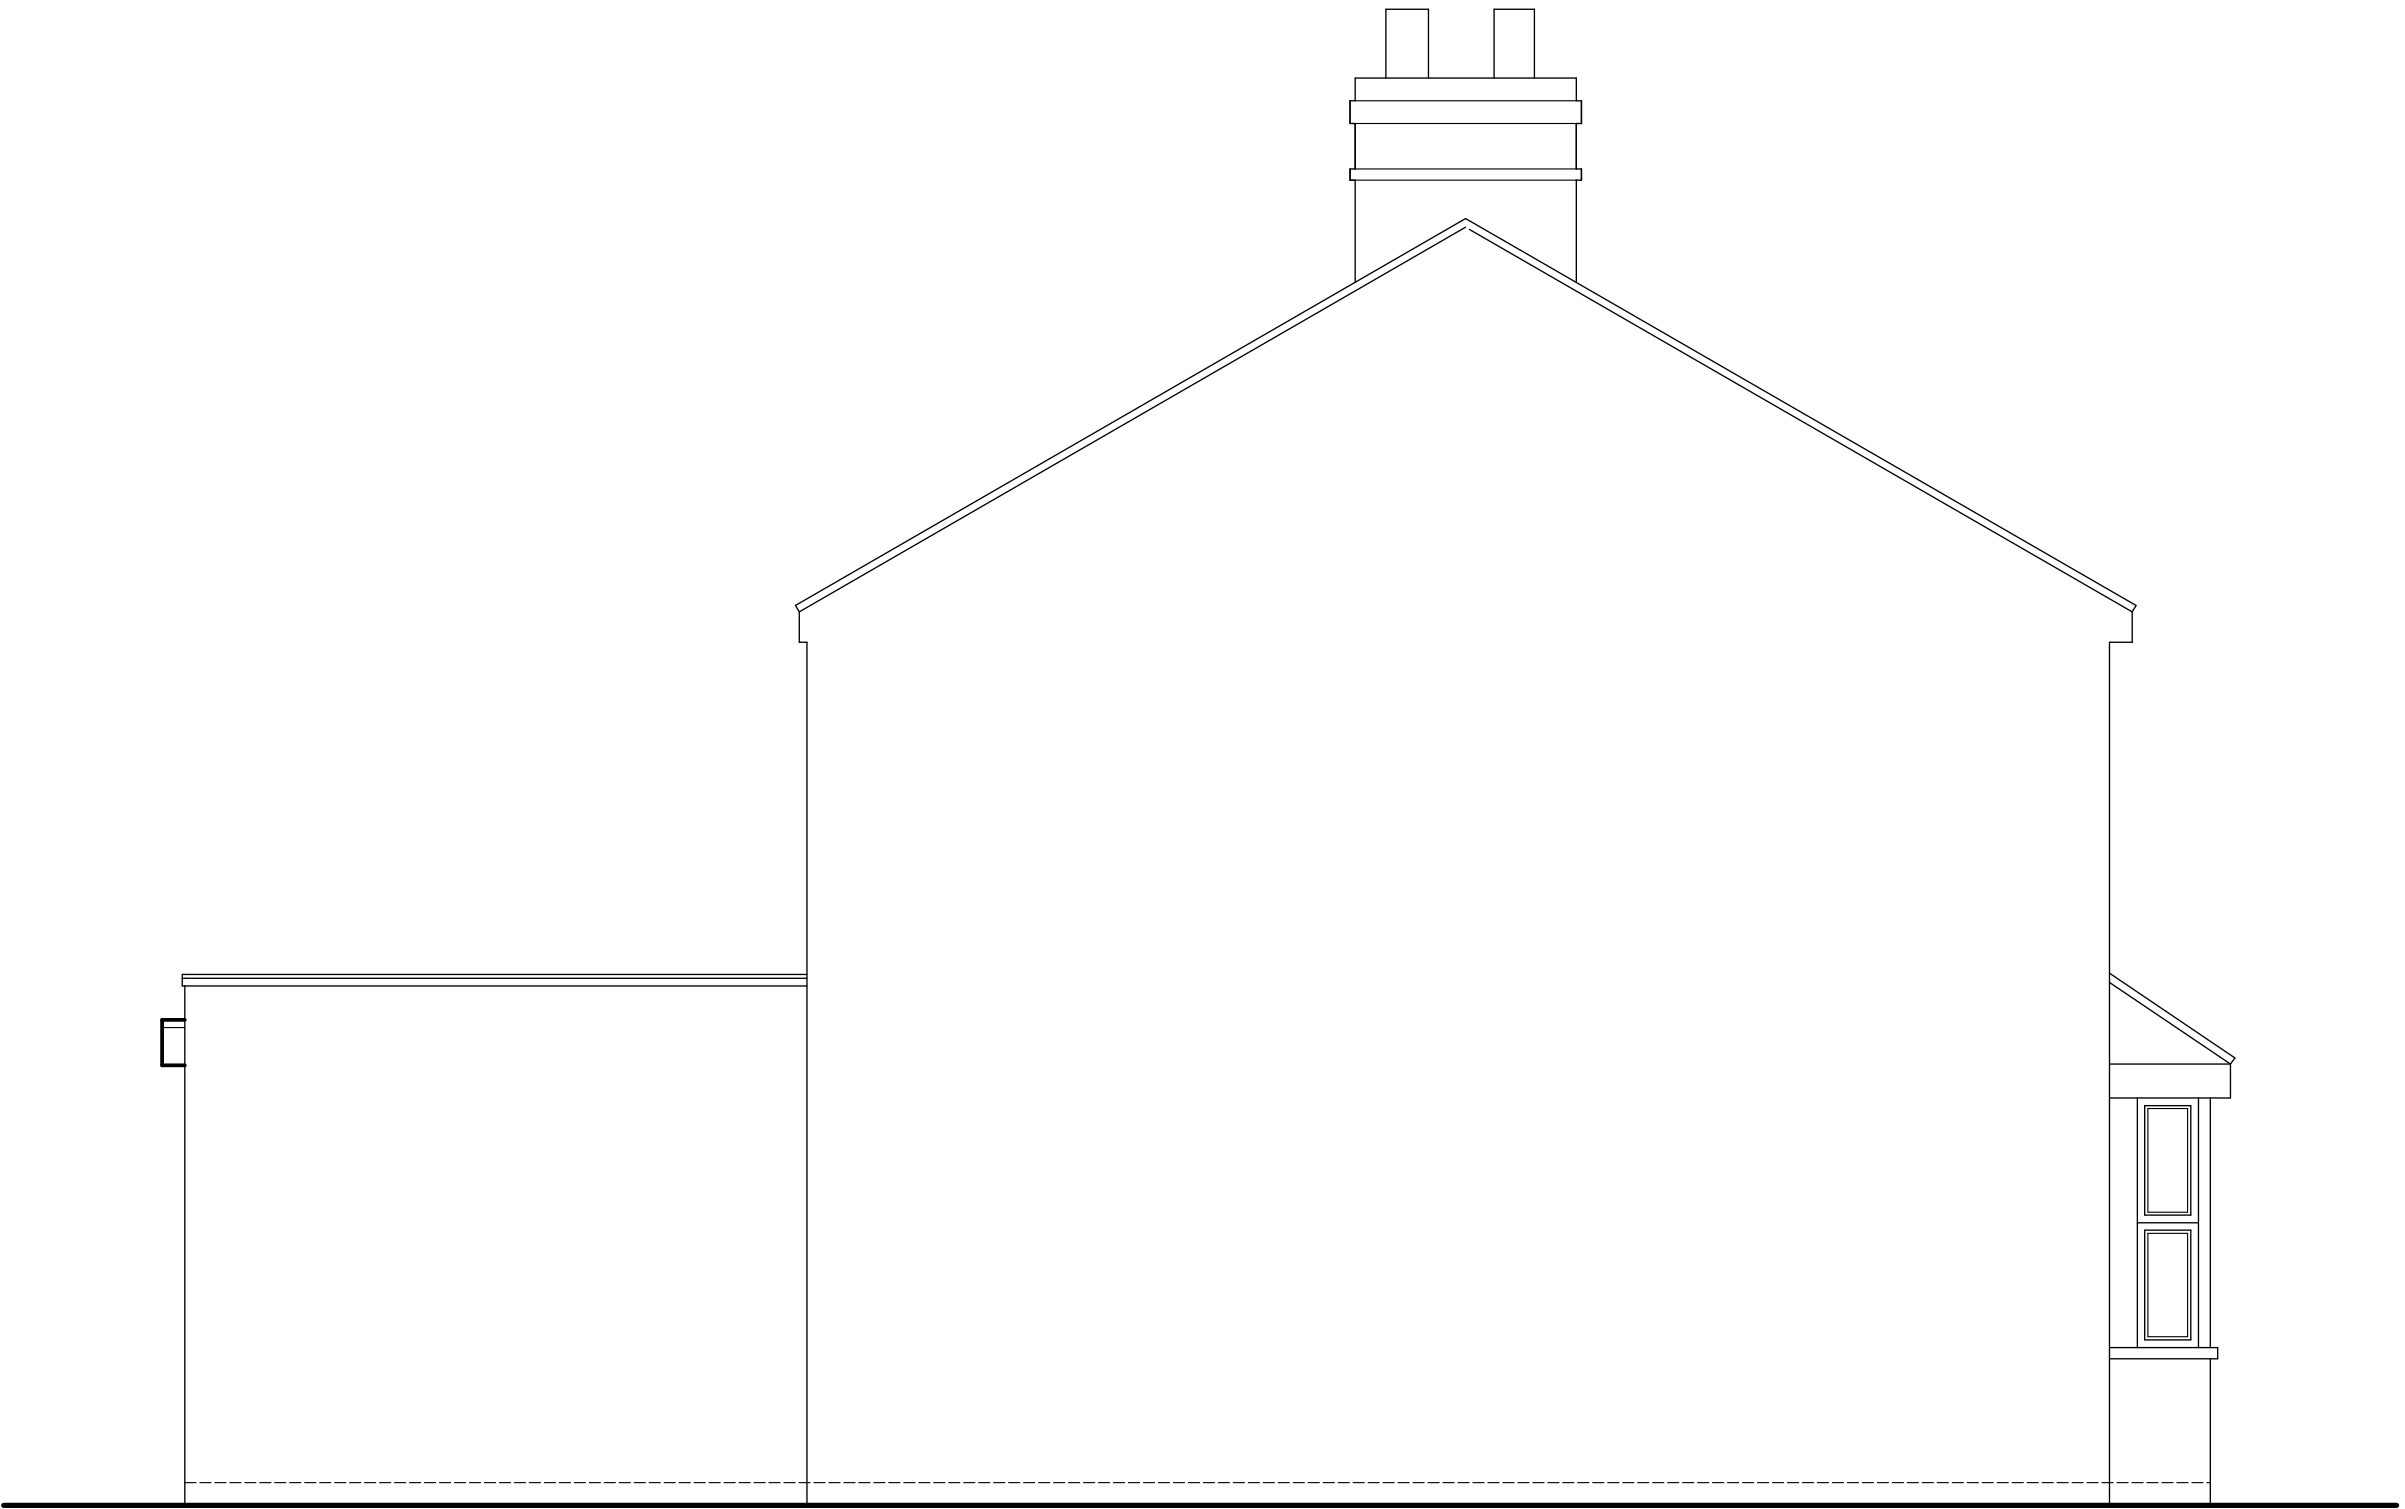

Side Elevation

Elevational Materials
Walls :- Facing bricks to match existing
Roof :- High performance membrane to flat roof

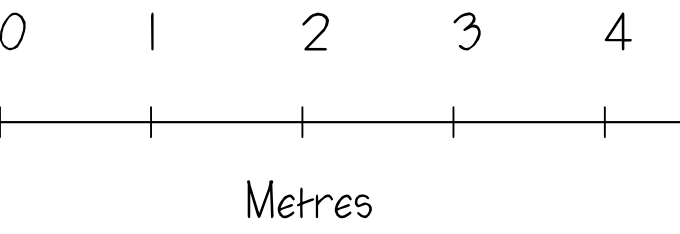

MONARCH Design and Build 9 Bury Lane Bramfield Hertfordshire SG14 2QL Tel: 01992 500008 Mobile: 07812 243399 Email: nethankins@hotmail.com		
Project Proposed single storey rear extension 168 High Street Codecote SG4 8UB		
Drawing Title Proposed Elevations		
Scale 1/50 @ A1	Date April 2025	Drawn by NH
Drawing No. NH/1061/03		Rev.