




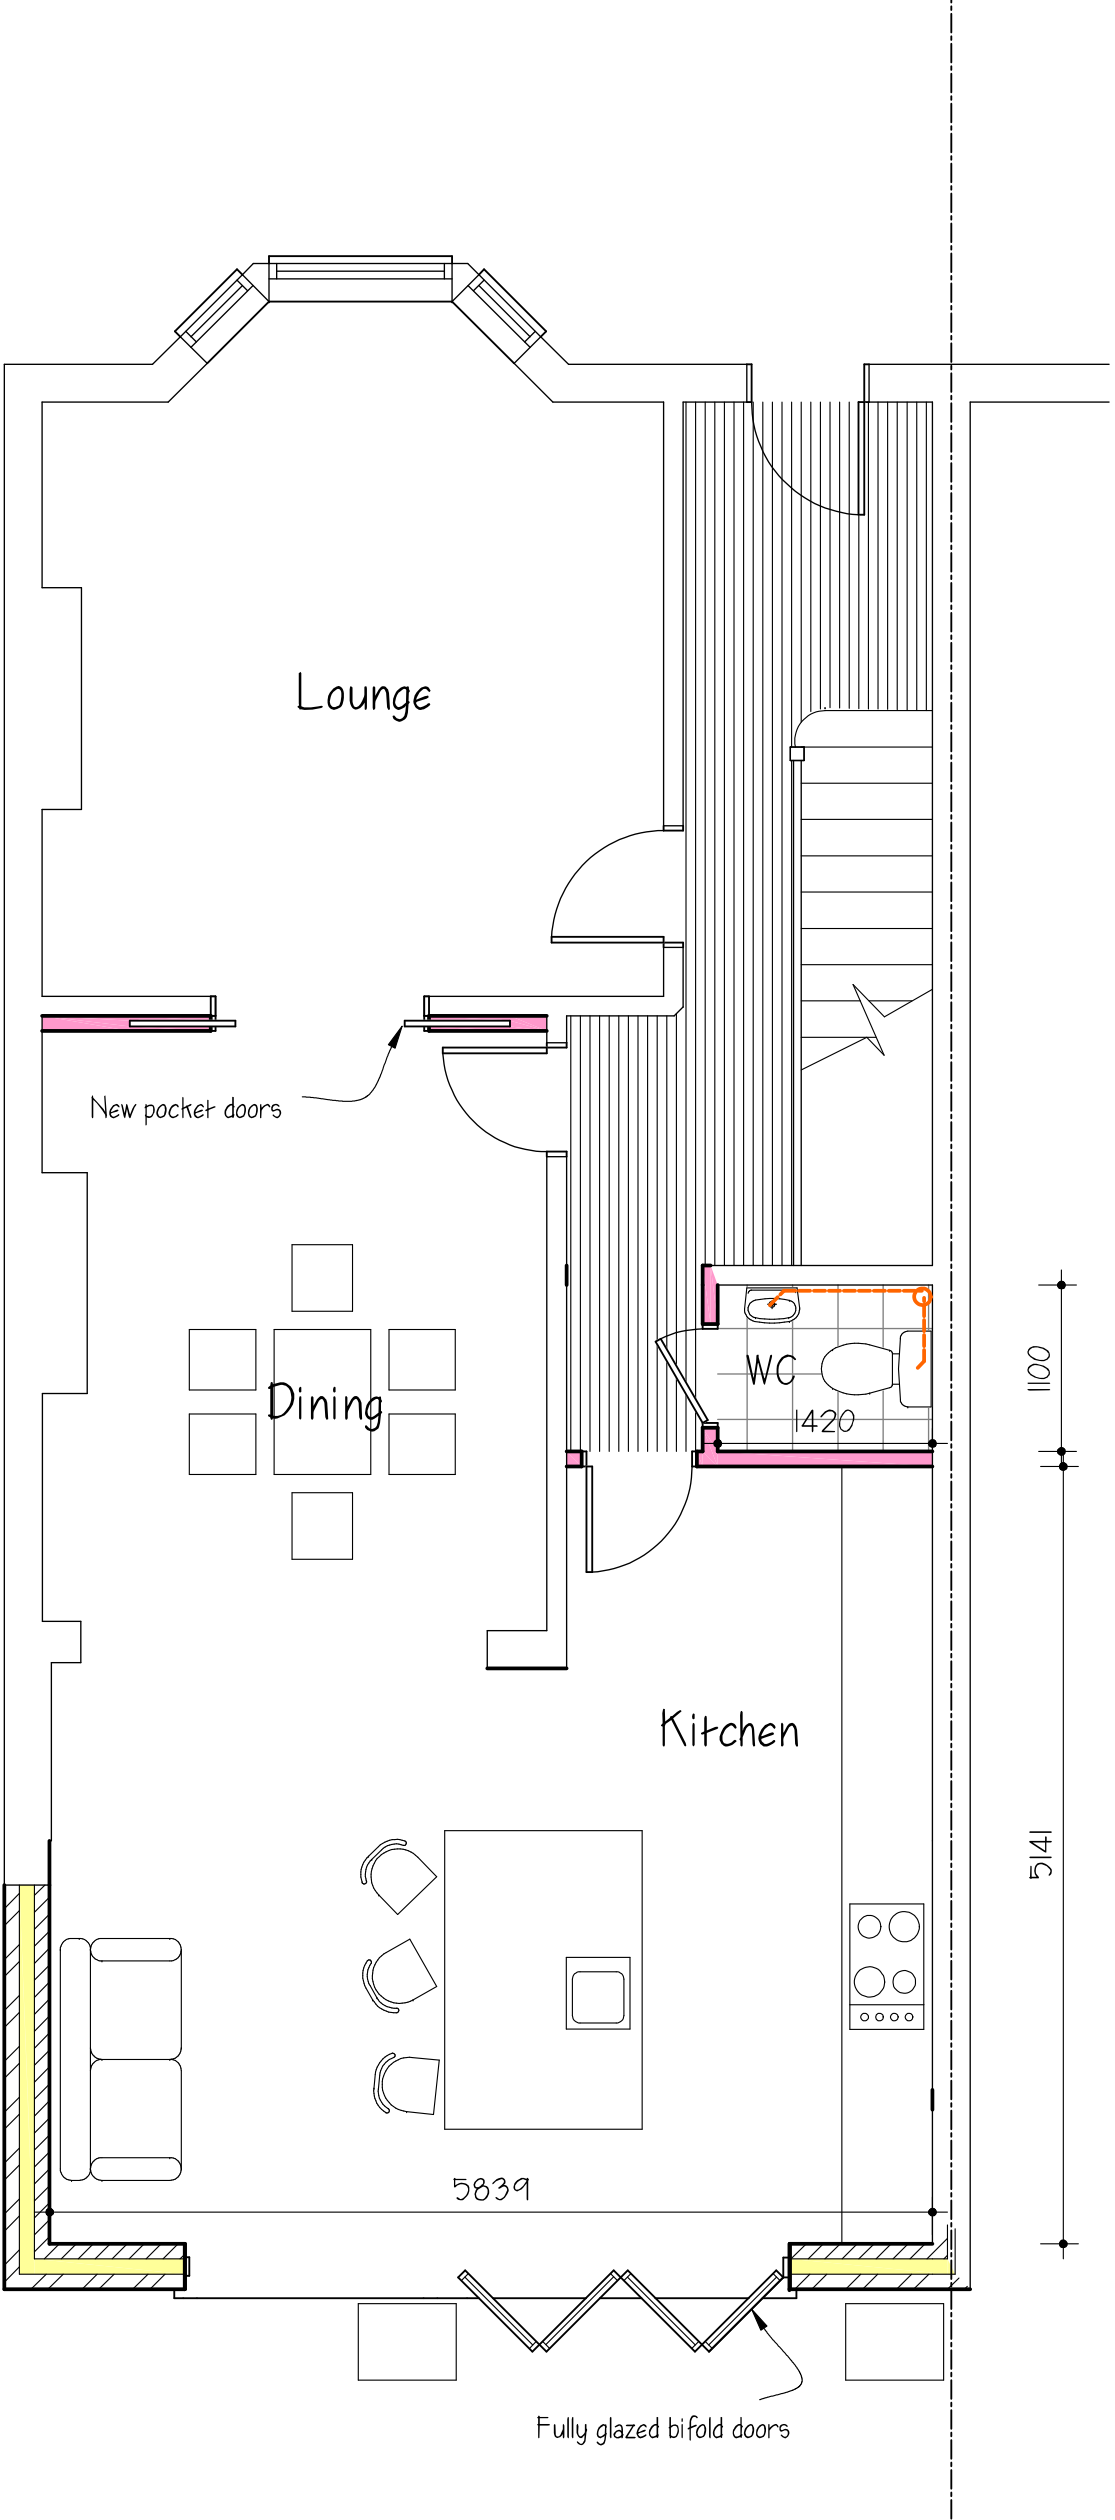

Ground Floor Plan

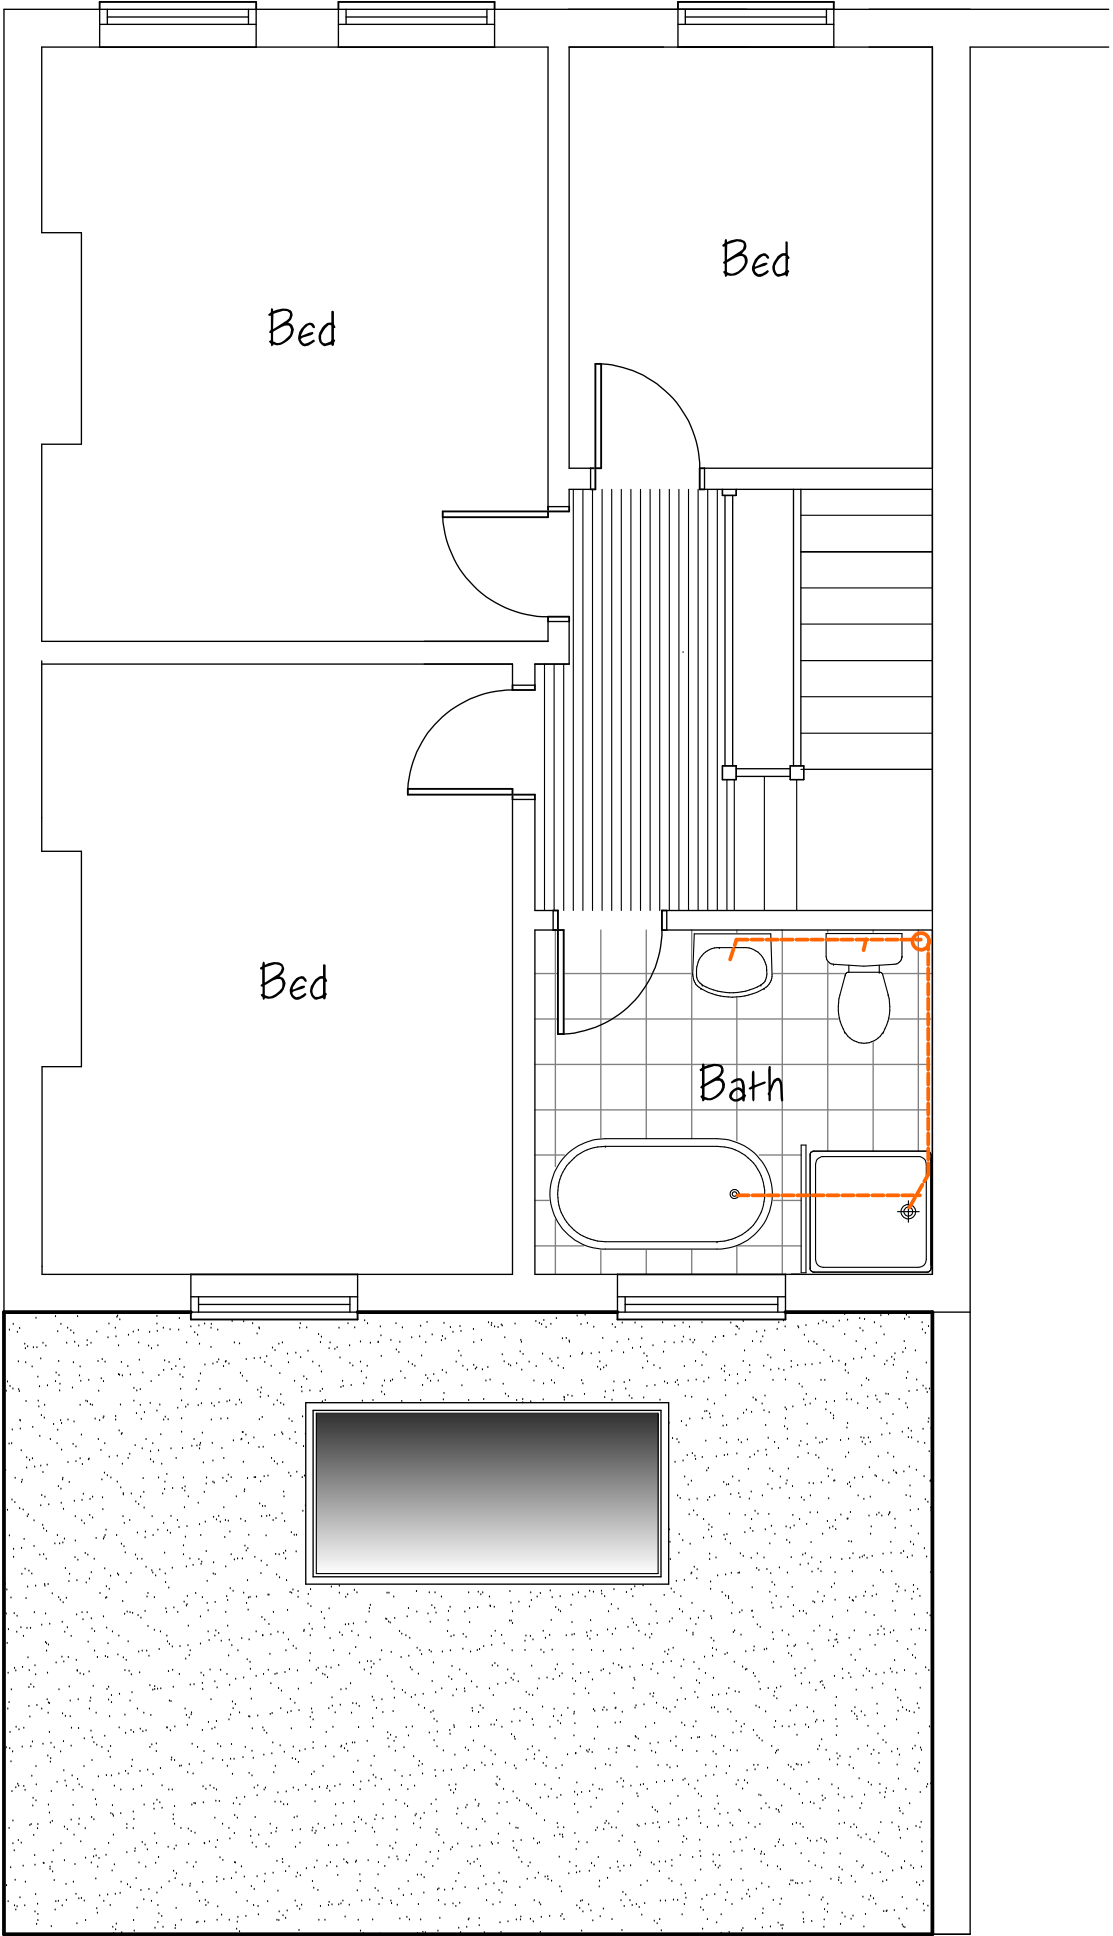

First Floor Plan

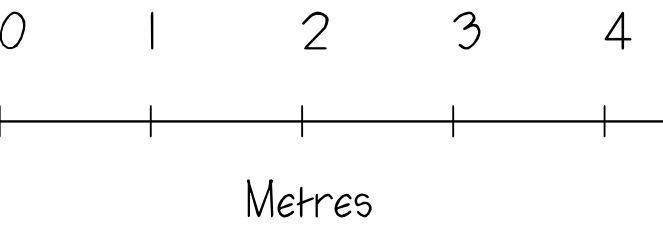

|   |                    |                |
|---|--------------------|----------------|
| <b>MONARCH</b><br>Design and Build<br><br>9 Bury Lane<br>Bramfield<br>Hertfordshire<br>SG14 2QL<br>Tel: 01992 500008<br>Mobile: 07812 243399<br>Email: nethankins@hotmail.com |                    |                |
| Project<br>Proposed single storey<br>rear extension<br>168 High Street<br>Codecote<br>SG4 8UB                                                                                 |                    |                |
| Drawing Title<br>Proposed Floor Plans   |                    |                |
| Scale<br>1/50 @ A1   | Date<br>April 2025 | Drawn by<br>NH |
| Drawing No.<br>NH/1061/02   |                    | Rev.           |