



Front Elevation




Side Elevation

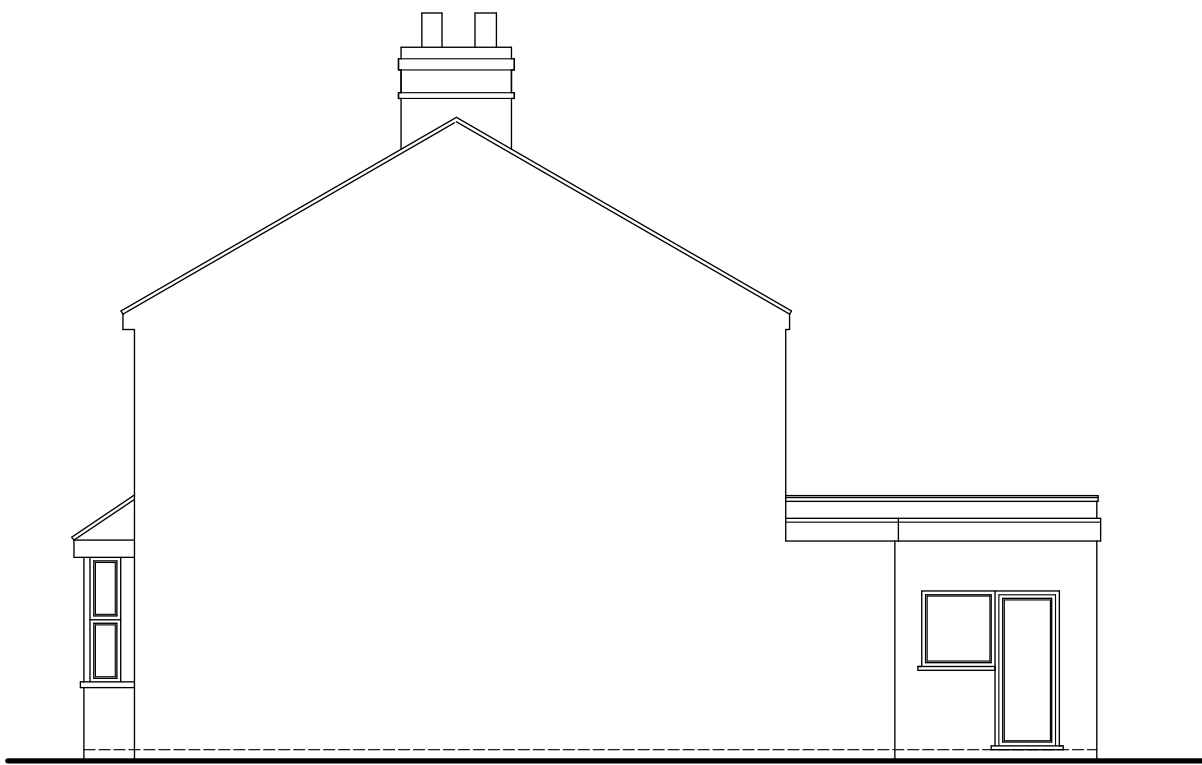


Rear Elevation

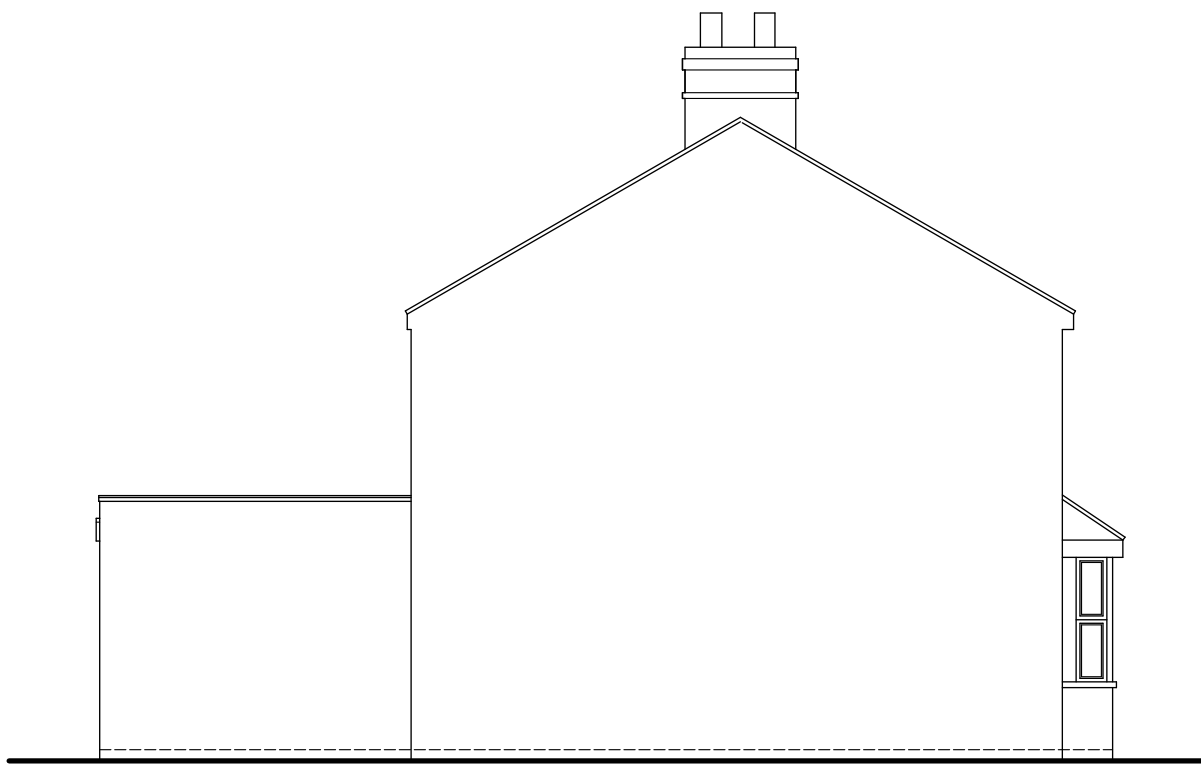


Side Elevation

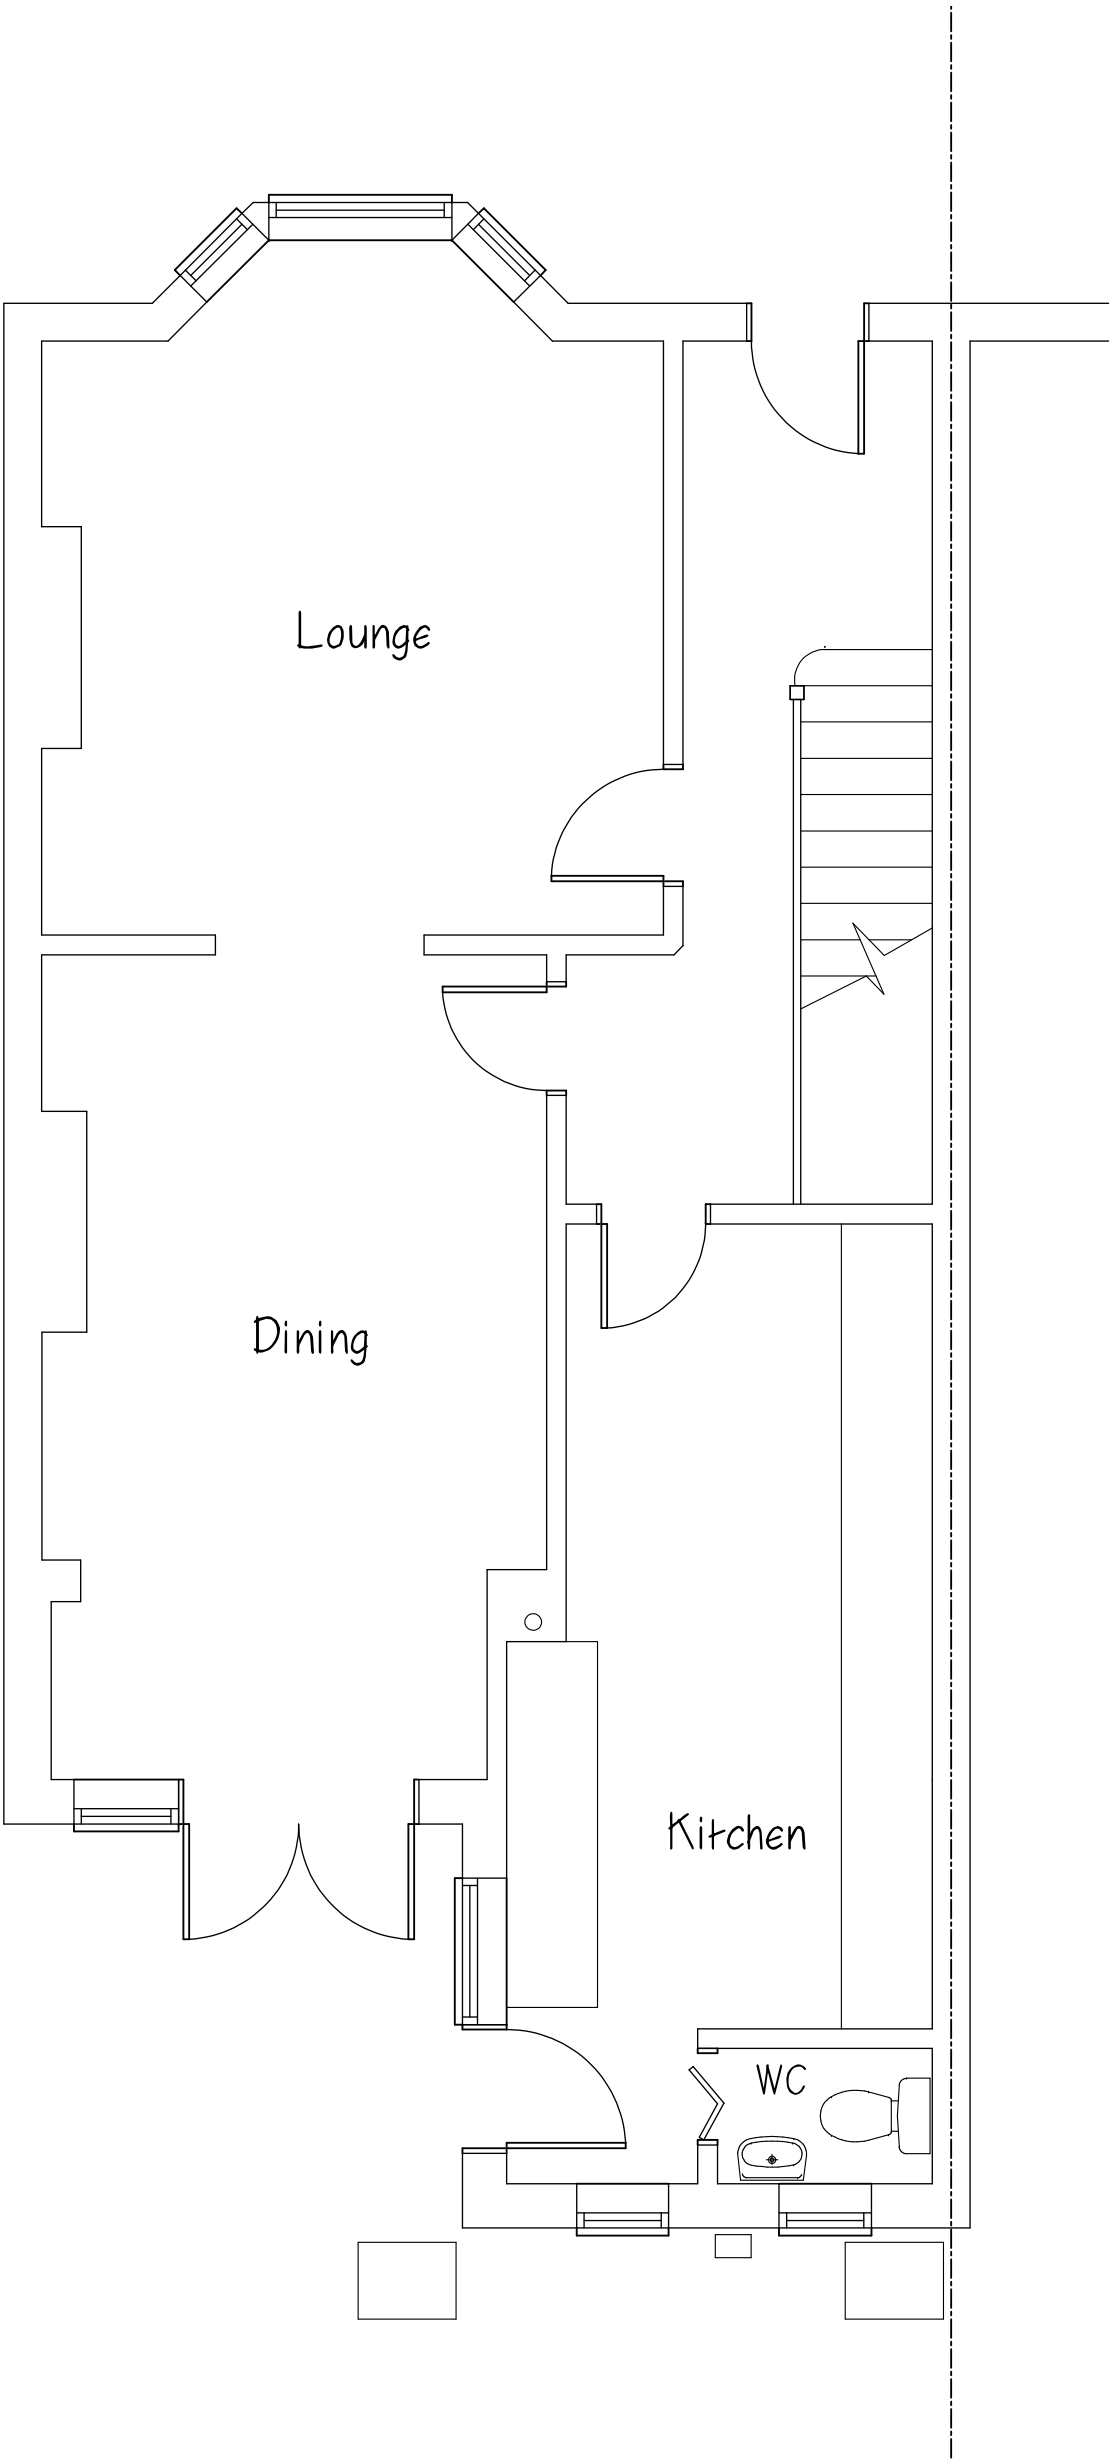

Ground Floor Plan

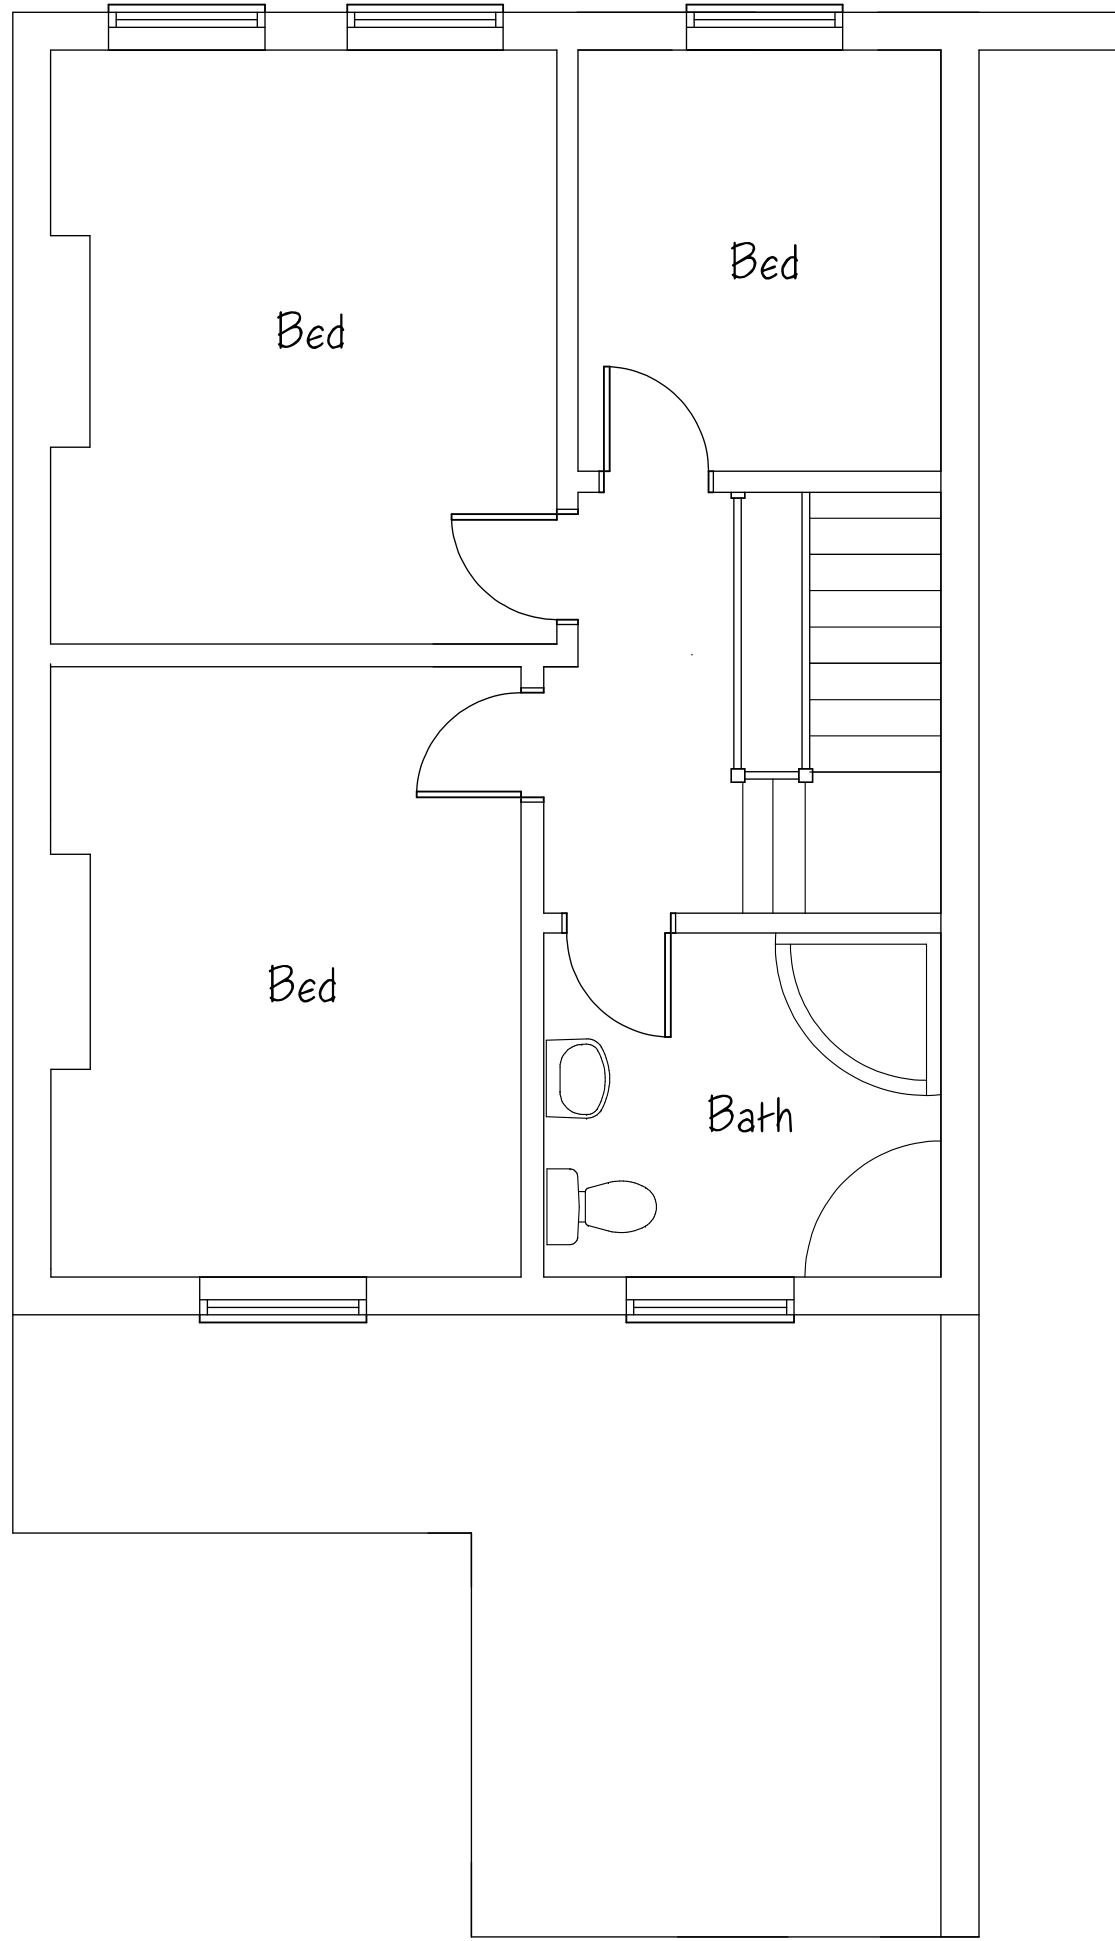

First Floor Plan

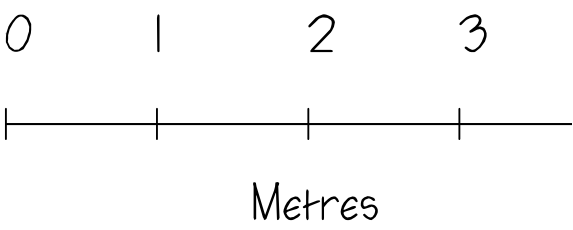

MONARCH Design and Build 9 Bury Lane Bramfield Hertfordshire SG14 2QL Tel: 01992 500008 Mobile: 07812 243399 Email: nethankins@hotmail.com		
Project Proposed single storey rear extension168 High StreetCodecoteSG4 8UB		
Drawing Title Existing Plans and Elevations		
Scale 1/50, 1/100 @ A1	Date April 2025	Drawn by NH
Drawing No. NH/1061/01		Rev.