




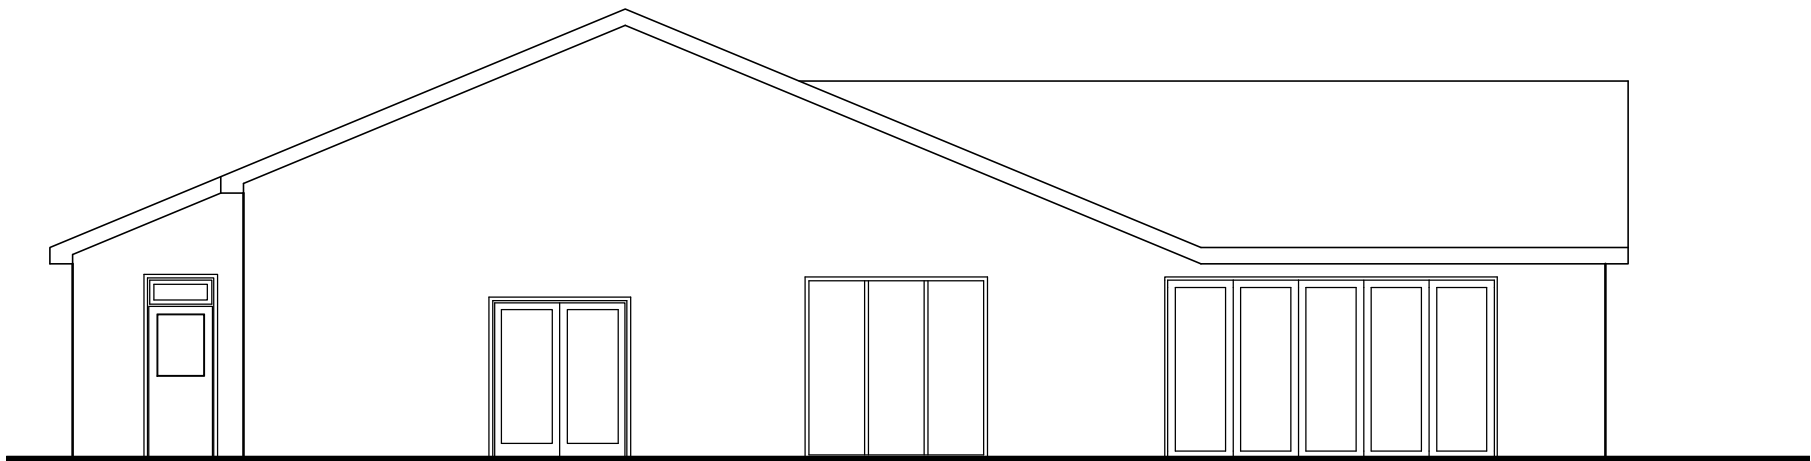


NORTH WEST ELEVATION
TOWARDS BOWLS GREEN

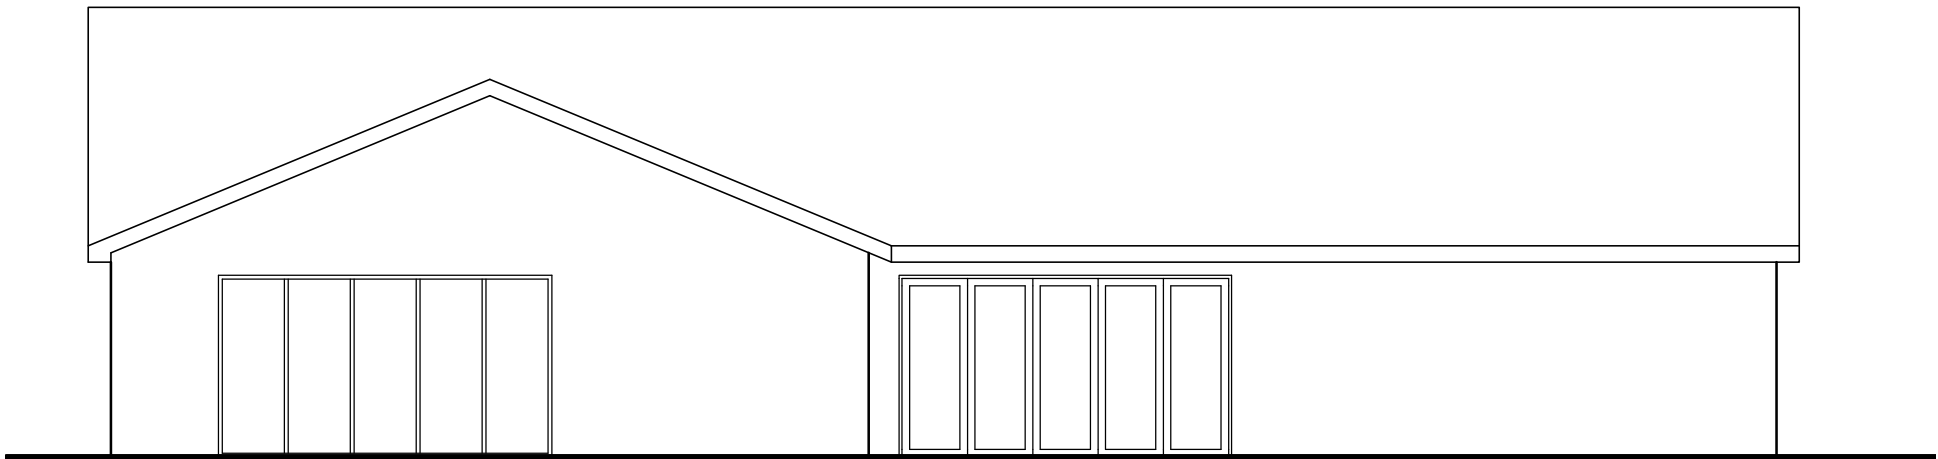

SOUTH WEST ELEVATION
TOWARDS FOOTBALL PITCH

 

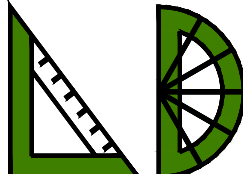NOTES AND REVISIONS No dimensions are to be scaled from this drawing. All stated dimensions must be verified on site. Lobs Design must be advised of any discrepancies. This drawing must be read together with the specification/Bill of Quantities and related drawings. This drawing is for the purpose of obtaining Planning & Building Regulations Approval only. Should the contractor use them to build from then they assume full responsibility for the design.												Client Orchards Close St Ippolyts SG4 7RH Project Replacement Sports and Social Club				Drawing Title North & South West Elevations Proposed				 LGCHF Garden City Heritage Awards Winning Designer Lobs Design Architectural Services Devonshire B.C. Works Road, Letchworth Garden City Hertfordshire, SG6 1GJ T: 01462 488212 M: 07960 006077 E: info@lobs-design.co.uk			
A				AMENDED TO SUIT NEW SPORTS ENGLAND LAYOUT				ipl				24.09.24											
REV				DESCRIPTION				DRWN				CHKD				DATE							