




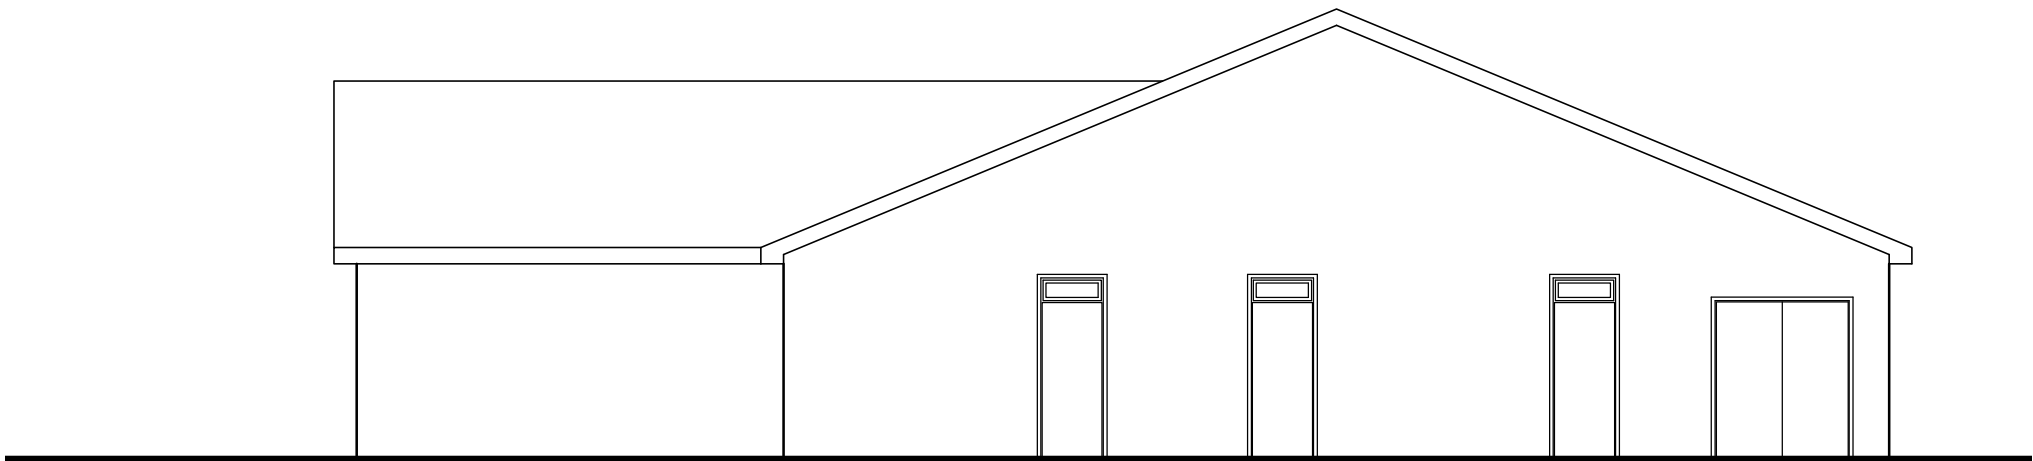

SOUTH EAST ELEVATION

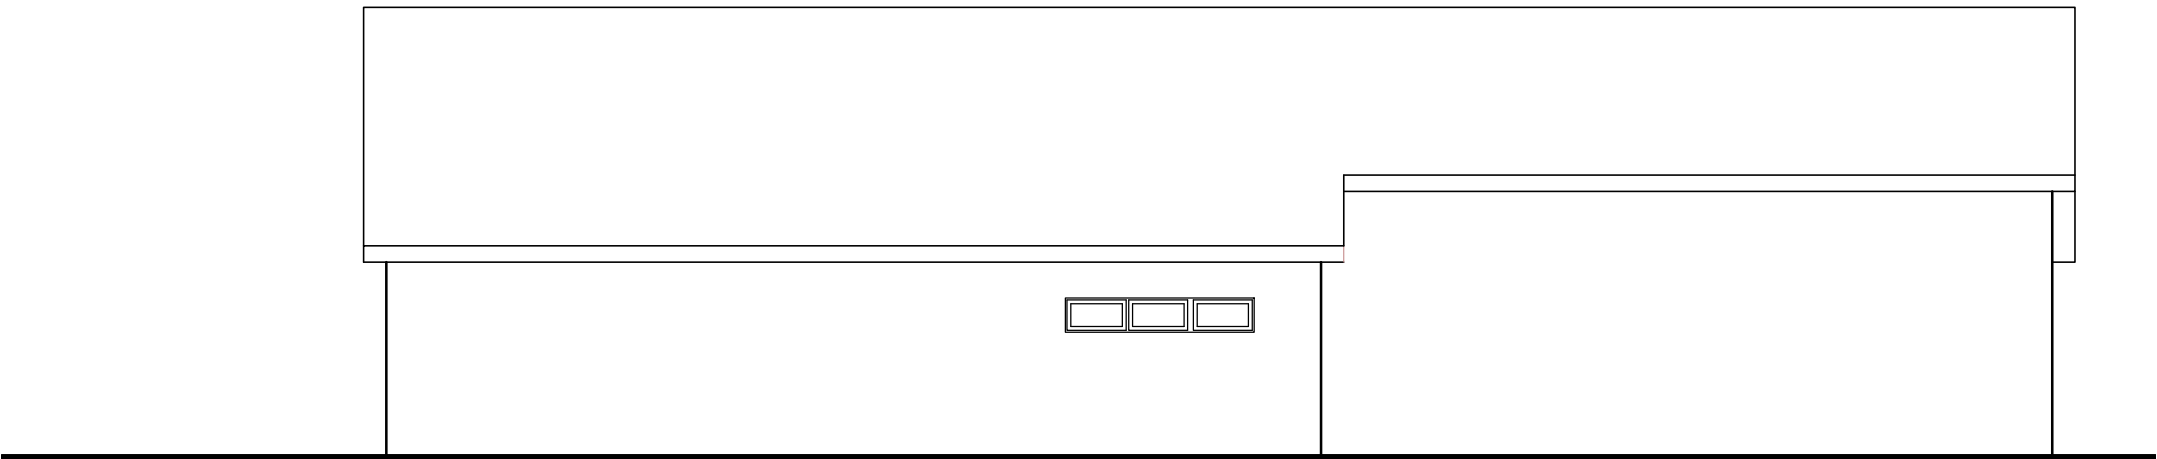

NORTH EAST ELEVATION
TOWARDS MILL ROAD HOUSES

 

NOTES AND REVISIONS

No dimensions are to be scaled from this drawing. All stated dimensions must be verified on site. Lobs Design must be advised of any discrepancies.
This drawing must be read together with the specification/Bill of Quantities and related drawings.

This drawing is for the purpose of obtaining Planning & Building Regulations Approval only. Should the contractor use them to build from then they assume full responsibility for the design.

A	AMENDED TO SUIT NEW SPORTS ENGLAND LAYOUT	ipl	24.09.24
	REV DESCRIPTION		

DRWN	CHKD	DATE

Client
Orchards Close
St Ippolyts
SG4 7RH


Project
Replacement Sports and Social Club

Drawing Title
North & South East Elevations

Proposed

Scale As Shown	Date April 2024	Drawn KRL	Checked
-------------------	--------------------	--------------	---------

Project No LD684	Drawing No P05	Revision A
---------------------	-------------------	---------------

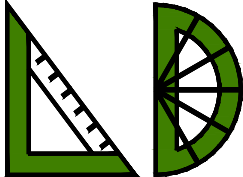

LGCHF Garden City
Heritage Awards
Winning Designer

Lobs Design

Architectural Services
Devonshire B.C.
Works Road,
Letchworth Garden City
Hertfordshire, SG6 1GJ
T: 01462 488212
M: 07960 006077
E: info@lobs-design.co.uk