




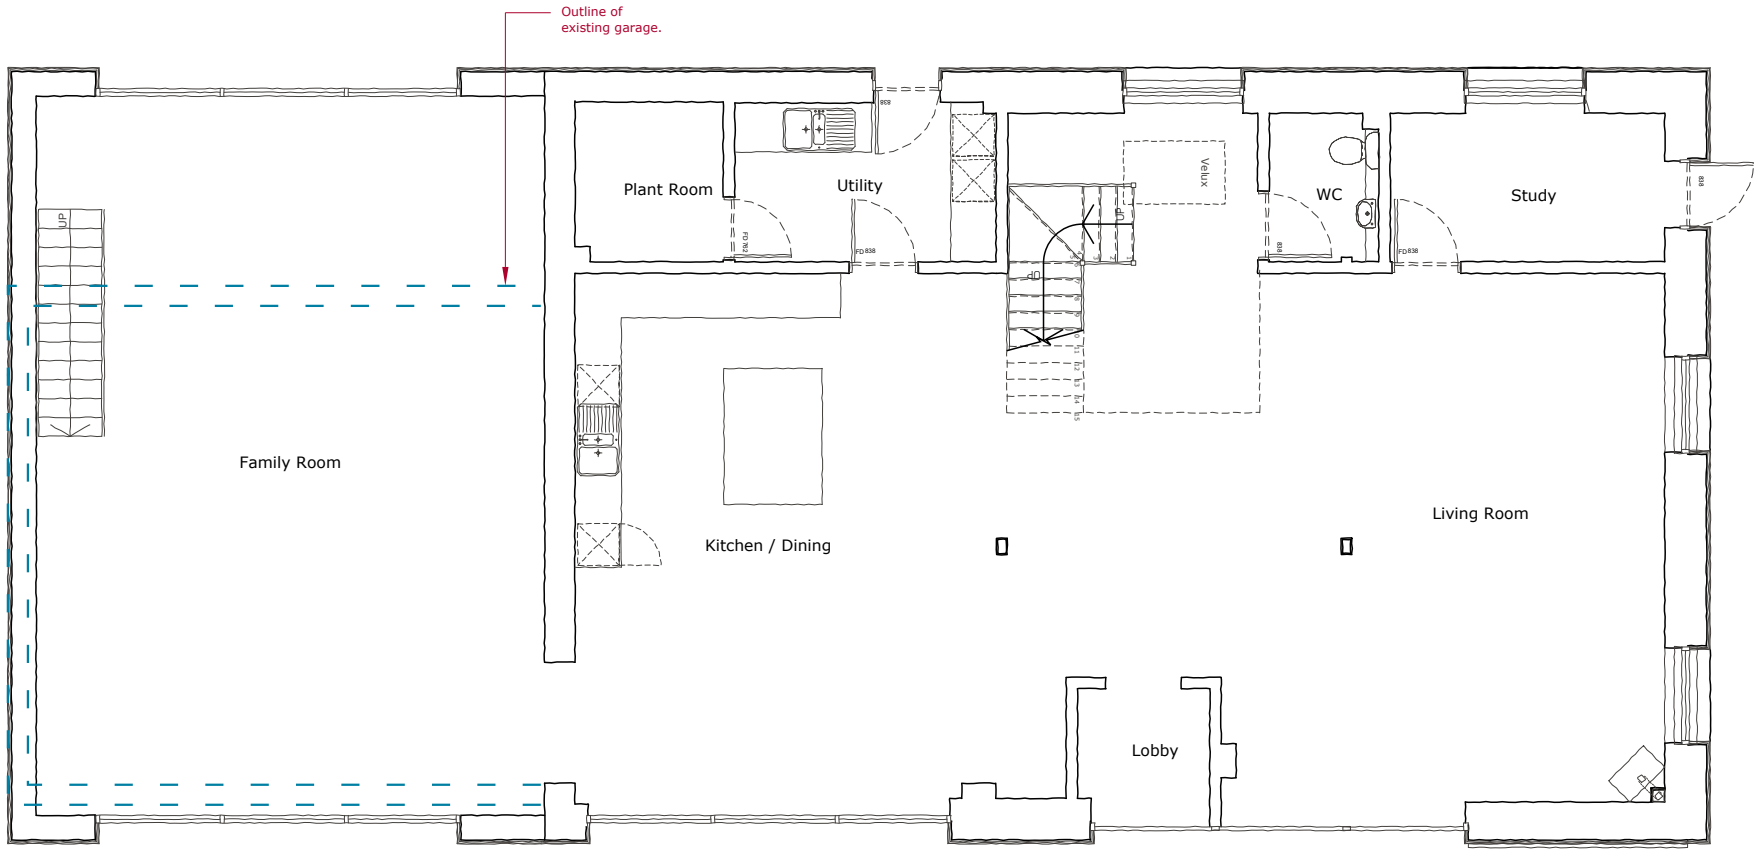

Ground Floor Plan  
Scale 1:100

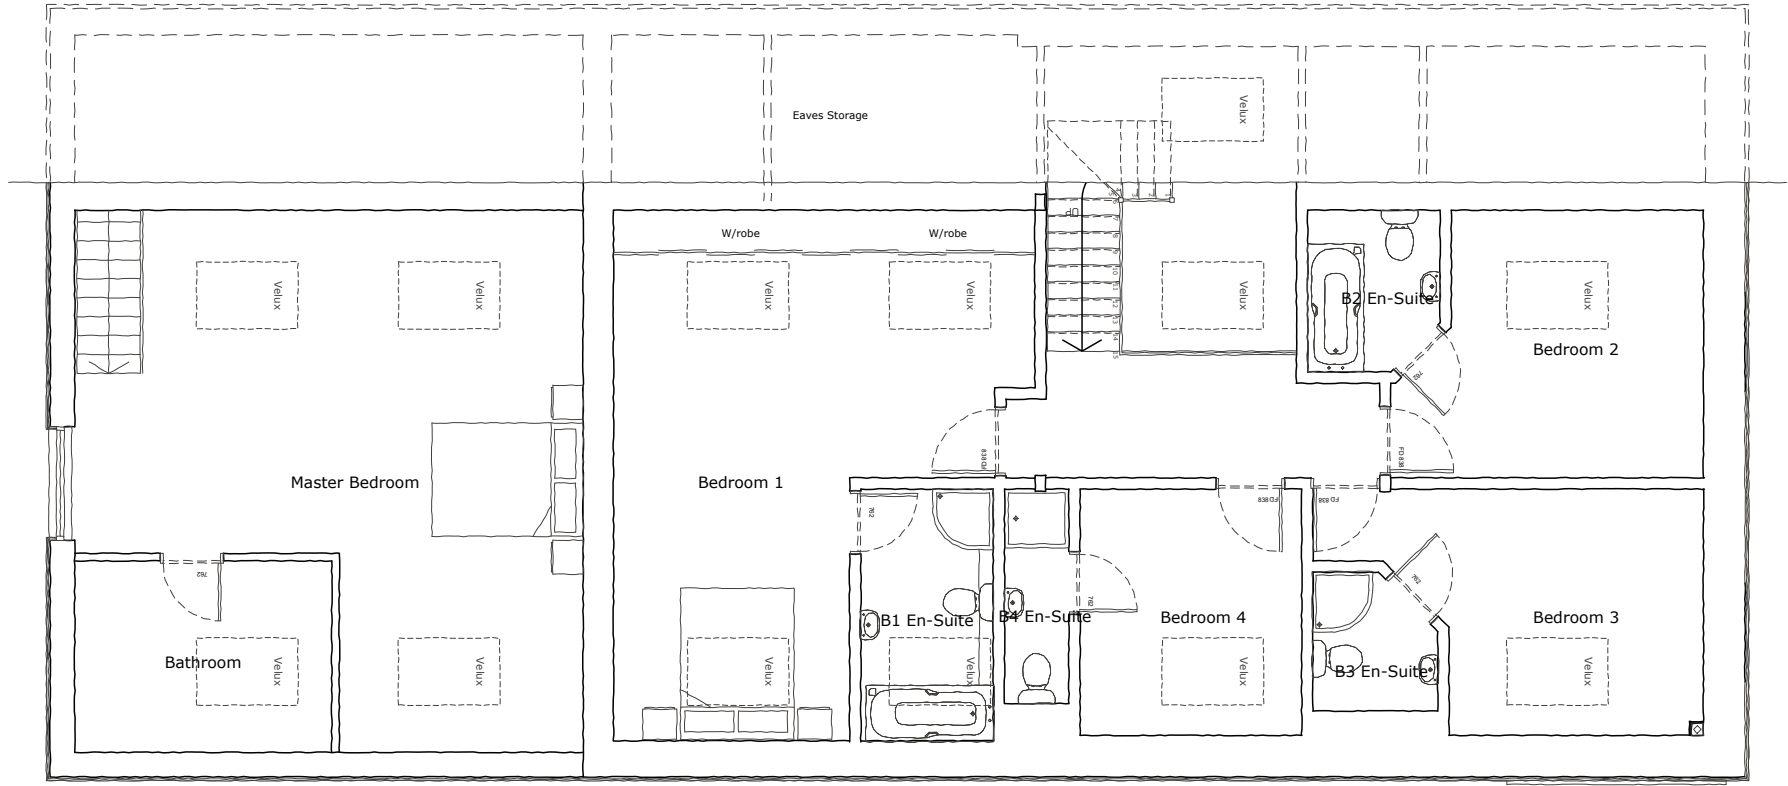

First Floor Plan  
Scale 1:100

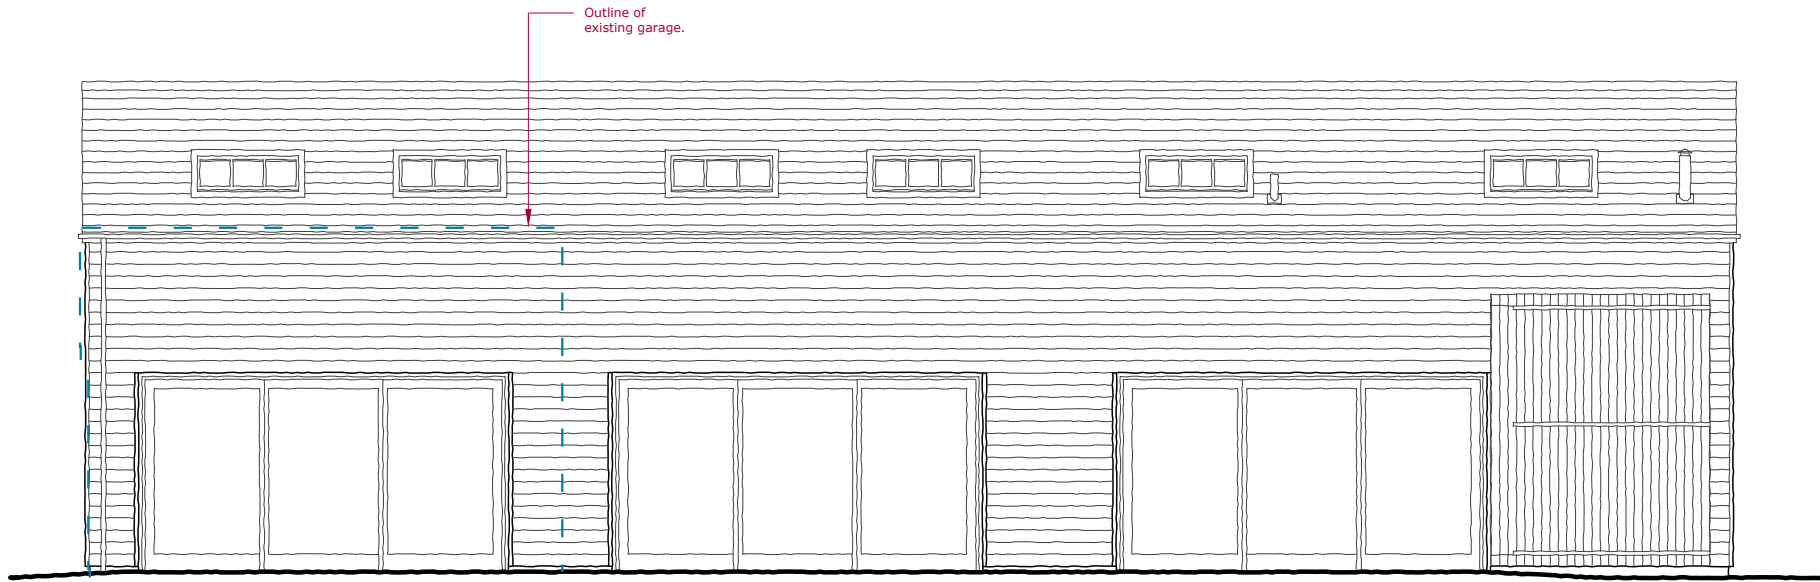

West Elevation  
Scale 1:100



South Elevation  
Scale 1:100



East Elevation  
Scale 1:100




North Elevation  
Scale 1:100

This drawing is a print and must not be scaled from. Use only noted dimensions and check all measurements on site before proceeding with the works. Any queries regarding areas, levels or dimensions must be referred back to BBR Design Services Ltd. All dimensions of existing buildings to be verified on site.

This drawing is the copyright of BBR Design Services Ltd and shall not be in any way used or reproduced without their prior written consent.

All design and construction is to be in accordance with the Construction Design and Management (CDM) Regulations 2015, and HSE guidance.

 

Rev: Date: Note: By:

FOR PLANNING



01462 420800 | 01799 530097

info@bbr-design.co.uk

www.bbr-design.co.uk



Contract:  
The Folly  
Willian Road  
Great Wymondley  
Hertfordshire, SG4 7ET  
Drawing Title:  
ProposedPlans & Elevations

Scale:  
1:100  
@ A2  
Job No:  
24306  
Drawn/check:  
rda  
Date:  
October 2024

Drawing No:  
PL03  
Revision:  
-  
© BBR Design 2024