



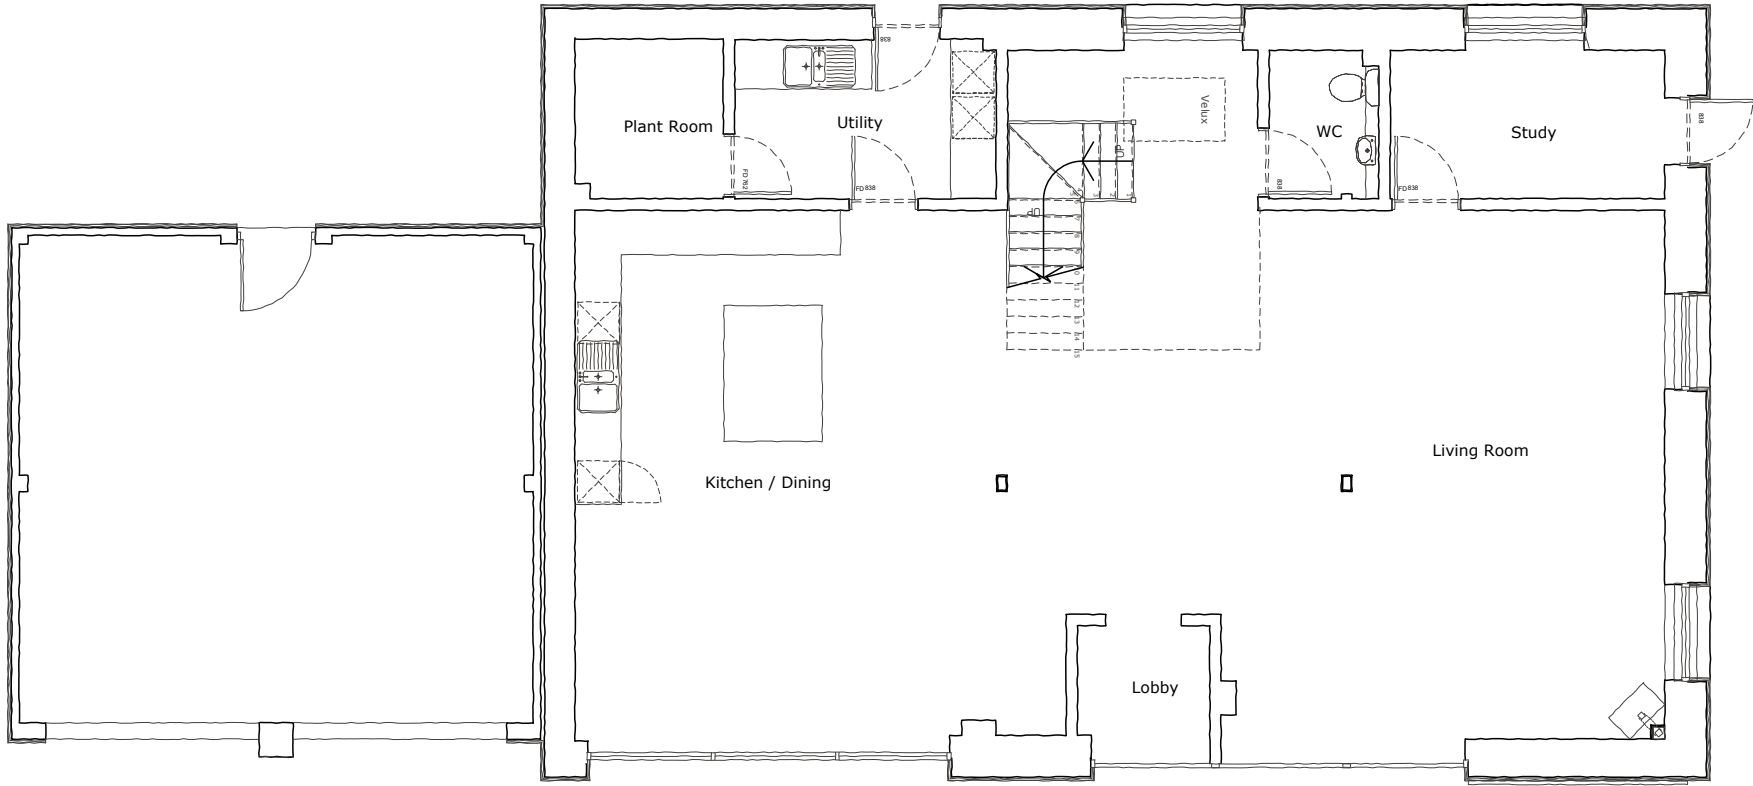

Ground Floor Plan

Scale 1:100

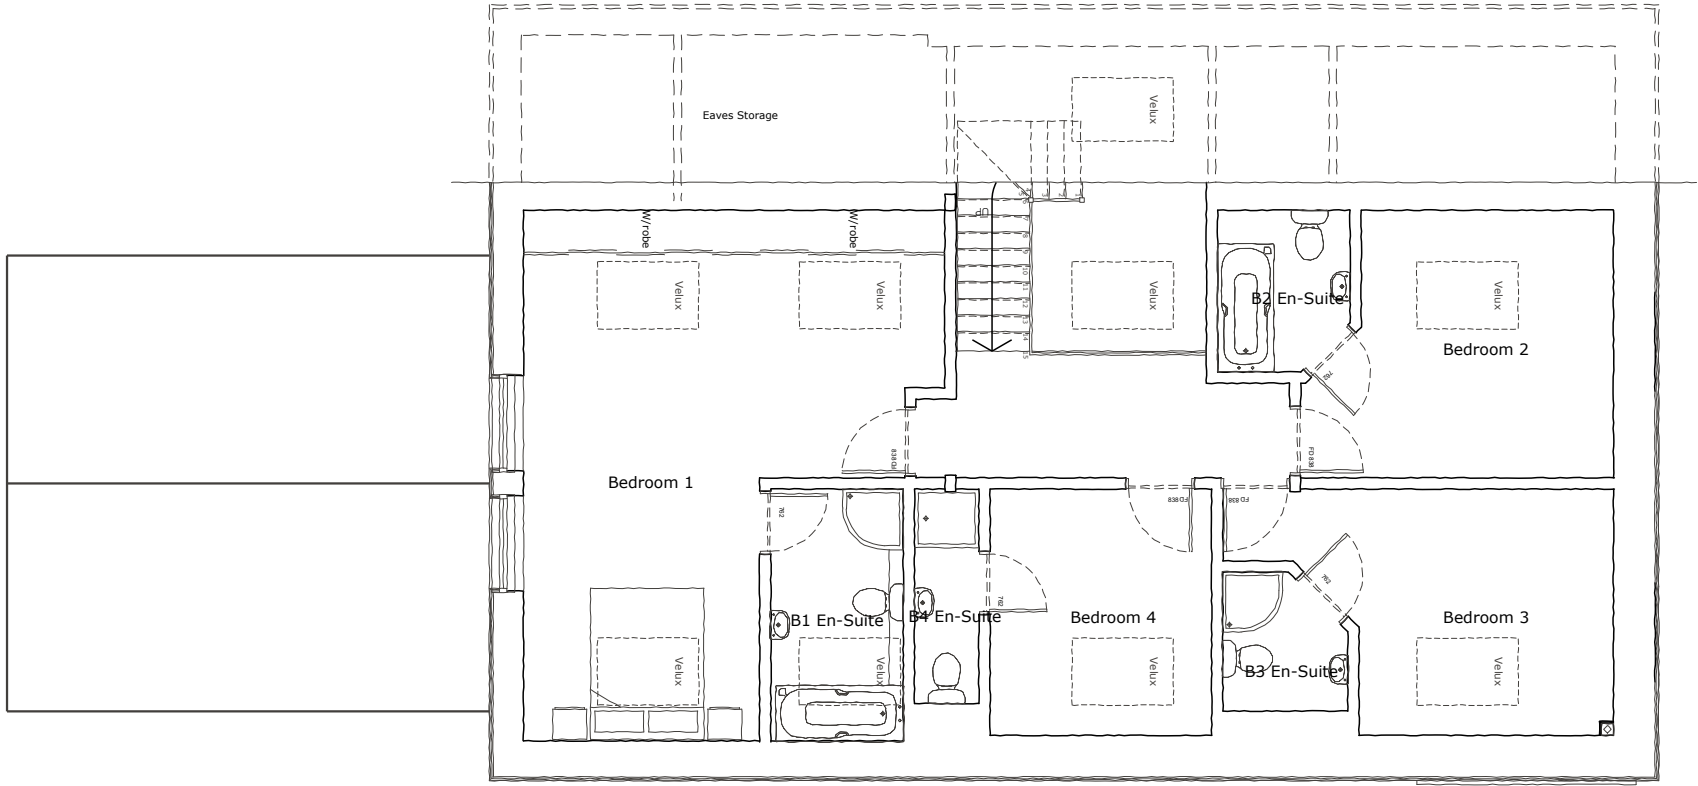



First Floor Plan

Scale 1:100

This drawing is a print and must not be scaled from. Use only noted dimensions and check all measurements on site before proceeding with the works. Any queries regarding areas, levels or dimensions must be referred back to BBR Design Services Ltd. All dimensions of existing buildings to be verified on site.

This drawing is the copyright of BBR Design Services Ltd and shall not be in any way used or reproduced without their prior written consent.

All design and construction is to be in accordance with the Construction Design and Management (CDM) Regulations 2015, and HSE guidance.

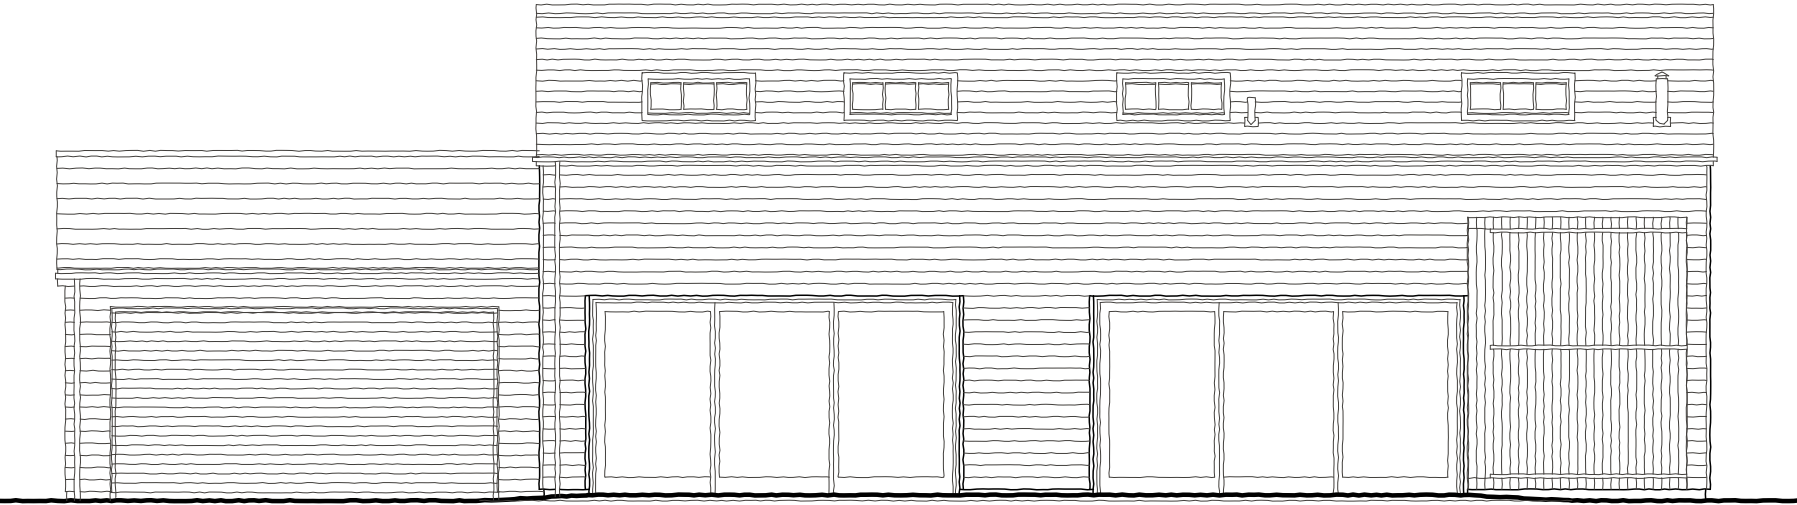 

West Elevation

Scale 1:100




South Elevation

Scale 1:100



East Elevation

Scale 1:100

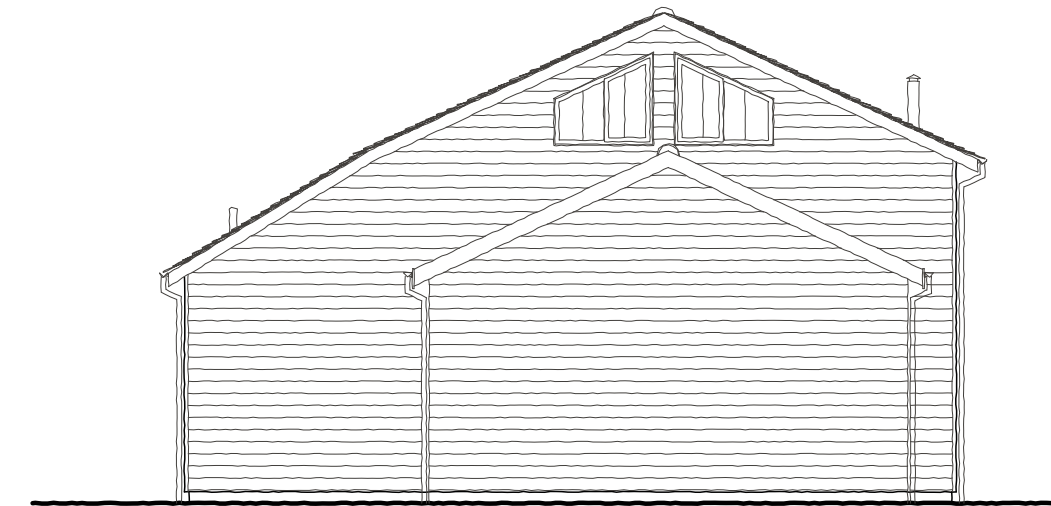

North Elevation

Scale 1:100

Rev: - Date: - Note: - By: -

FOR PLANNING



01462 420800 | 01799 530097

info@bbr-design.co.uk

www.bbr-design.co.uk



Contract:  
The Folly  
William Road  
Great Wymondley  
Hertfordshire, SG4 7ET  
Drawing Title:  
Existing Plans & Elevations

Scale: 1:100 @ A2 Drawn/check: rda  
Job No: 24306 Date: October 2024

Drawing No: PL02 Revision: -  
© BBR Design 2024