




1 Front Elevation - Proposed
1 : 50

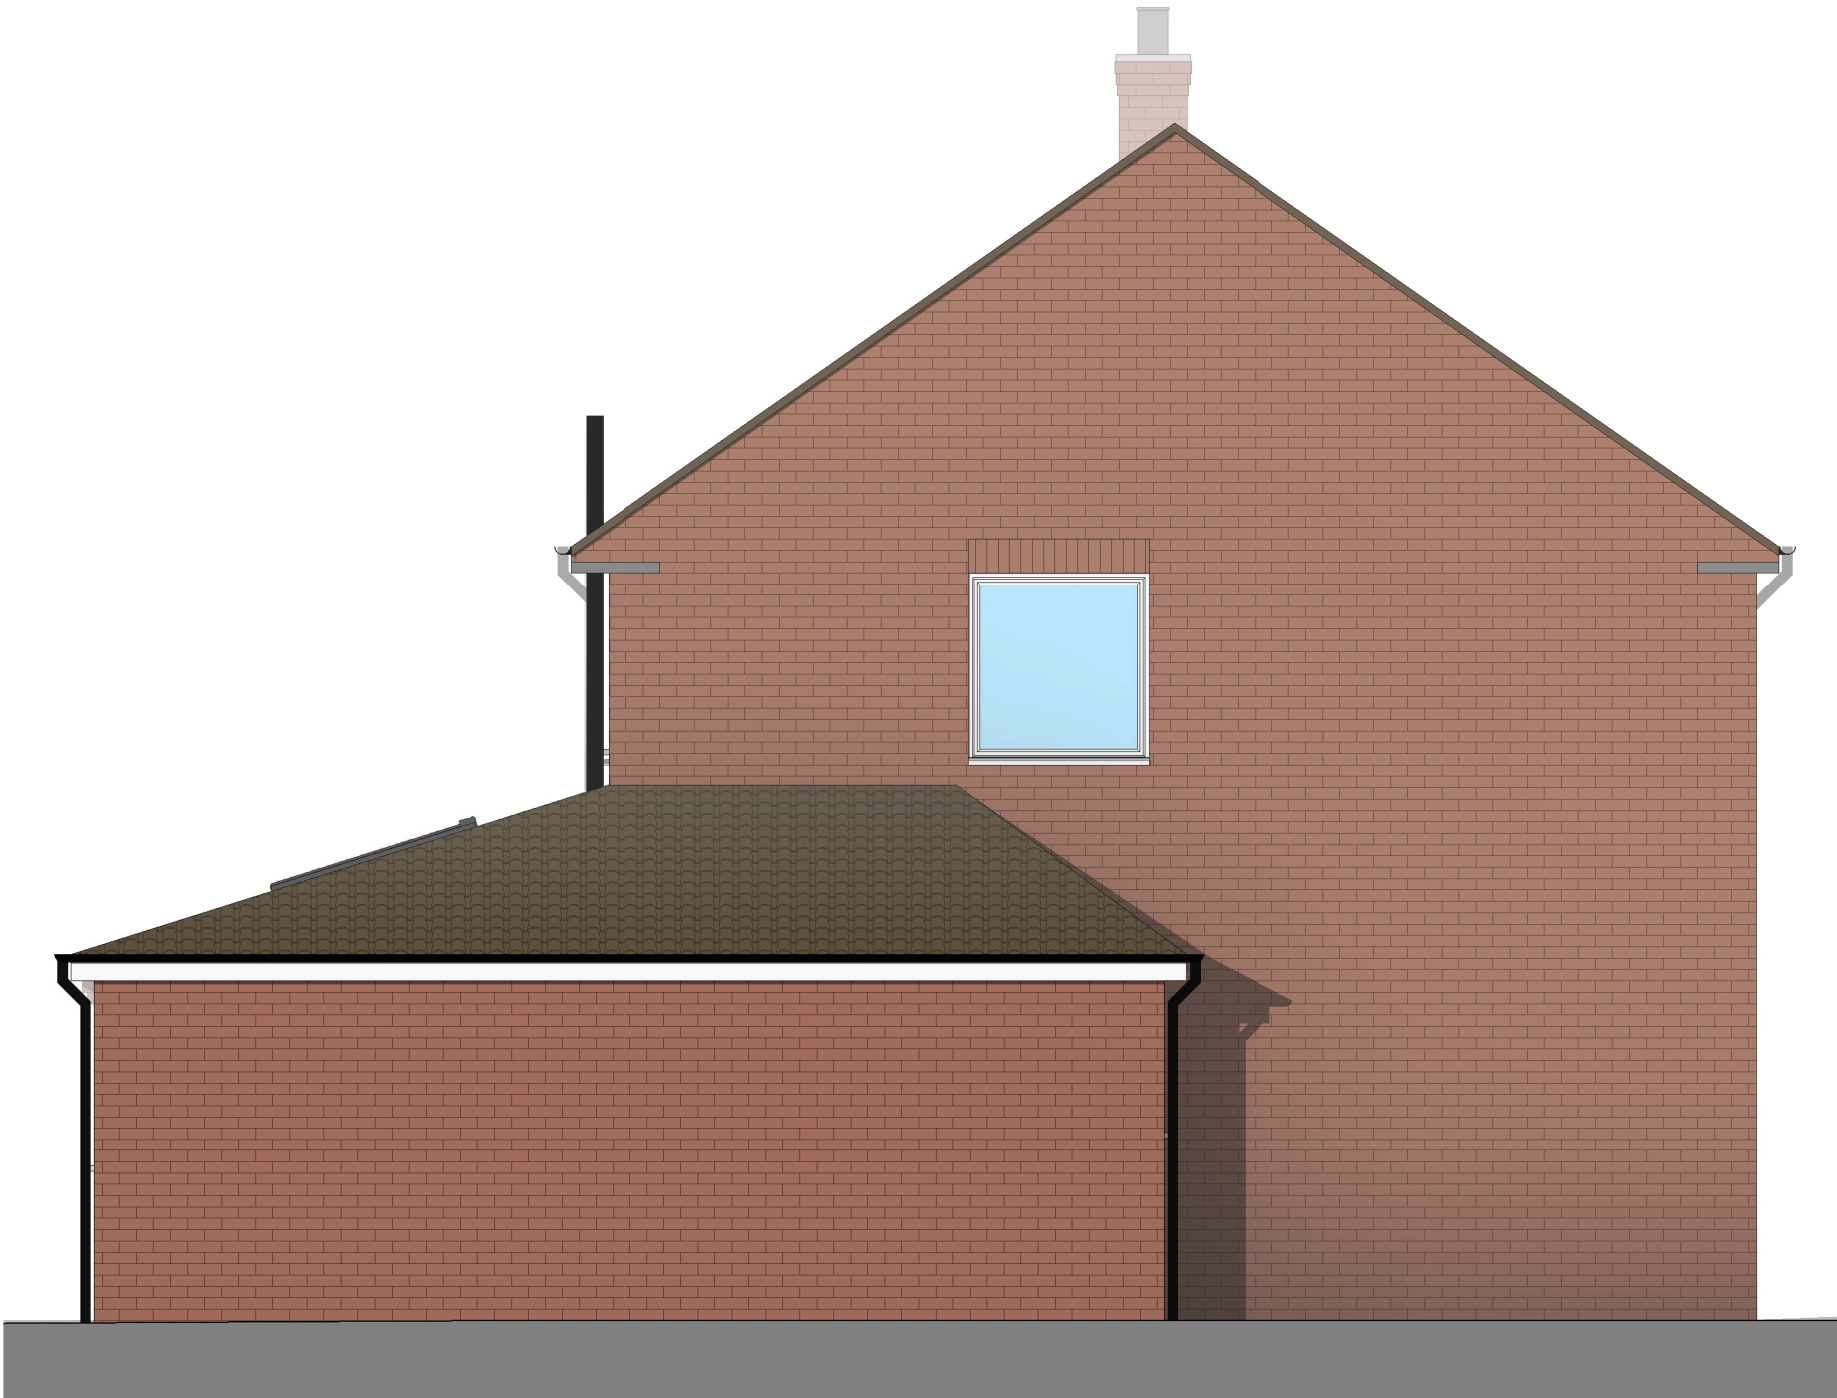


2 Side 1 Elevation - Proposed
1 : 50

EXTERNAL MATERIALS:	
External Walls	- Facing brickwork
Pitched Roof	- Interlocking concrete tiles
Fascia	- UPVC
Windows	- White UPVC - fenestration as indicated.
Rooflight	- Velux MK08
Doors	- Powder coated aluminium sliding doors.
Rainwater Goods	- UPVC



3 Rear Elevation - Proposed
1 : 50

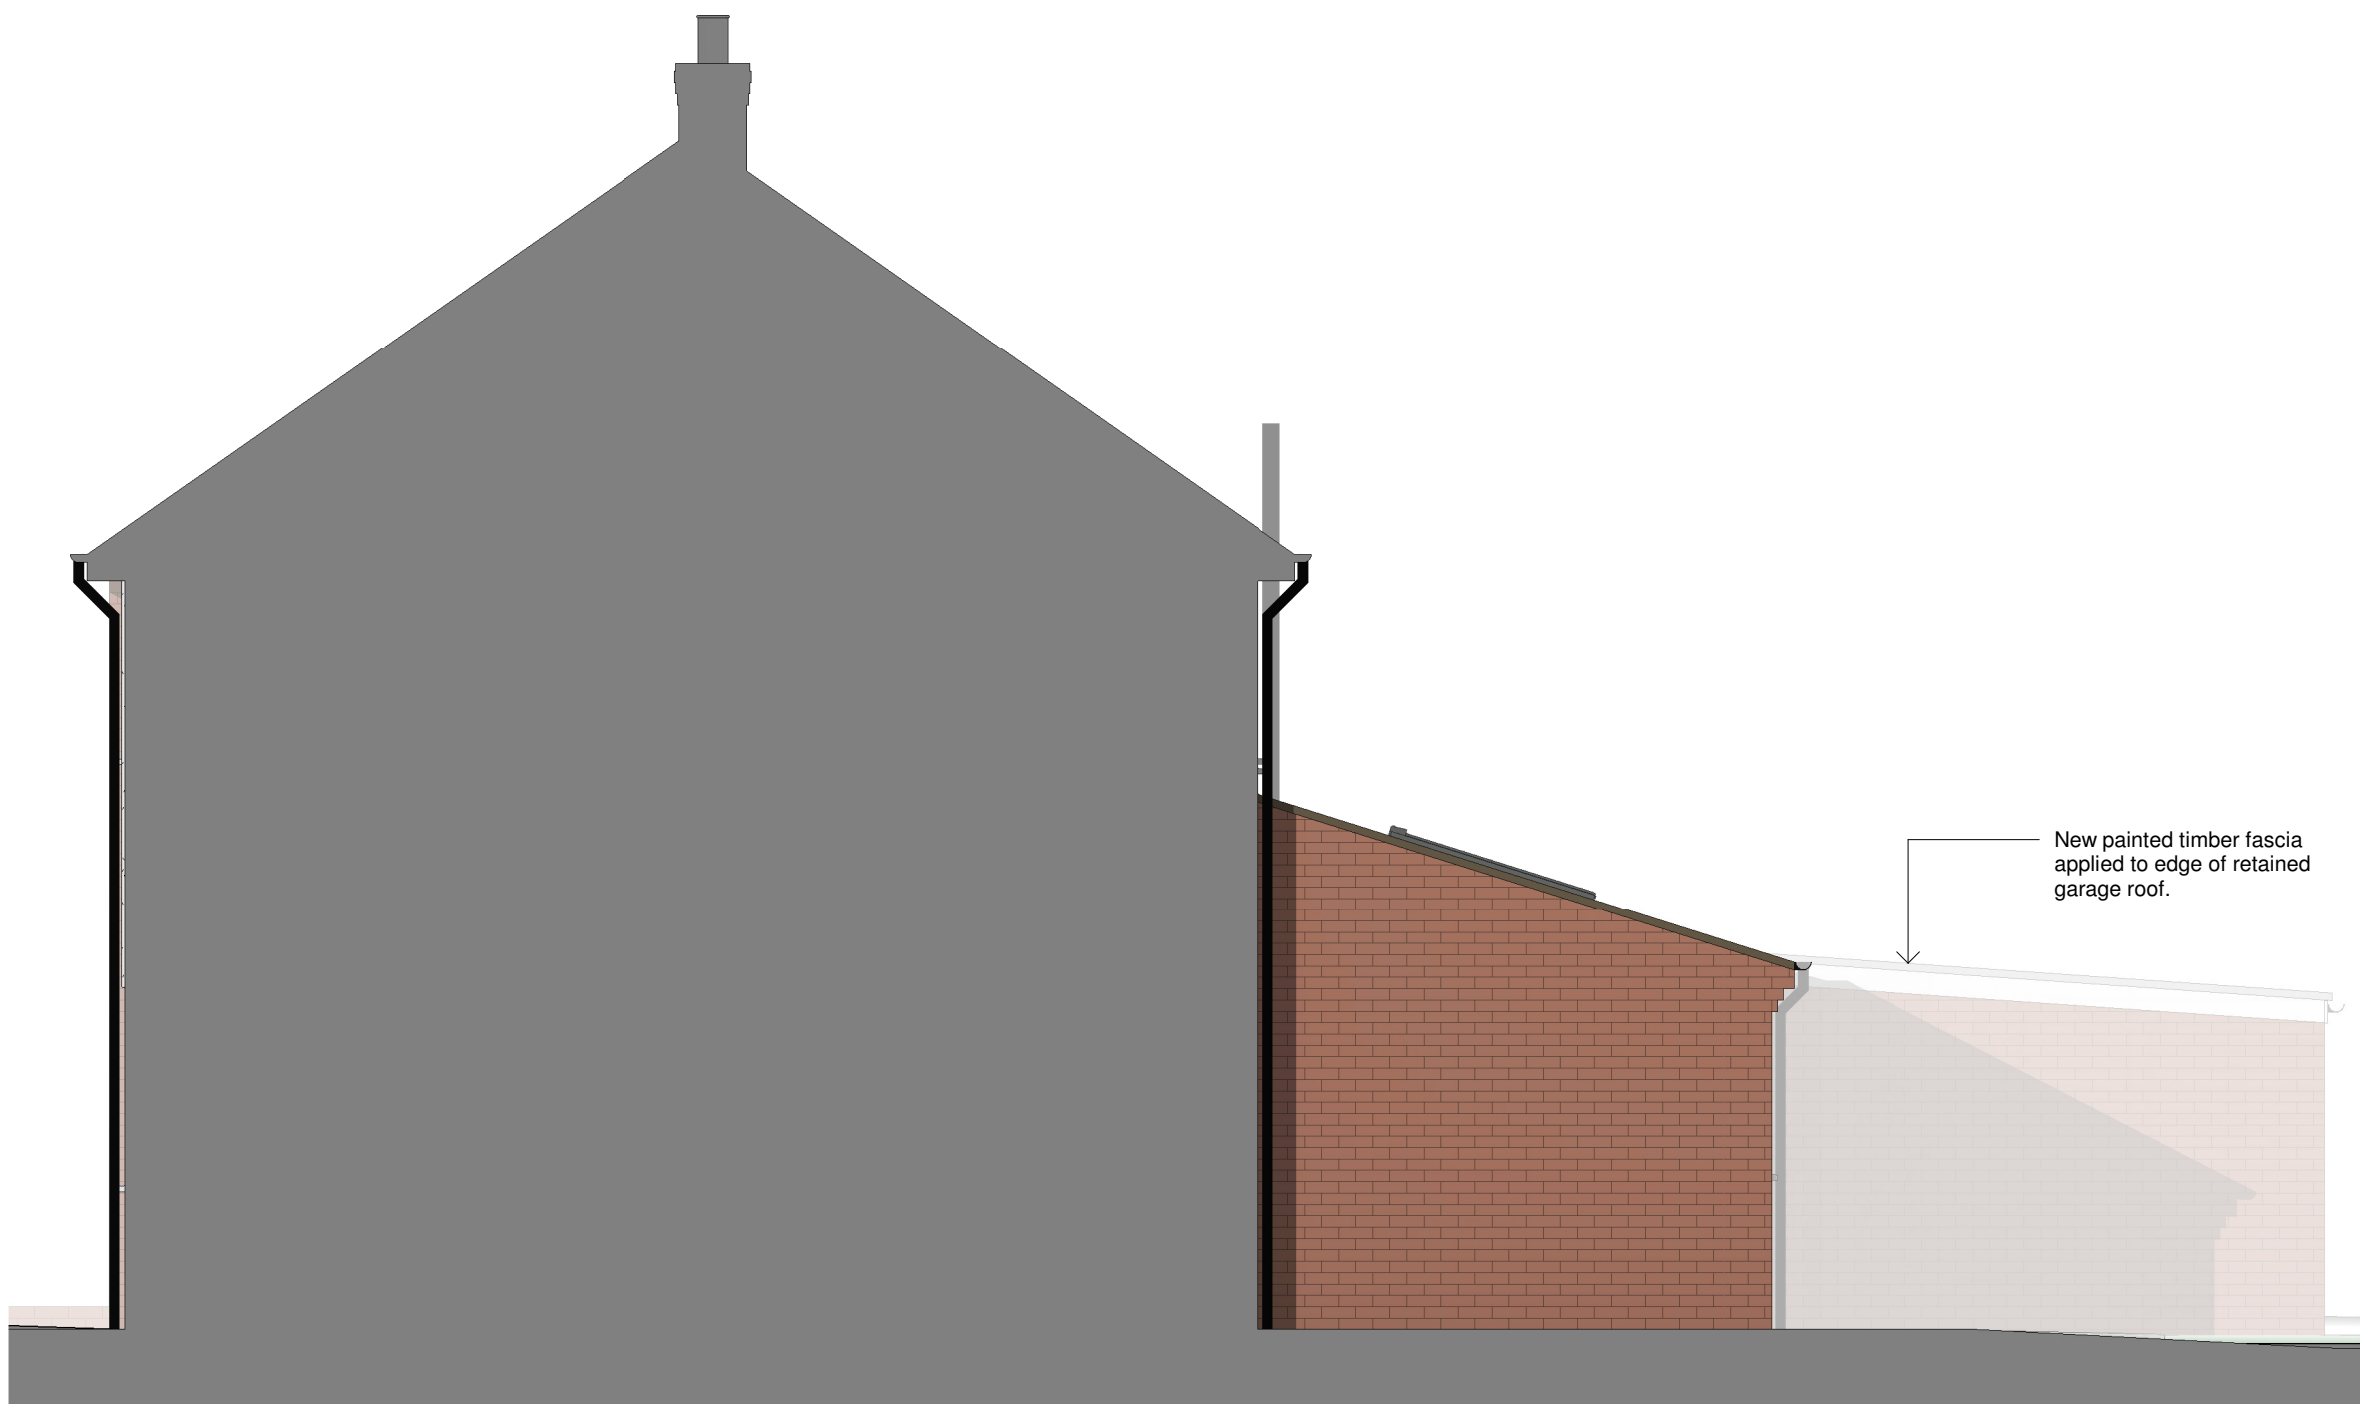

4 Side 2 Elevation - Proposed
1 : 50

0 1 to 50 5m

Rev	Date	Details	Drawn	Checked
2	21.01.25	Roof design adjusted and windows updated to LOCHIF comments. Replacement of existing windows omitted.		
1	20.12.24	Extension wall moved off boundary by 300mm. Notes added regarding retained garage.		

Issued for:

Project/Client:	Project No:
38 Lawrence Avenue	Project Number
	Dwg No:
	A106
	Rev:
	2
Drawing:	Scale:
Proposed Elevations	1 : 50 @A1
	Drawn By: Date:
	Author
	Checked By: Date:
	Checker



D.Chandler Architectural Design Ltd
61 Gernon Road, Letchworth, Hertfordshire, SG6 3HS
daniel@dcarchitectural.org - Tel: 01462 640650 - M: 07901864742