



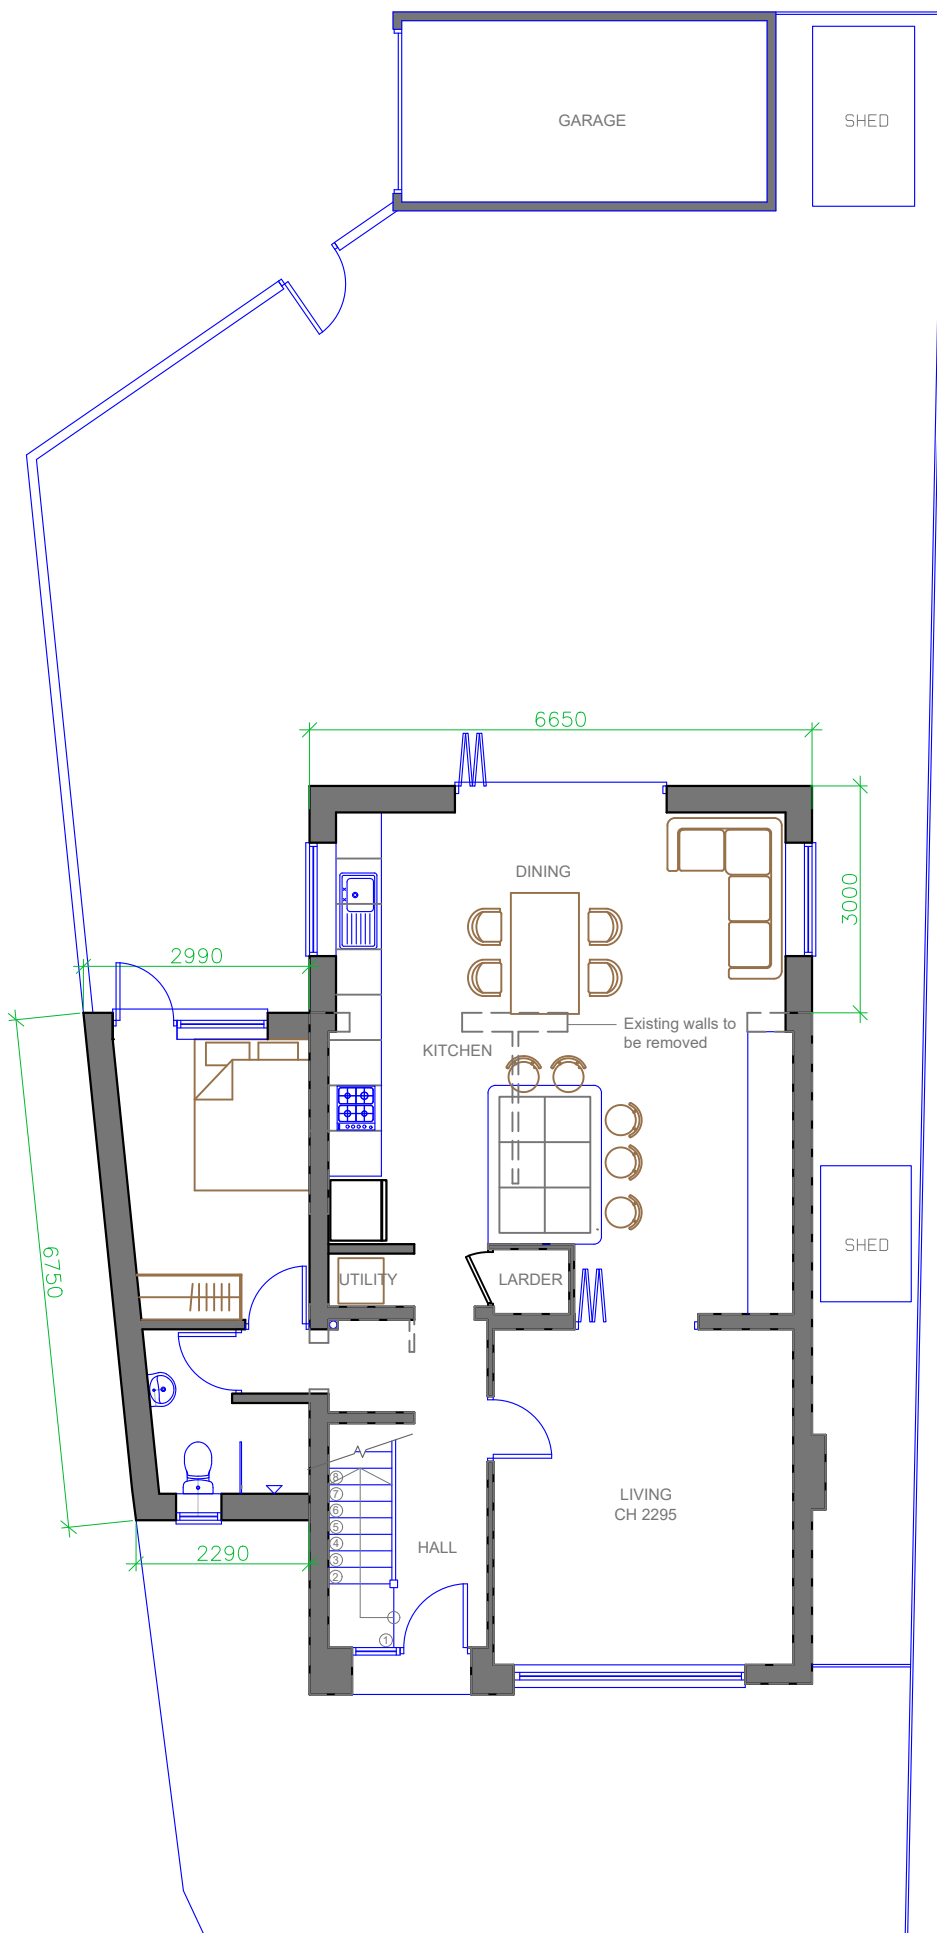

Note: All dimensions are in mm unless stated otherwise

 

Prepared by:
A+L Architecture
Studio, Hitchin

Address:
5 Tennyson Ave,
Hitchin, SG4 0PX

Drawing name:
Ground Floor Plan: As
Proposed

Scale:
1:100 @
A4

Date drawn:
Jan 2025

Drawing number:
5TA-FP201
Rev 00

GROUND FLOOR PLAN
AS PROPOSED