



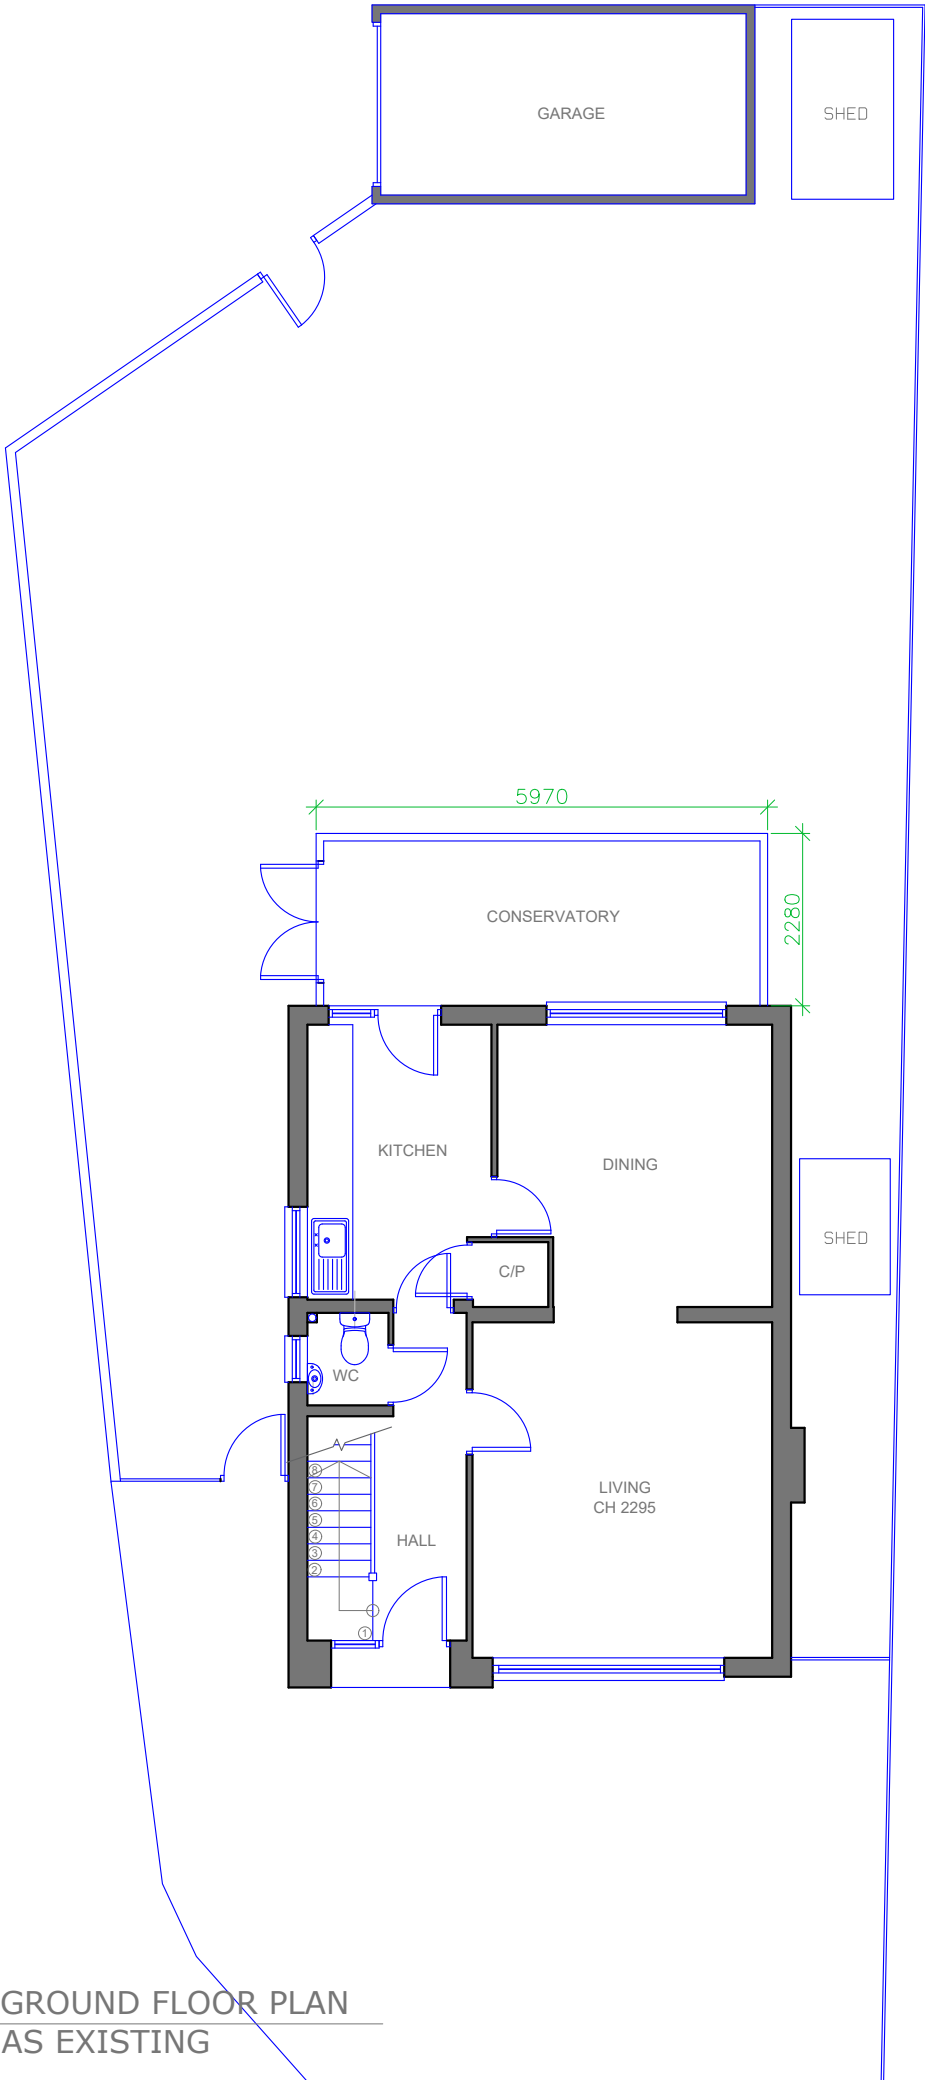

Note: All dimensions are in mm unless stated otherwise

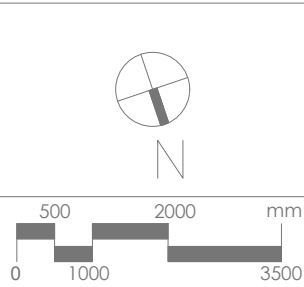

Prepared by: A+L Architecture Studio, Hitchin	
Address: 5 Tennyson Ave, Hitchin, SG4 0PX	
Drawing name: Ground Floor Plan: As Existing	
Scale: 1:100 @ A4	Date drawn: Feb 2025
Drawing number: 5TA-FP101 Rev 00	