


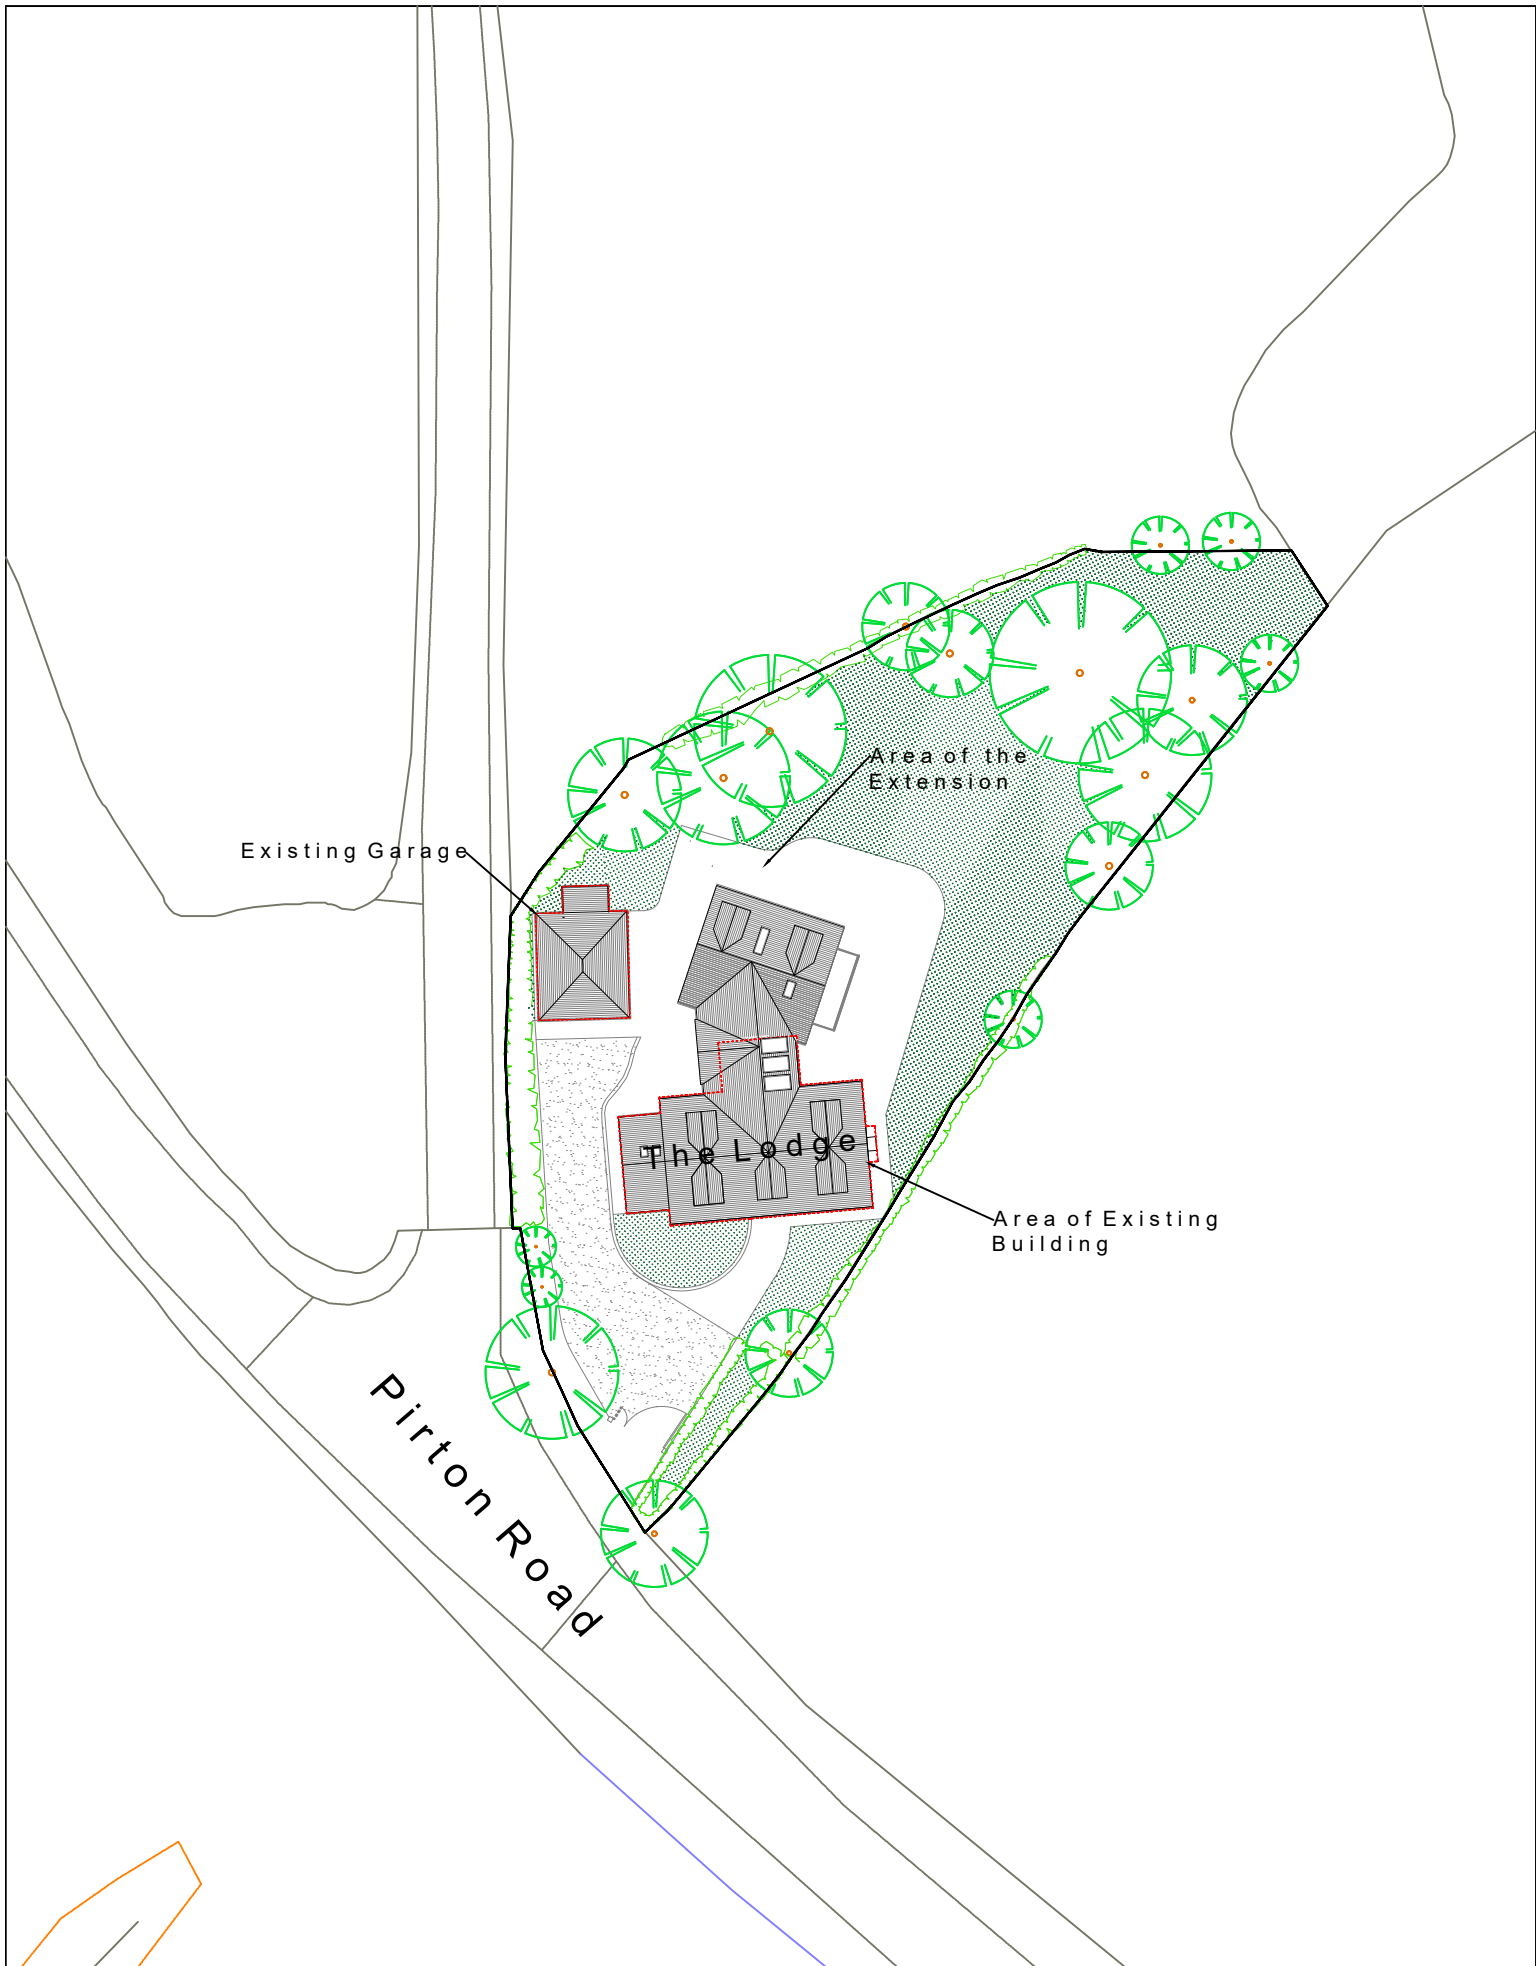

Charlotte Fausset Architect MFA ARB RIBA 41 Bunyan Close, Pirton, Hitchin, Herts, SG5 3RE Tel : 07815570717	client Danielle & Anthony Peters	title Site Plan	dwg no & revision LODGE-10-002	date 11.10.24	
	address The Lodge Pirton Road Shillington, SG5 3HB		scale 05m10m15m20m Scale 1 : 500 at A4		