




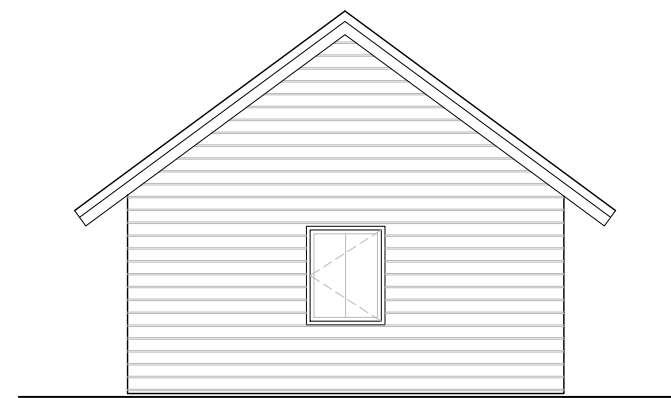


SIDE ELEVATION SW

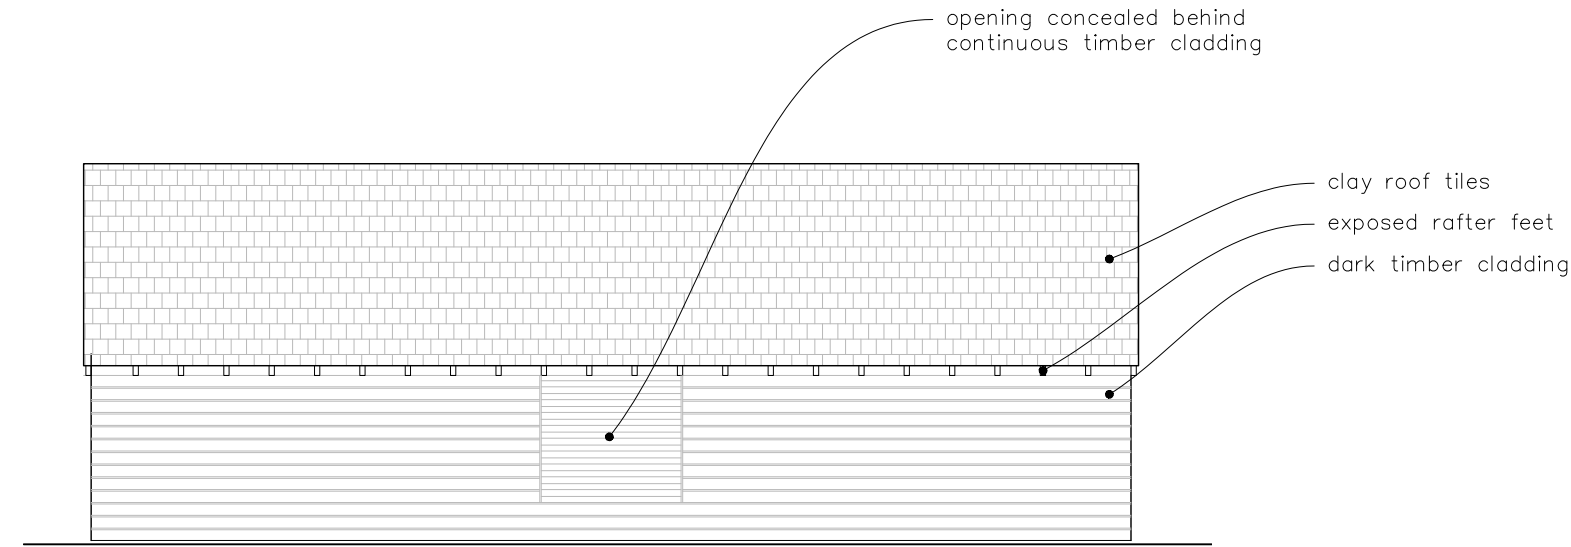


REAR ELEVATION NW

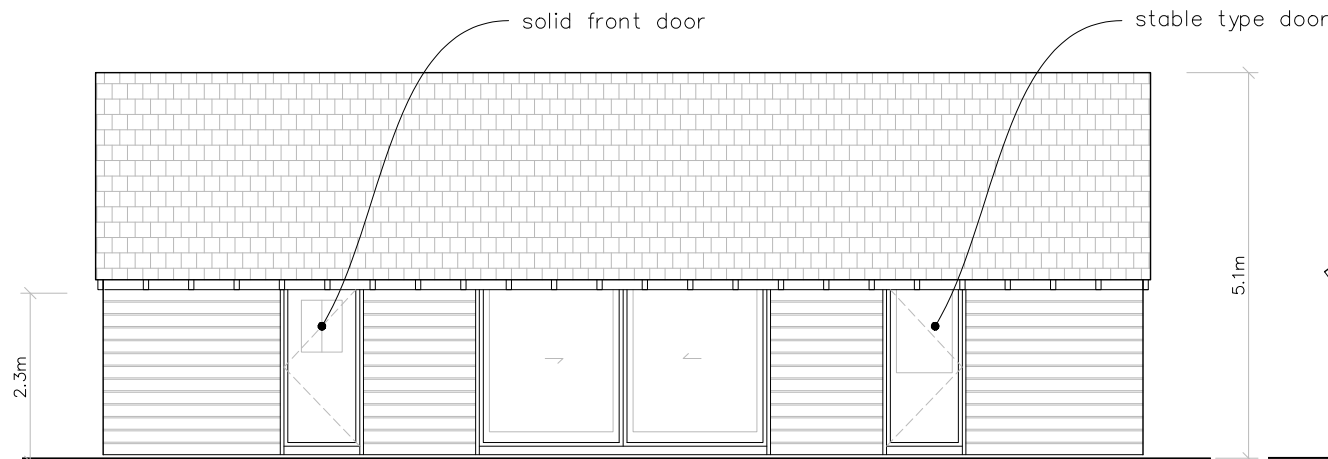

FRONT ELEVATION SE

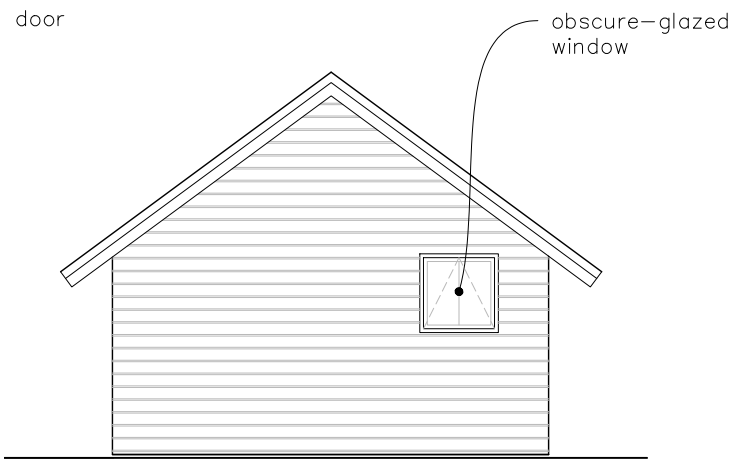

SIDE ELEVATION NE

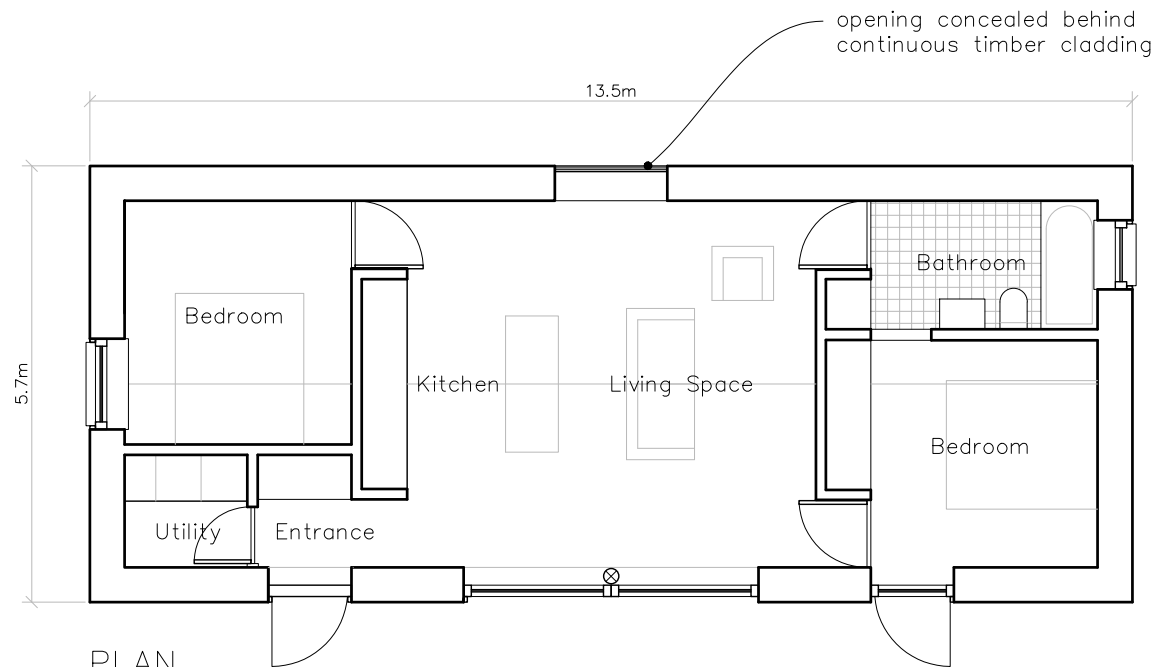

PLAN
GIA 61.5sqm

0 1 2 3 6
Drawing scale 1:100

update	31.03.26	A
planning	12.01.26	-
issue	date	rev

Christys
Yard

Hinxworth
SG7 5EH

drawing number
2503-PL-100

drawing title
Prop Drawings

Jack Gell
Architecture & Design

©2026 Jack Gell. This drawing is not to be scaled – use written dimensions only. Any discrepancies to be reported to the architect. All dimensions to be checked on site.