




FRONT ELEVATION




SIDE ELEVATION




REAR ELEVATION

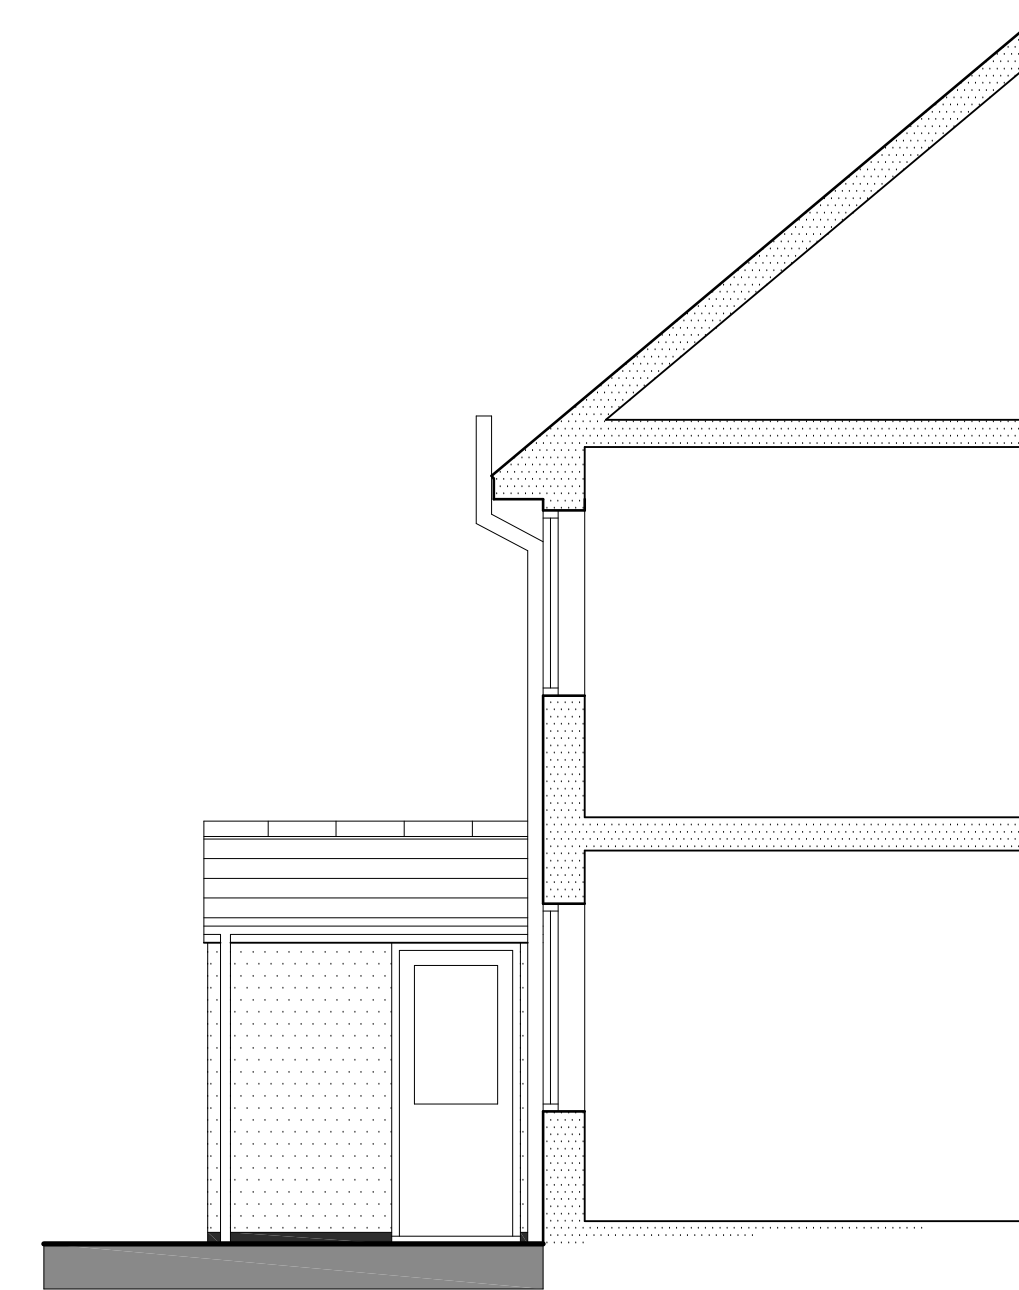

SIDE ELEVATION

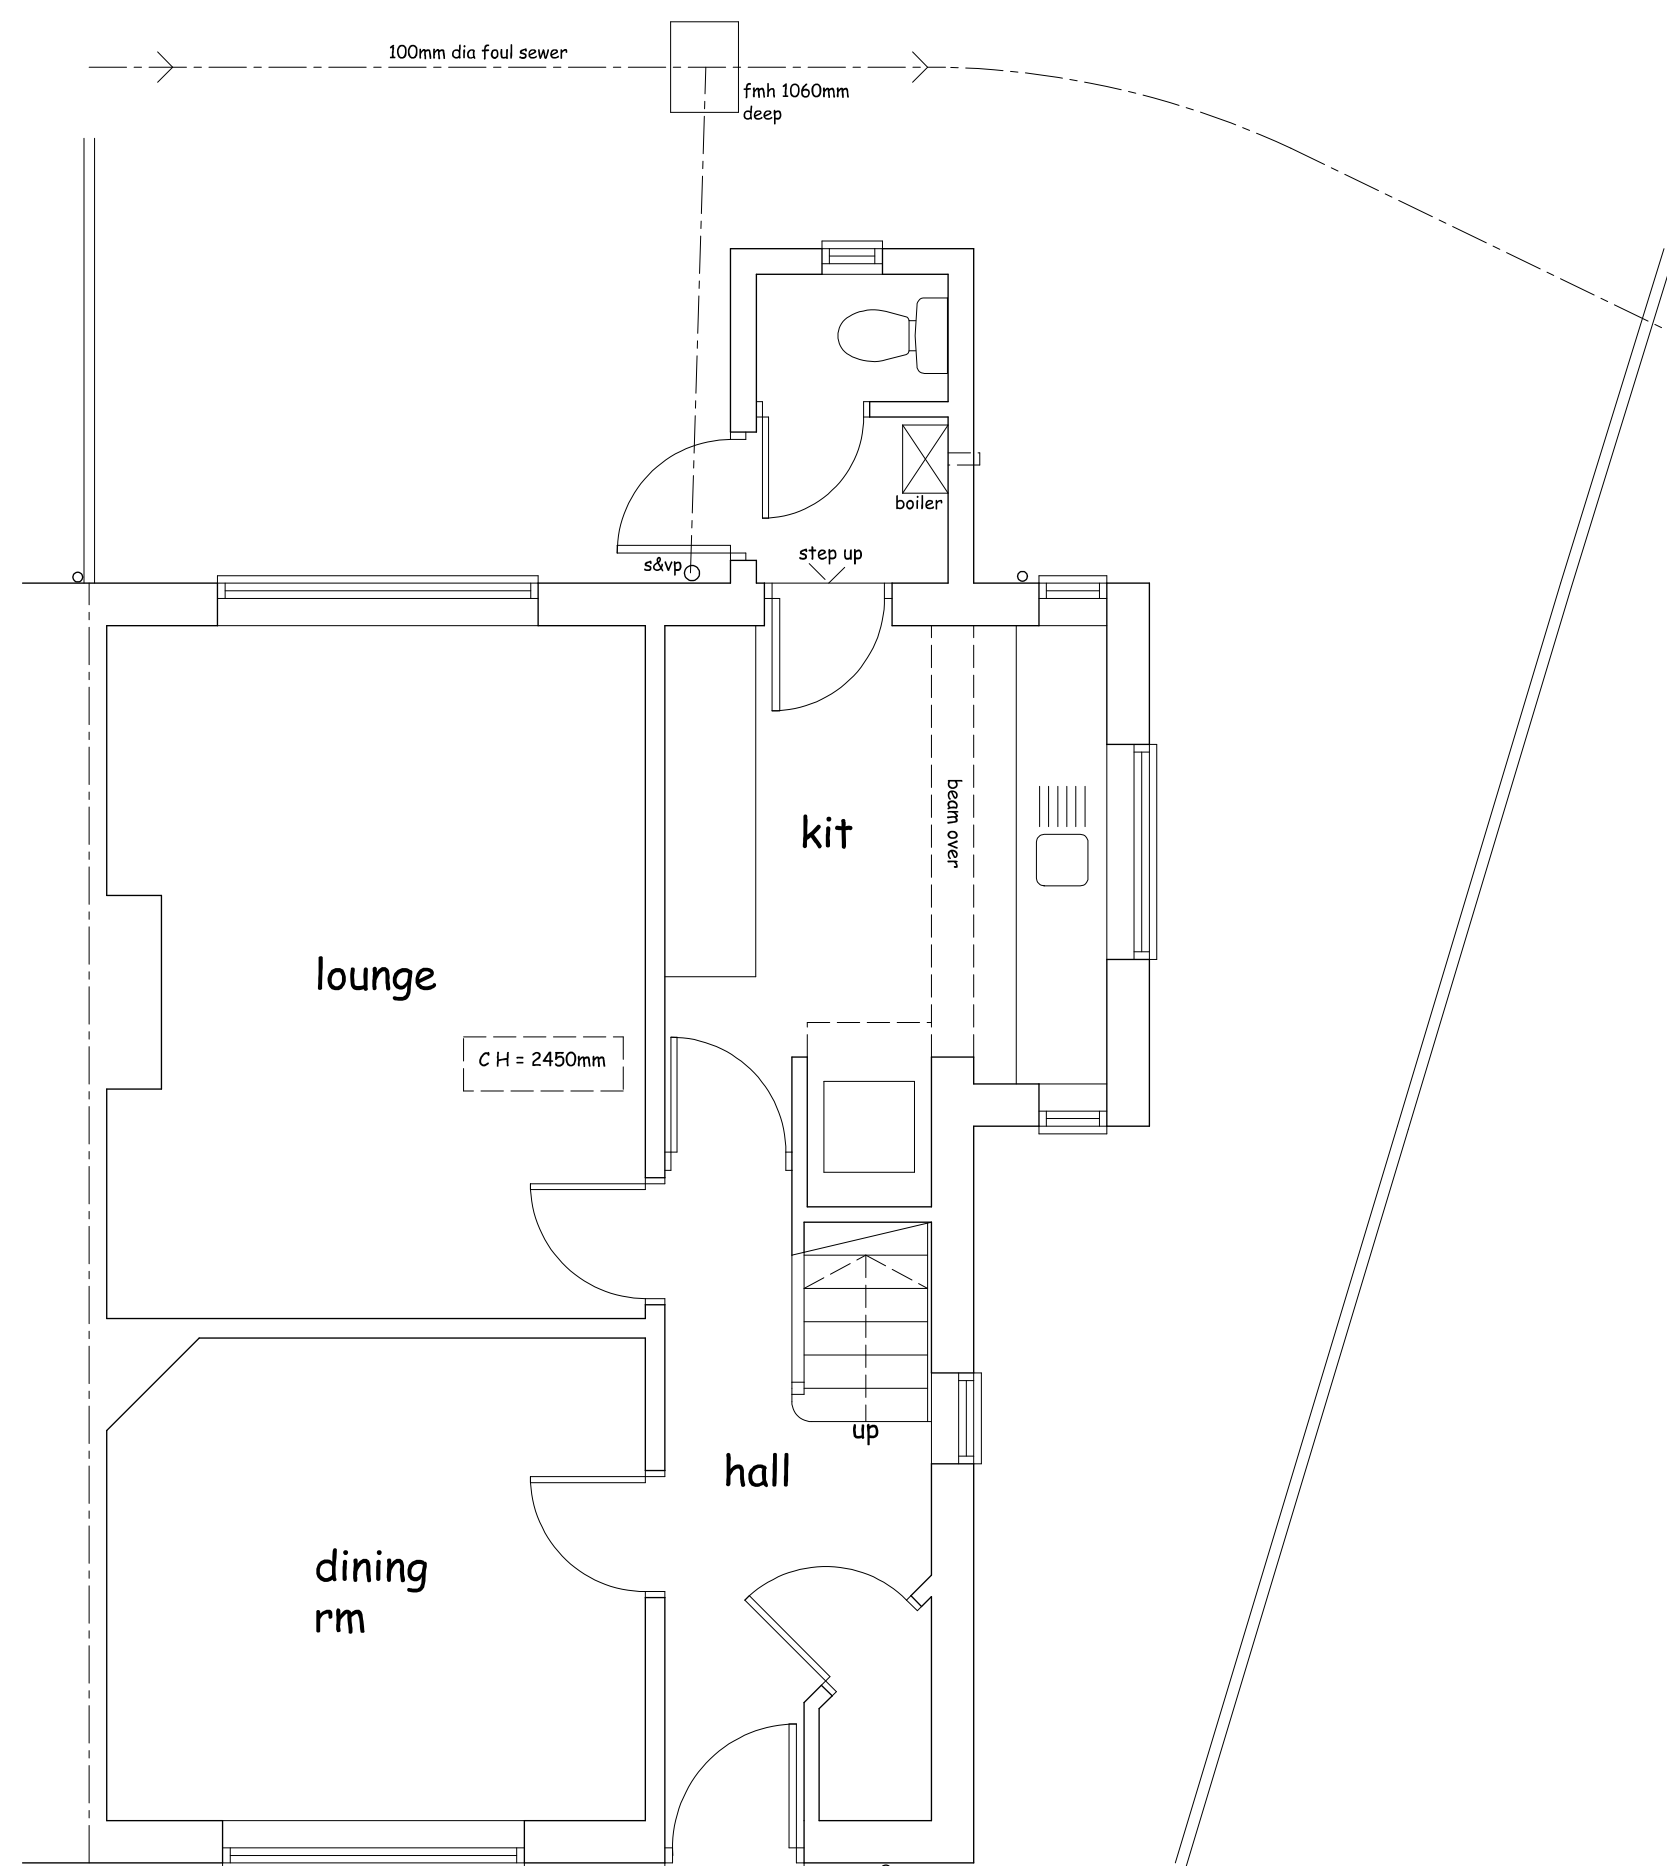


GROUND FLOOR PLAN

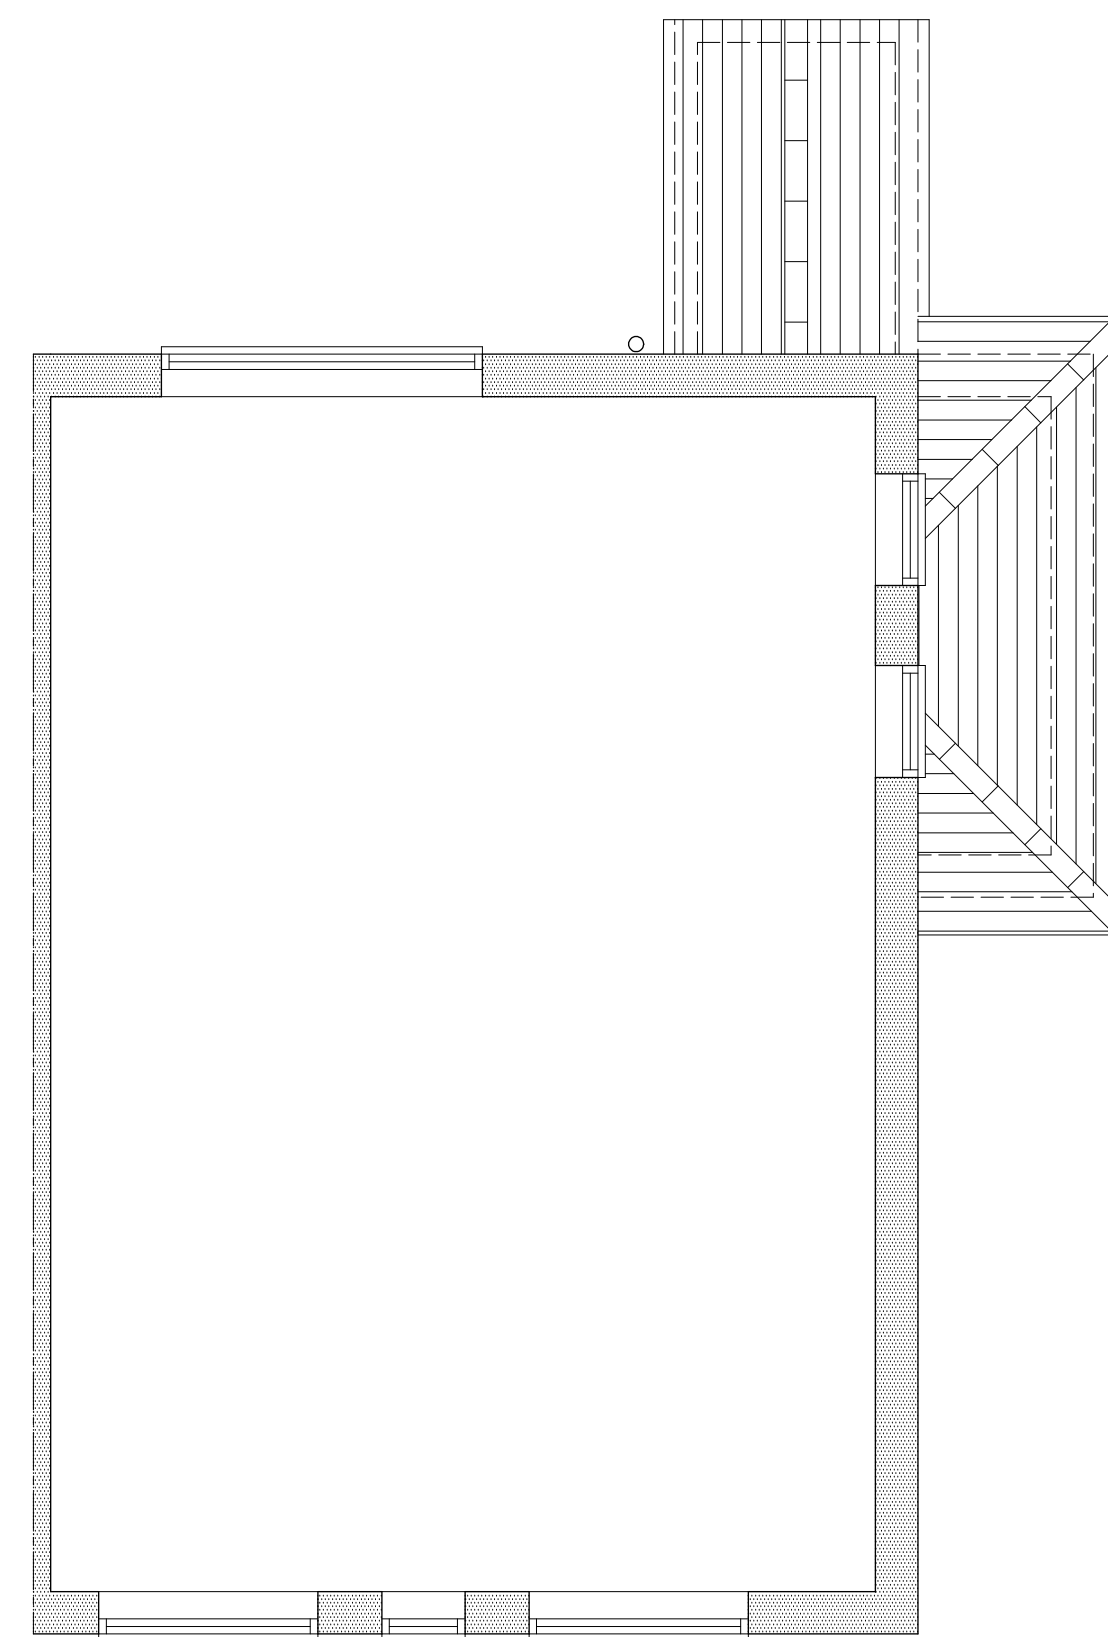

ROOF PLAN



LOCATION PLAN 1:1250

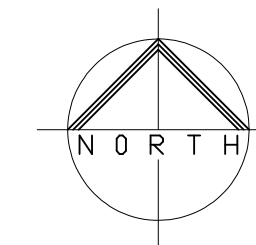

Project

PROPOSED SINGLE STOREY
EXTENSION TO No 17
REDHILL ROAD, HITCHIN,
HERTS SG5 2NQ

Client

MR TOM SLATER

Drawing

EXISTING PLAN

Scale 1:50@ A1 Drawn C.R.

Checked Date Nov 24

Drawing No.

SLA/24/01

This drawing and design is copyright and must not be reproduced in part or in whole without prior written consent. Contractors must verify all dimensions on site before commencing work