


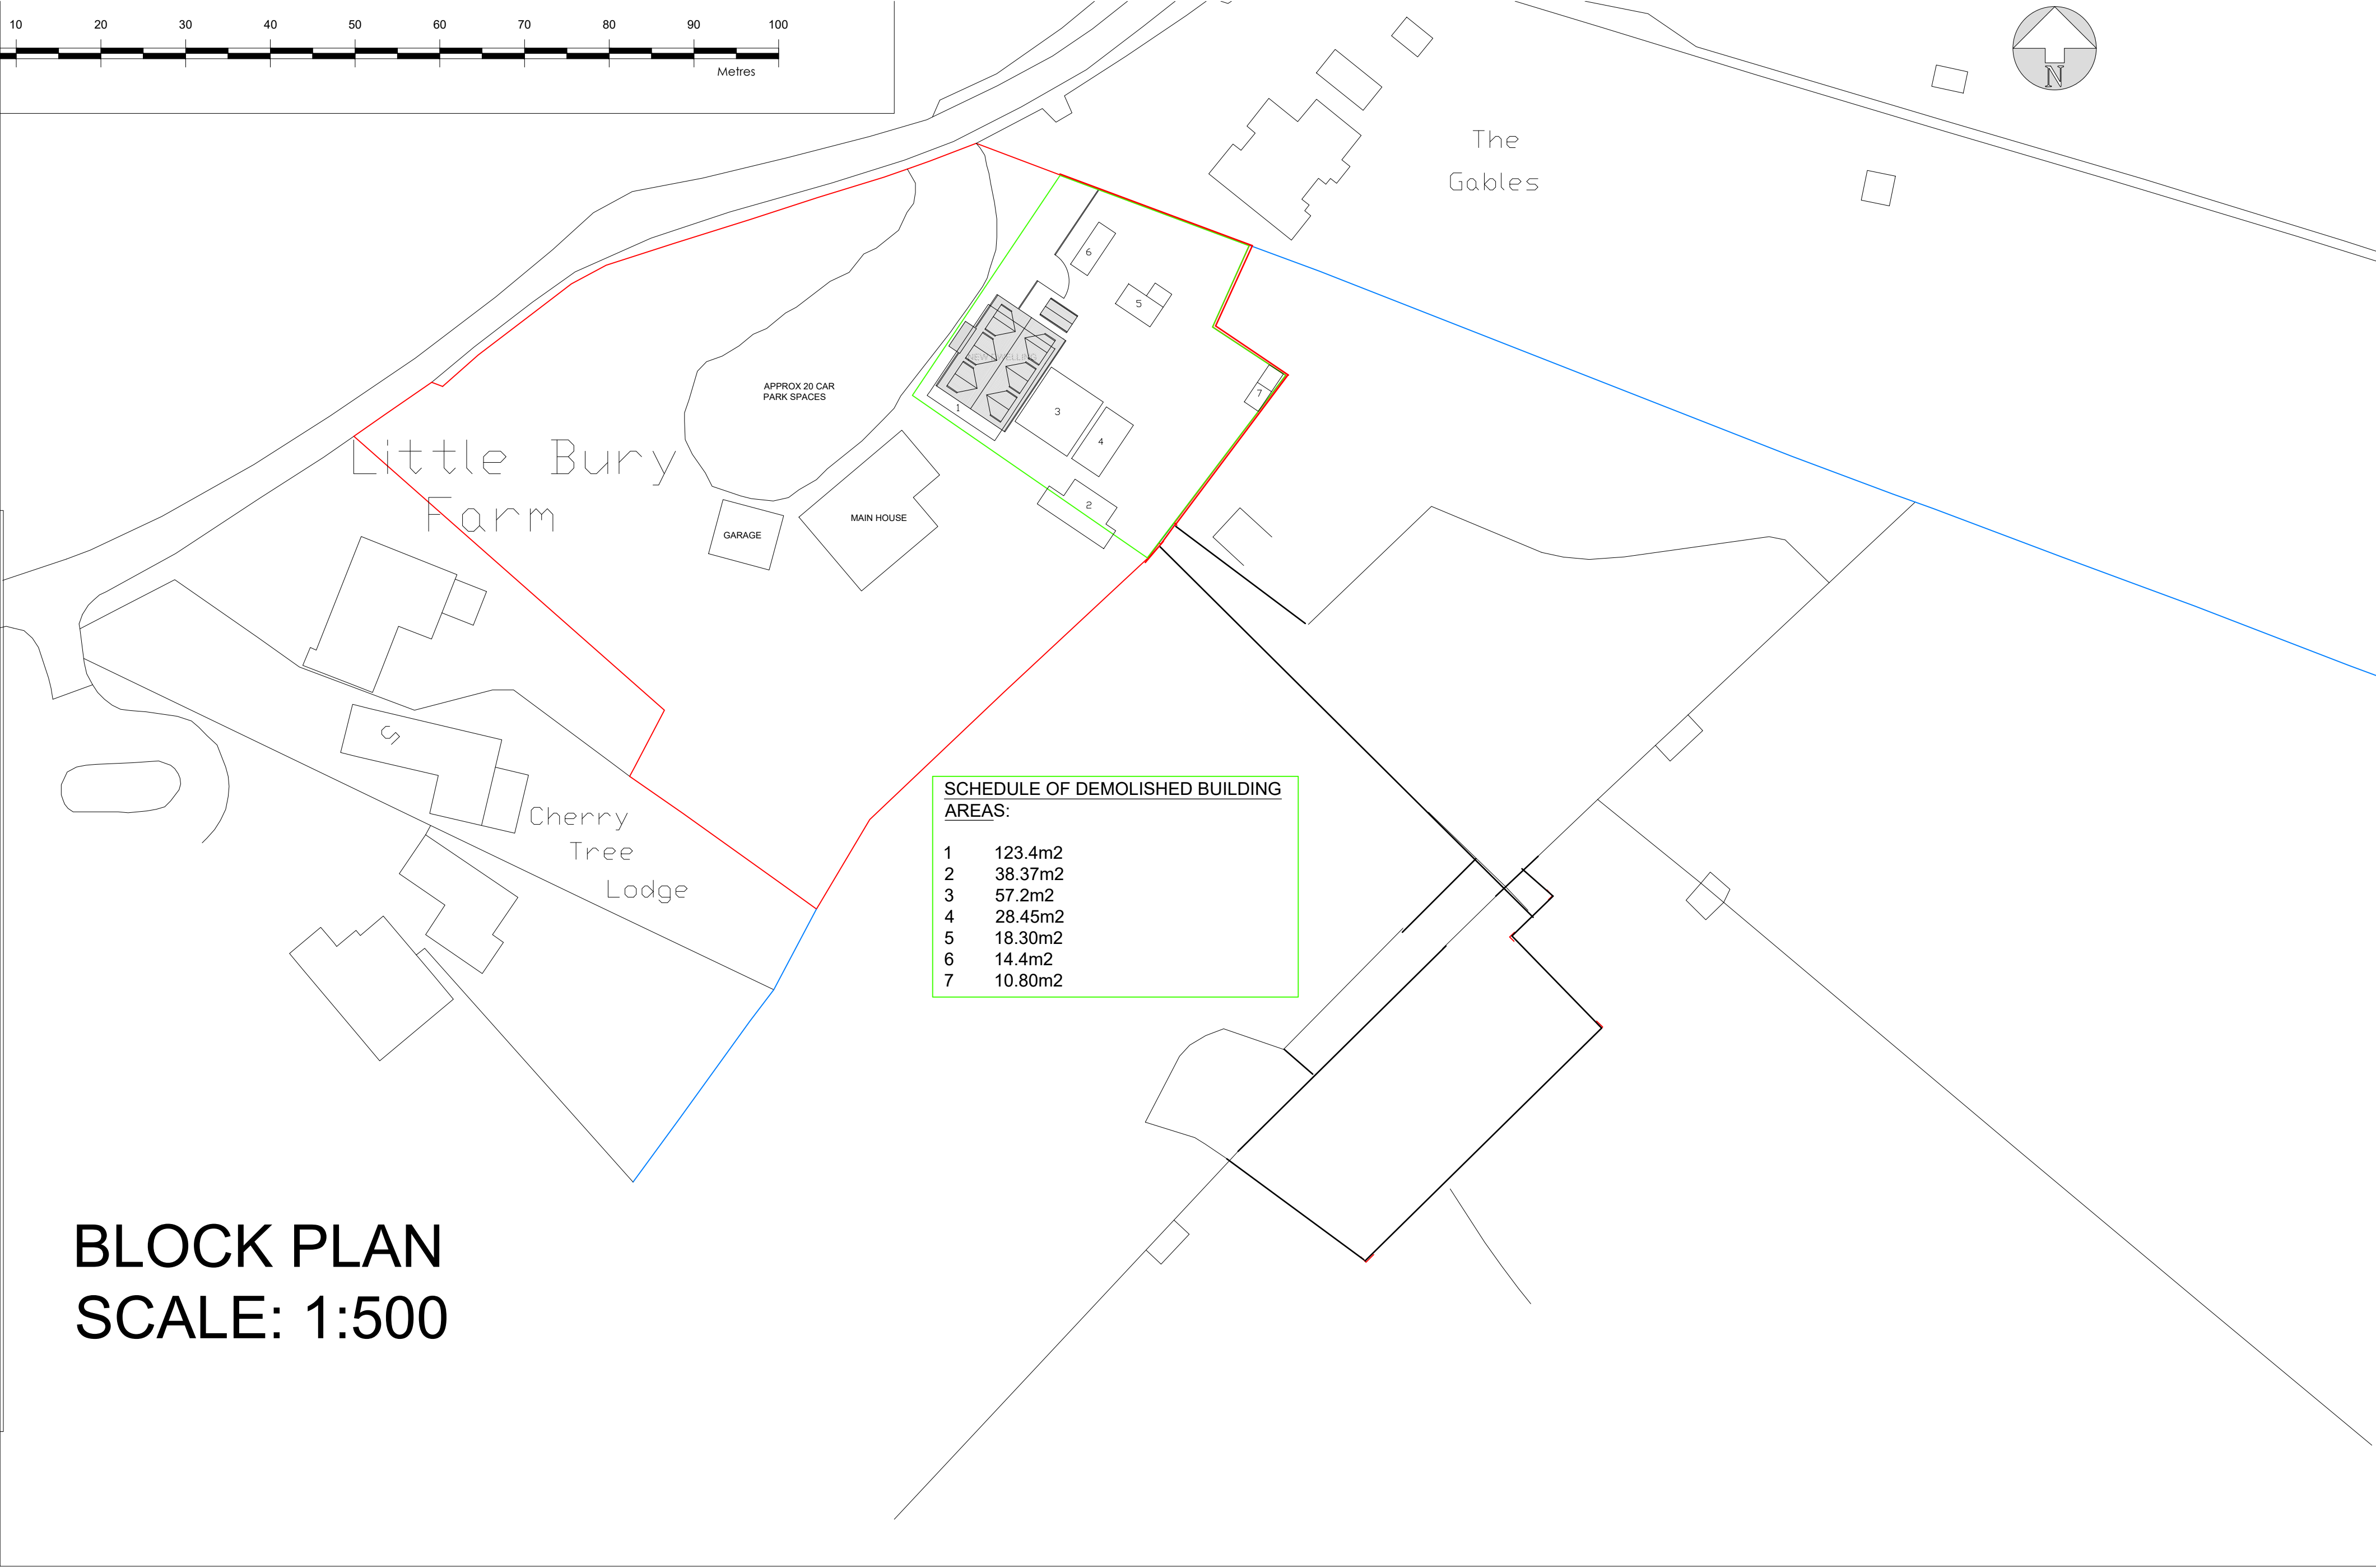
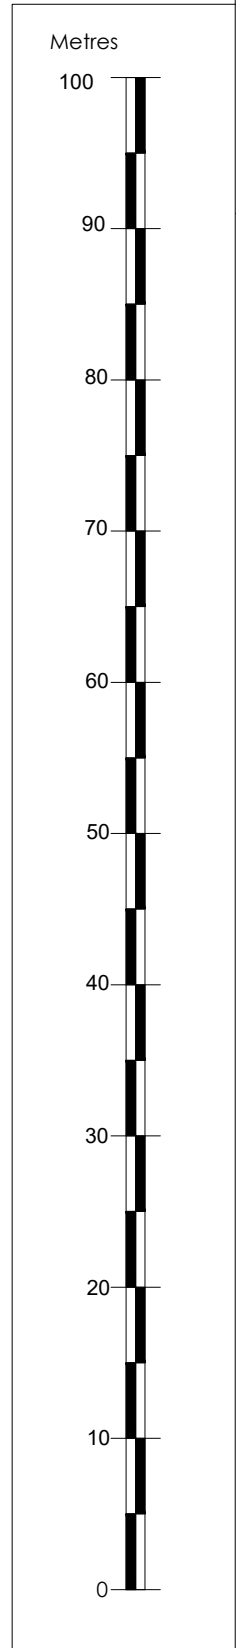


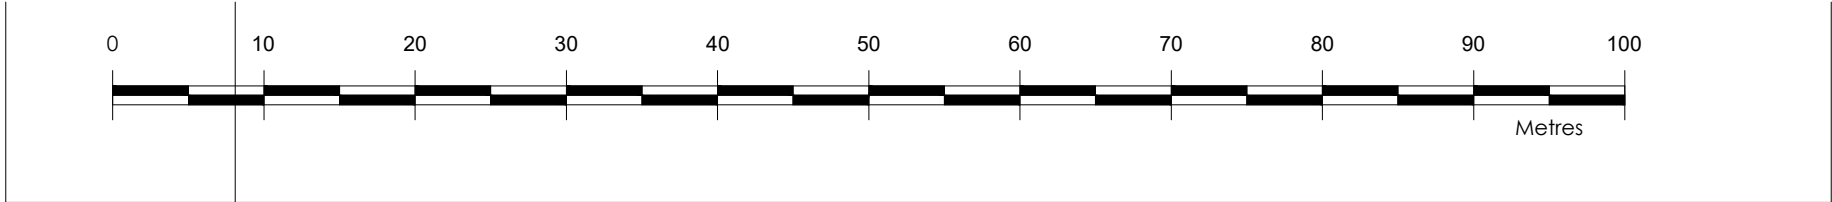

BLOCK PLAN
SCALE: 1:500

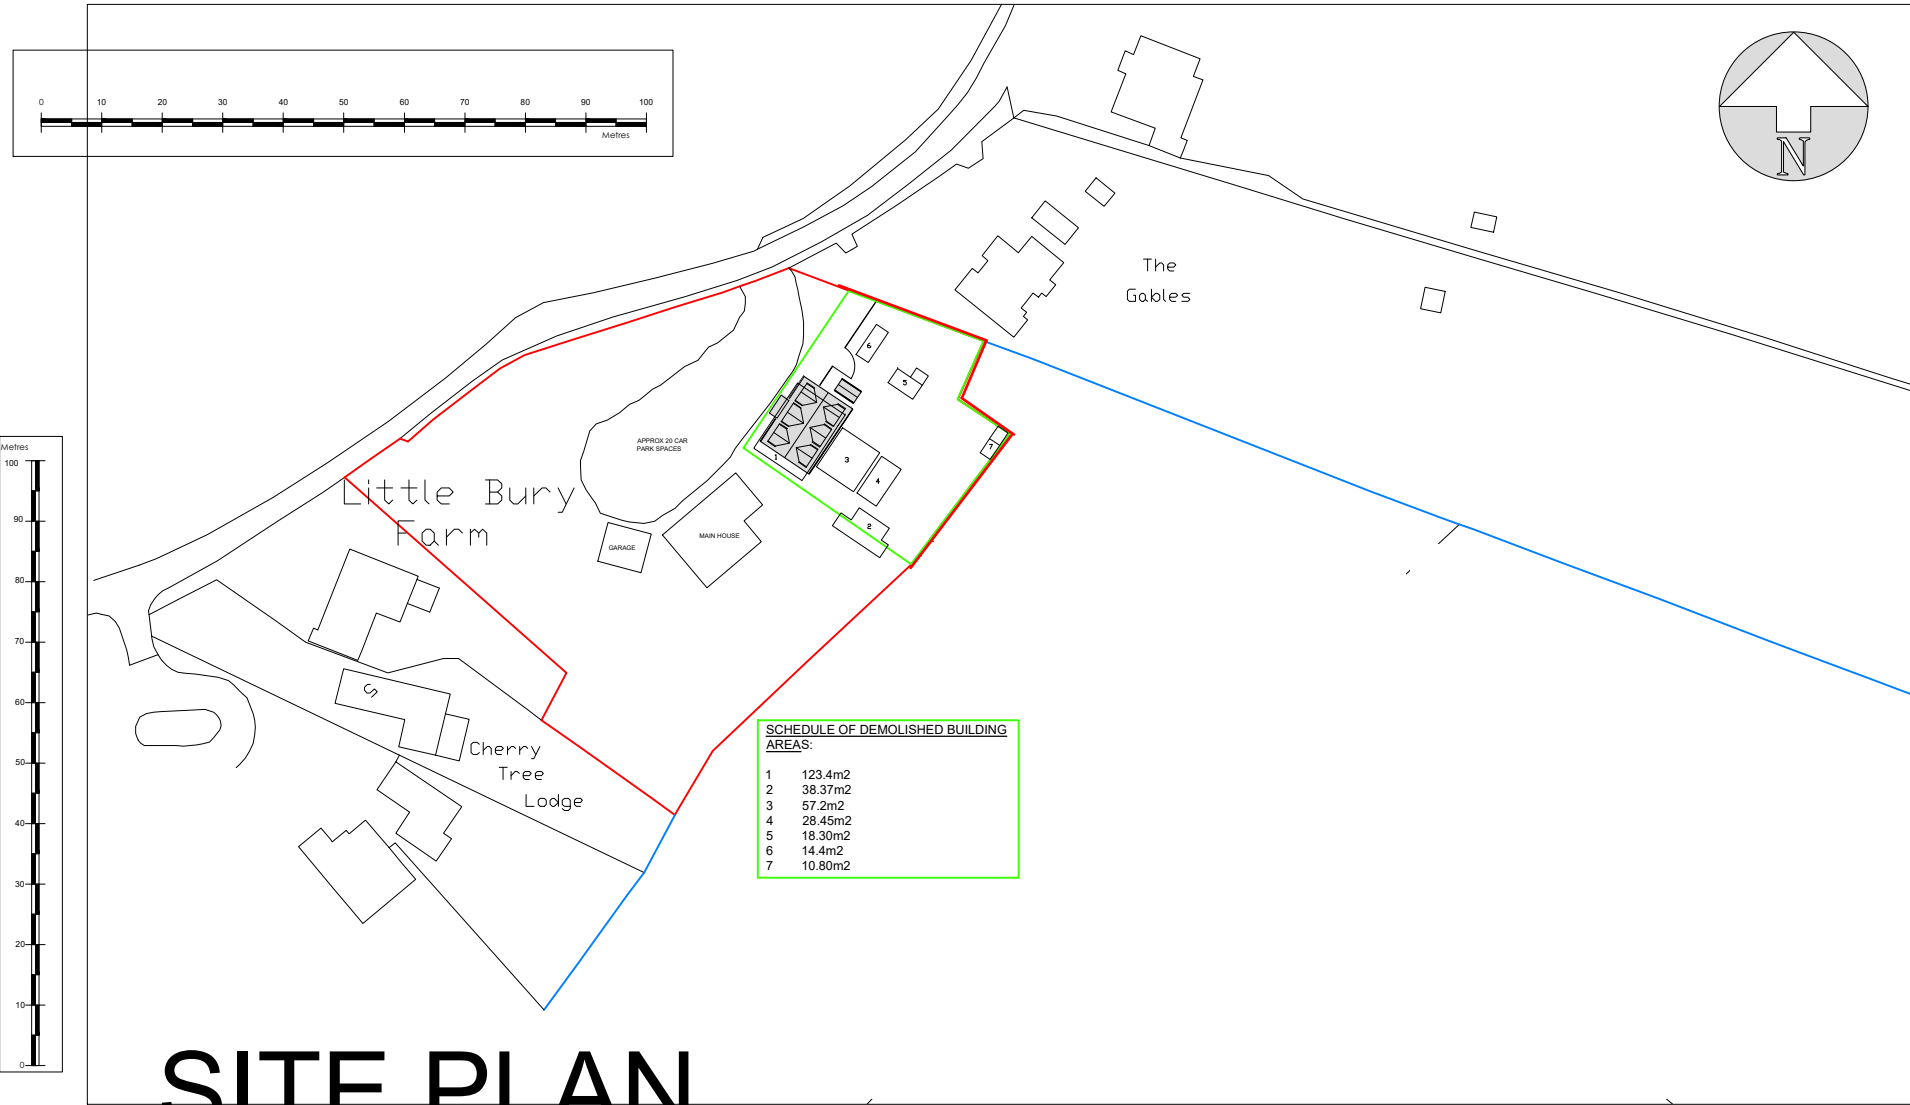

SITE PLAN
SCALE: 1:1250

 

THIS DRAWING PRINTED ON A1 SIZE PAPER



Home Extension Designs
HOME EXTENSION DESIGNS
HED HOUSE
60A BRIDGE ROAD EAST
WELWYN GARDEN CITY
HERTS AL7 1JU
tel : 01707 393971
e:info@hed.co.uk

Project: **FEN FARM**
RABLEY HEATH ROAD
WELWYN, HERTS

Drawing Title: **PROPOSED PLANS**

Drawn By:	DAMIEN	Scale:	1:1250, 1:500	Date:	JUNE 2025
Dwg Status:	PROPOSED	Checked:		Revision:	B
Drawing No:	6194-OS1				