



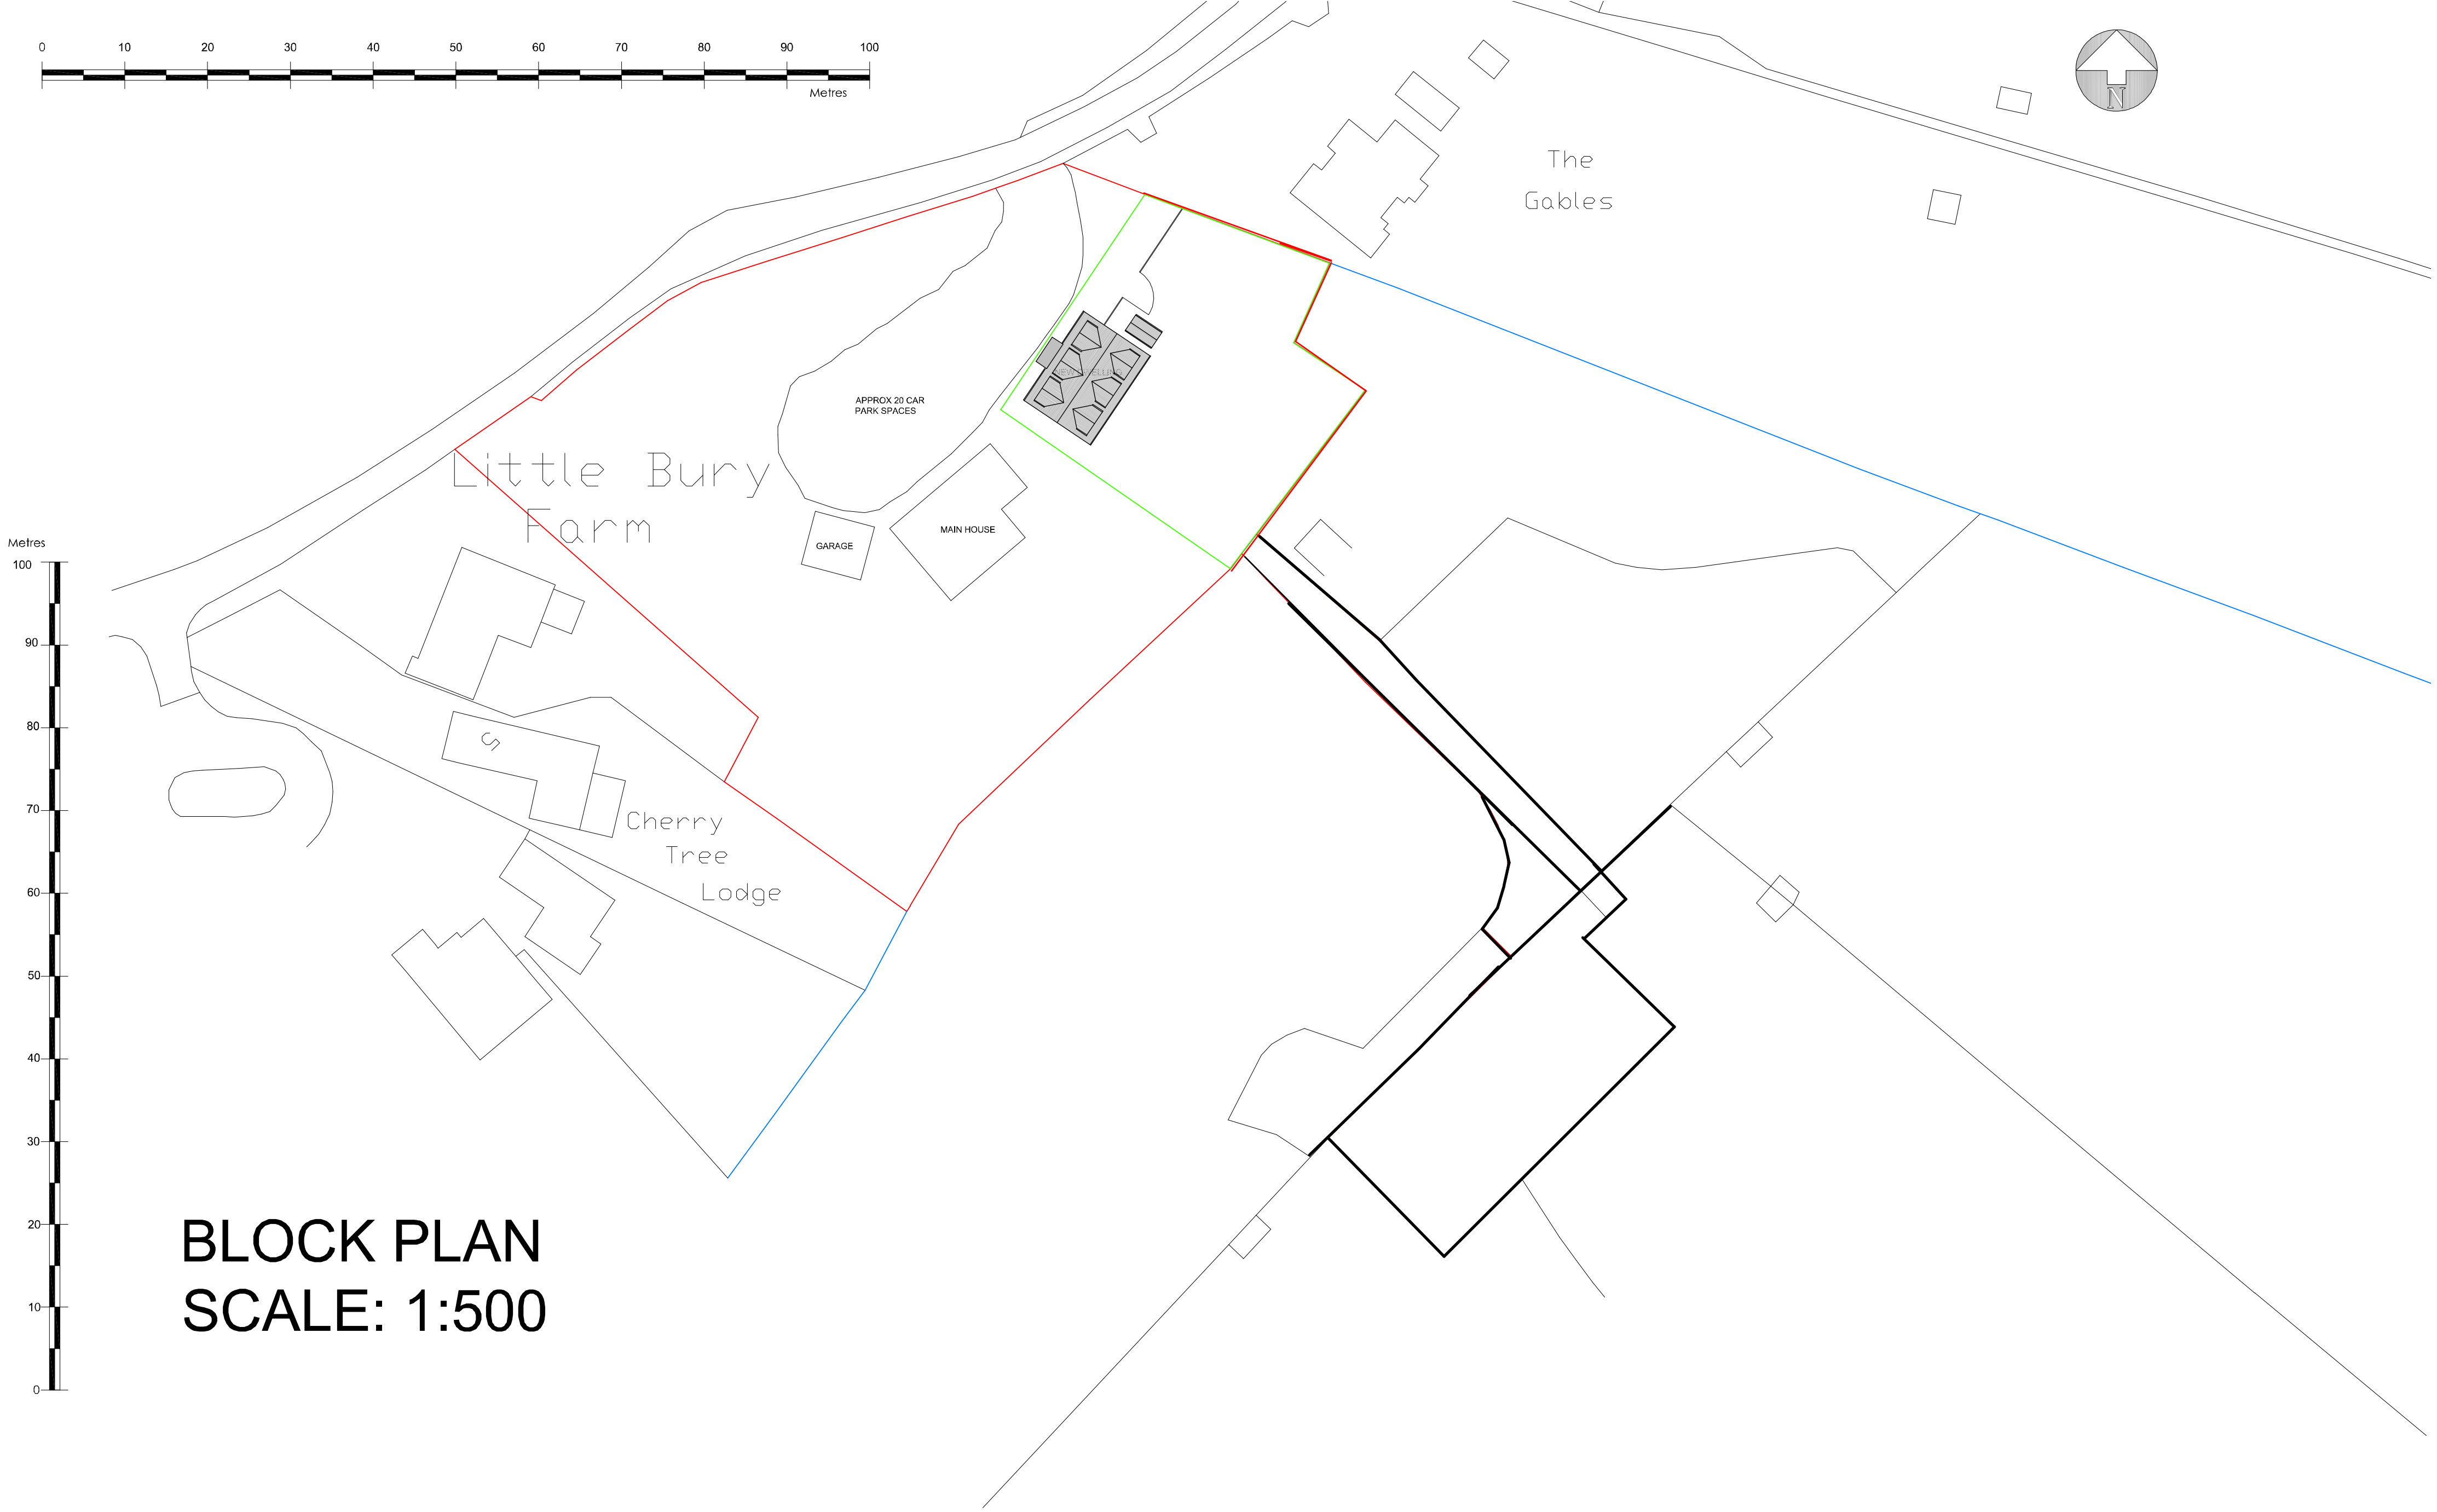

BLOCK PLAN
SCALE: 1:500

SCHEDULE OF AREAS	
MAIN HOUSE -	163.24M2
GARAGE -	49.09M2
NEW DWELLING -	123.4M2

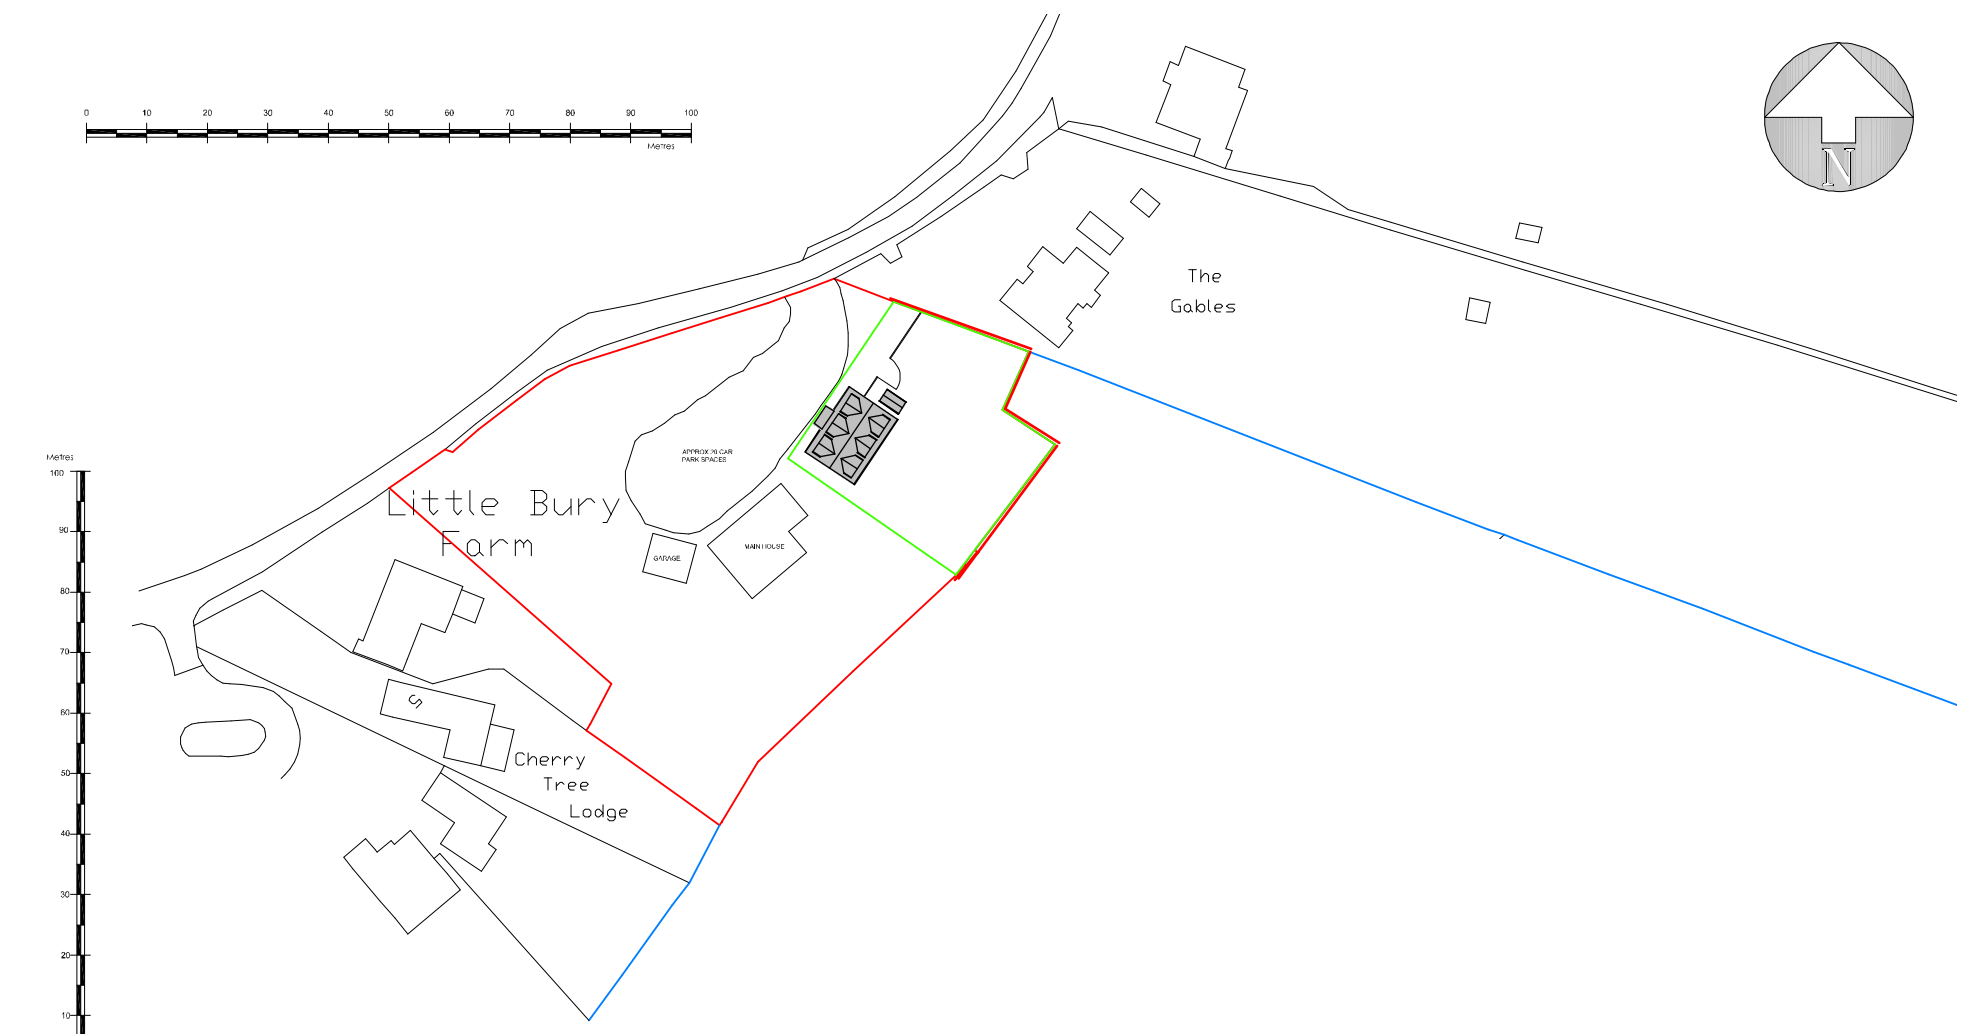

SITE PLAN
SCALE: 1:1250

THIS DRAWING PRINTED ON A2 SIZE PAPER



Home Extension Designs
HED HOUSE
60A BRIDGE ROAD EAST
WELWYN GARDEN CITY
HERTS AL7 1JU
tel : 01707 393971
e:info@hed.co.uk

Project: FEN FARM
RABLEY HEATH ROAD
WELWYN, HERTS

Drawing Title: PROPOSED PLANS

Drawn By:	DAMIEN	Scale:	1:1250, 1:500	Date:	JUNE 2025
Design:	PROPOSED	Checked:			
Drawing No:	6194-QS1	Revision:	A		

