






Existing Front Elevation 1:100

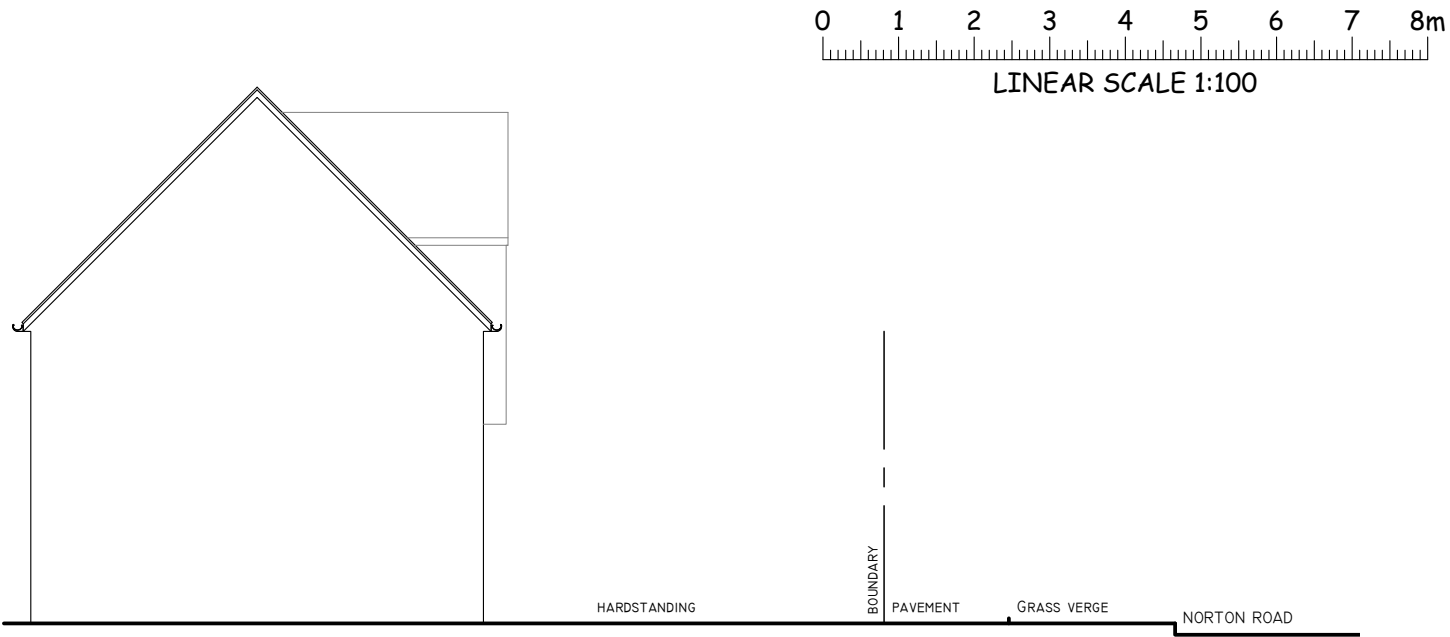

Existing Side Elevation 1:100

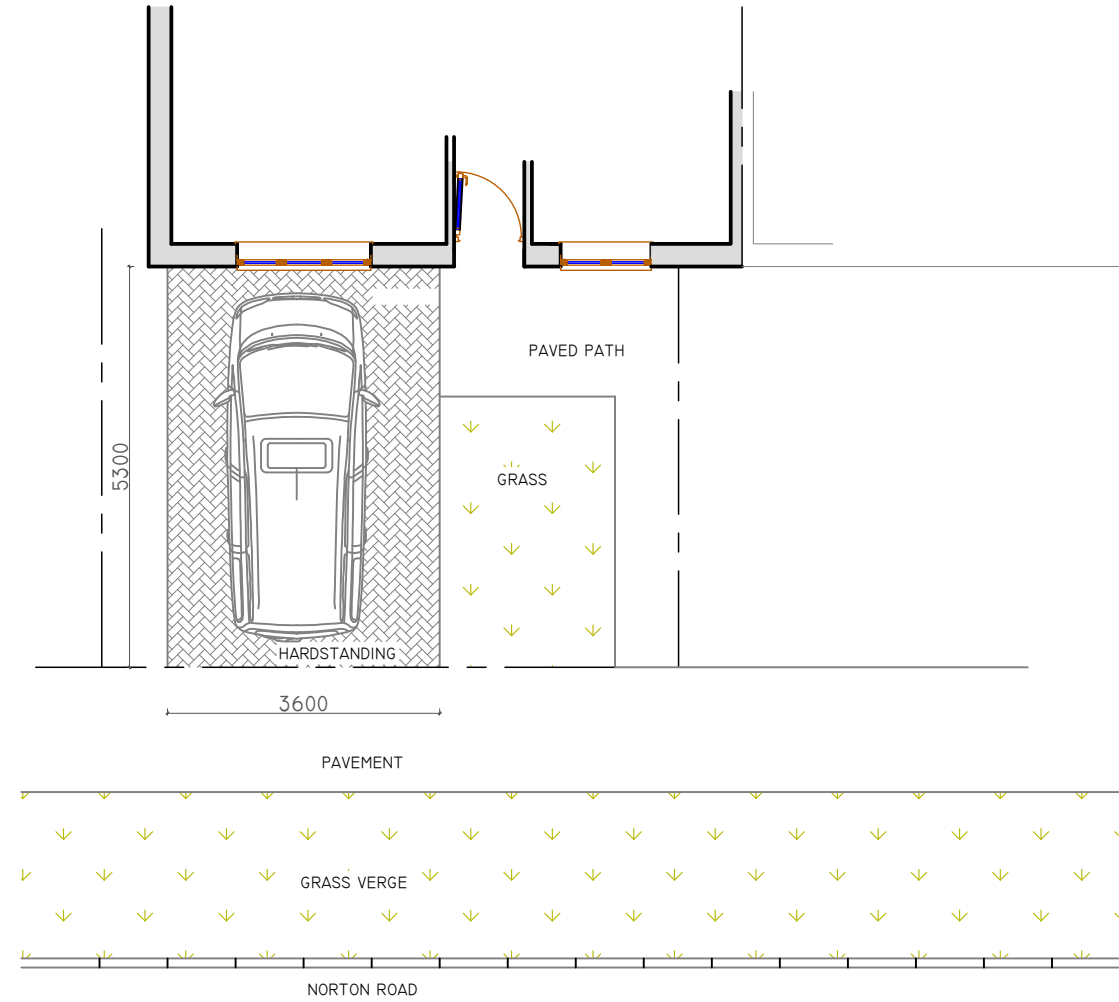

Existing Ground Floor Plan 1:100

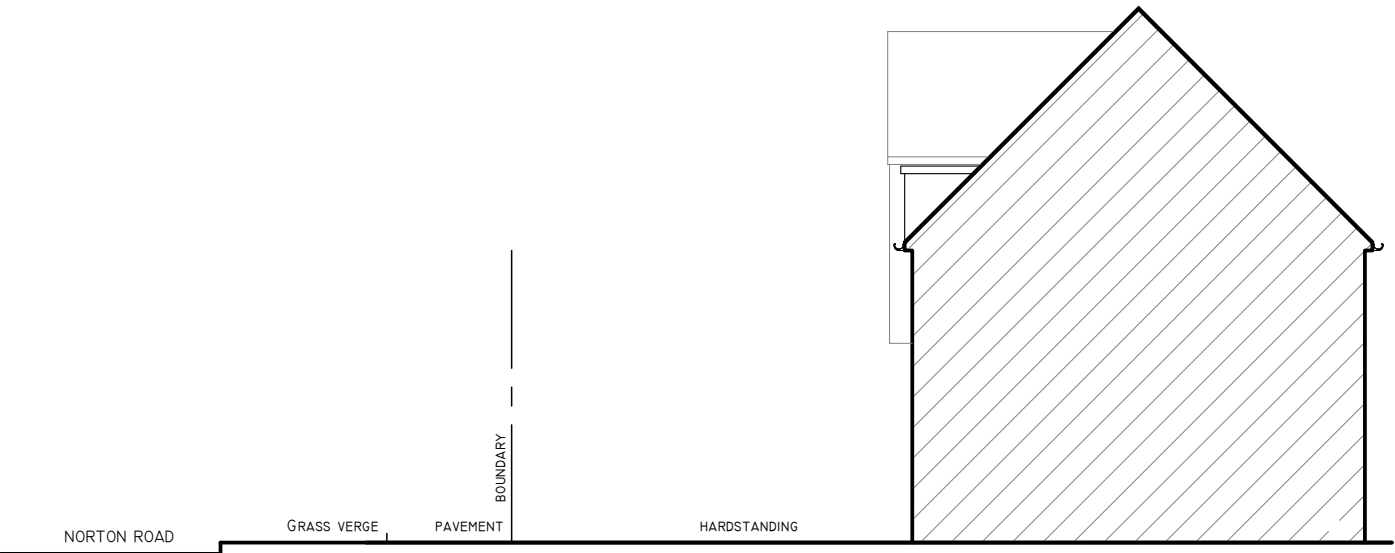

Existing Side Elevation 1:100



Existing hardstanding

Title
Proposed dropped kerb

Client
Mrs C Littlewood

Address
32 Norton Road
Baldock
Hertfordshire SG7 5AW



Herts Home Improvement Agency

Hertfordshire Home Improvement Agency
Adult Care Services, Hertfordshire County Council
Farnham House, Six Hills Way, Stevenage SG1 2FQ
Tel: 01438 843467

Date
June 2025

Scale
1:100

Drawing No.
CA-031289/10