





Proposed Front Elevation 1:100



Proposed Side Elevation 1:100

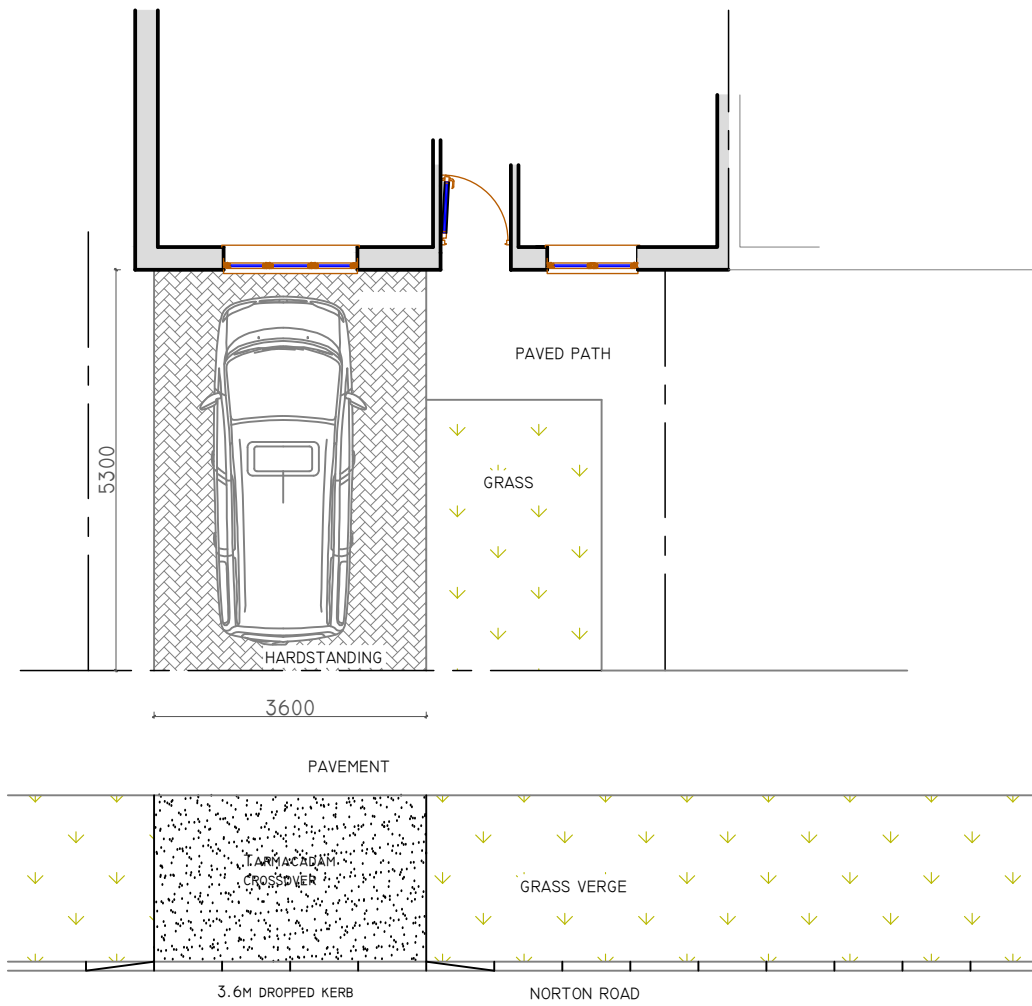

Proposed Ground Floor Plan 1:100

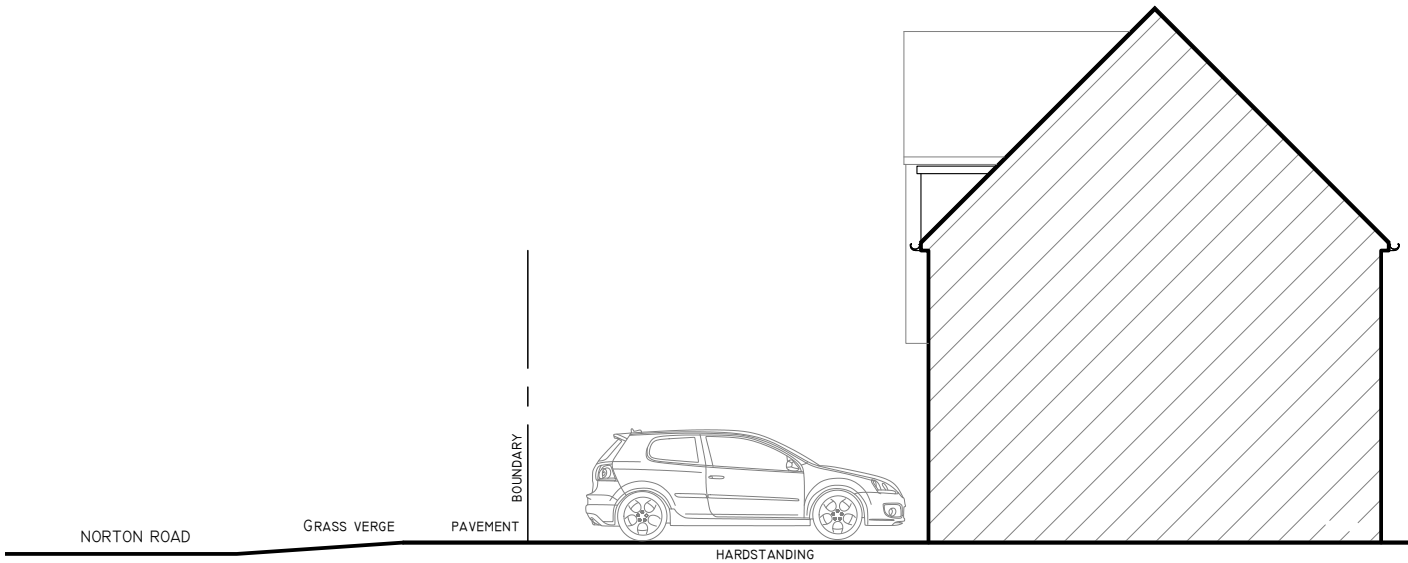

Proposed Side Elevation 1:100

1. Excavate and prepare area for new hardstanding. Cart away excavated material. Assume depth of 250mm. Install 150mm x 50mm precast concrete square edgings on and including a 300mm x 150mm concrete bed and haunching to the rear and to the exposed sides of the new surfacing area. Provide and lay granular Type 1 hardcore to form base of hardstanding (5mtr x 4mtr) and include for compaction. Assume depth of 150mm. Cover compacted area with a type A252 mesh reinforcement. Construct in concrete strength of 21N new hardstanding. Concrete to be non-slip i.e. very light tamp or brush finish. Allow for expansion joints where necessary. Construct a vehicle crossing to Hertfordshire County Council Specification.

Title
Proposed dropped kerb
Client
Mrs C Littlewood
Address
32 Norton Road
Baldock
Hertfordshire SG7 5AW



Hertfordshire Home Improvement Agency
Adult Care Services, Hertfordshire County Council
Farnham House, Six Hills Way, Stevenage SG1
2FQ Tel: 01438 843467

Date
June 2025
Scale
1:100

Drawing No.
CA-031289/11