


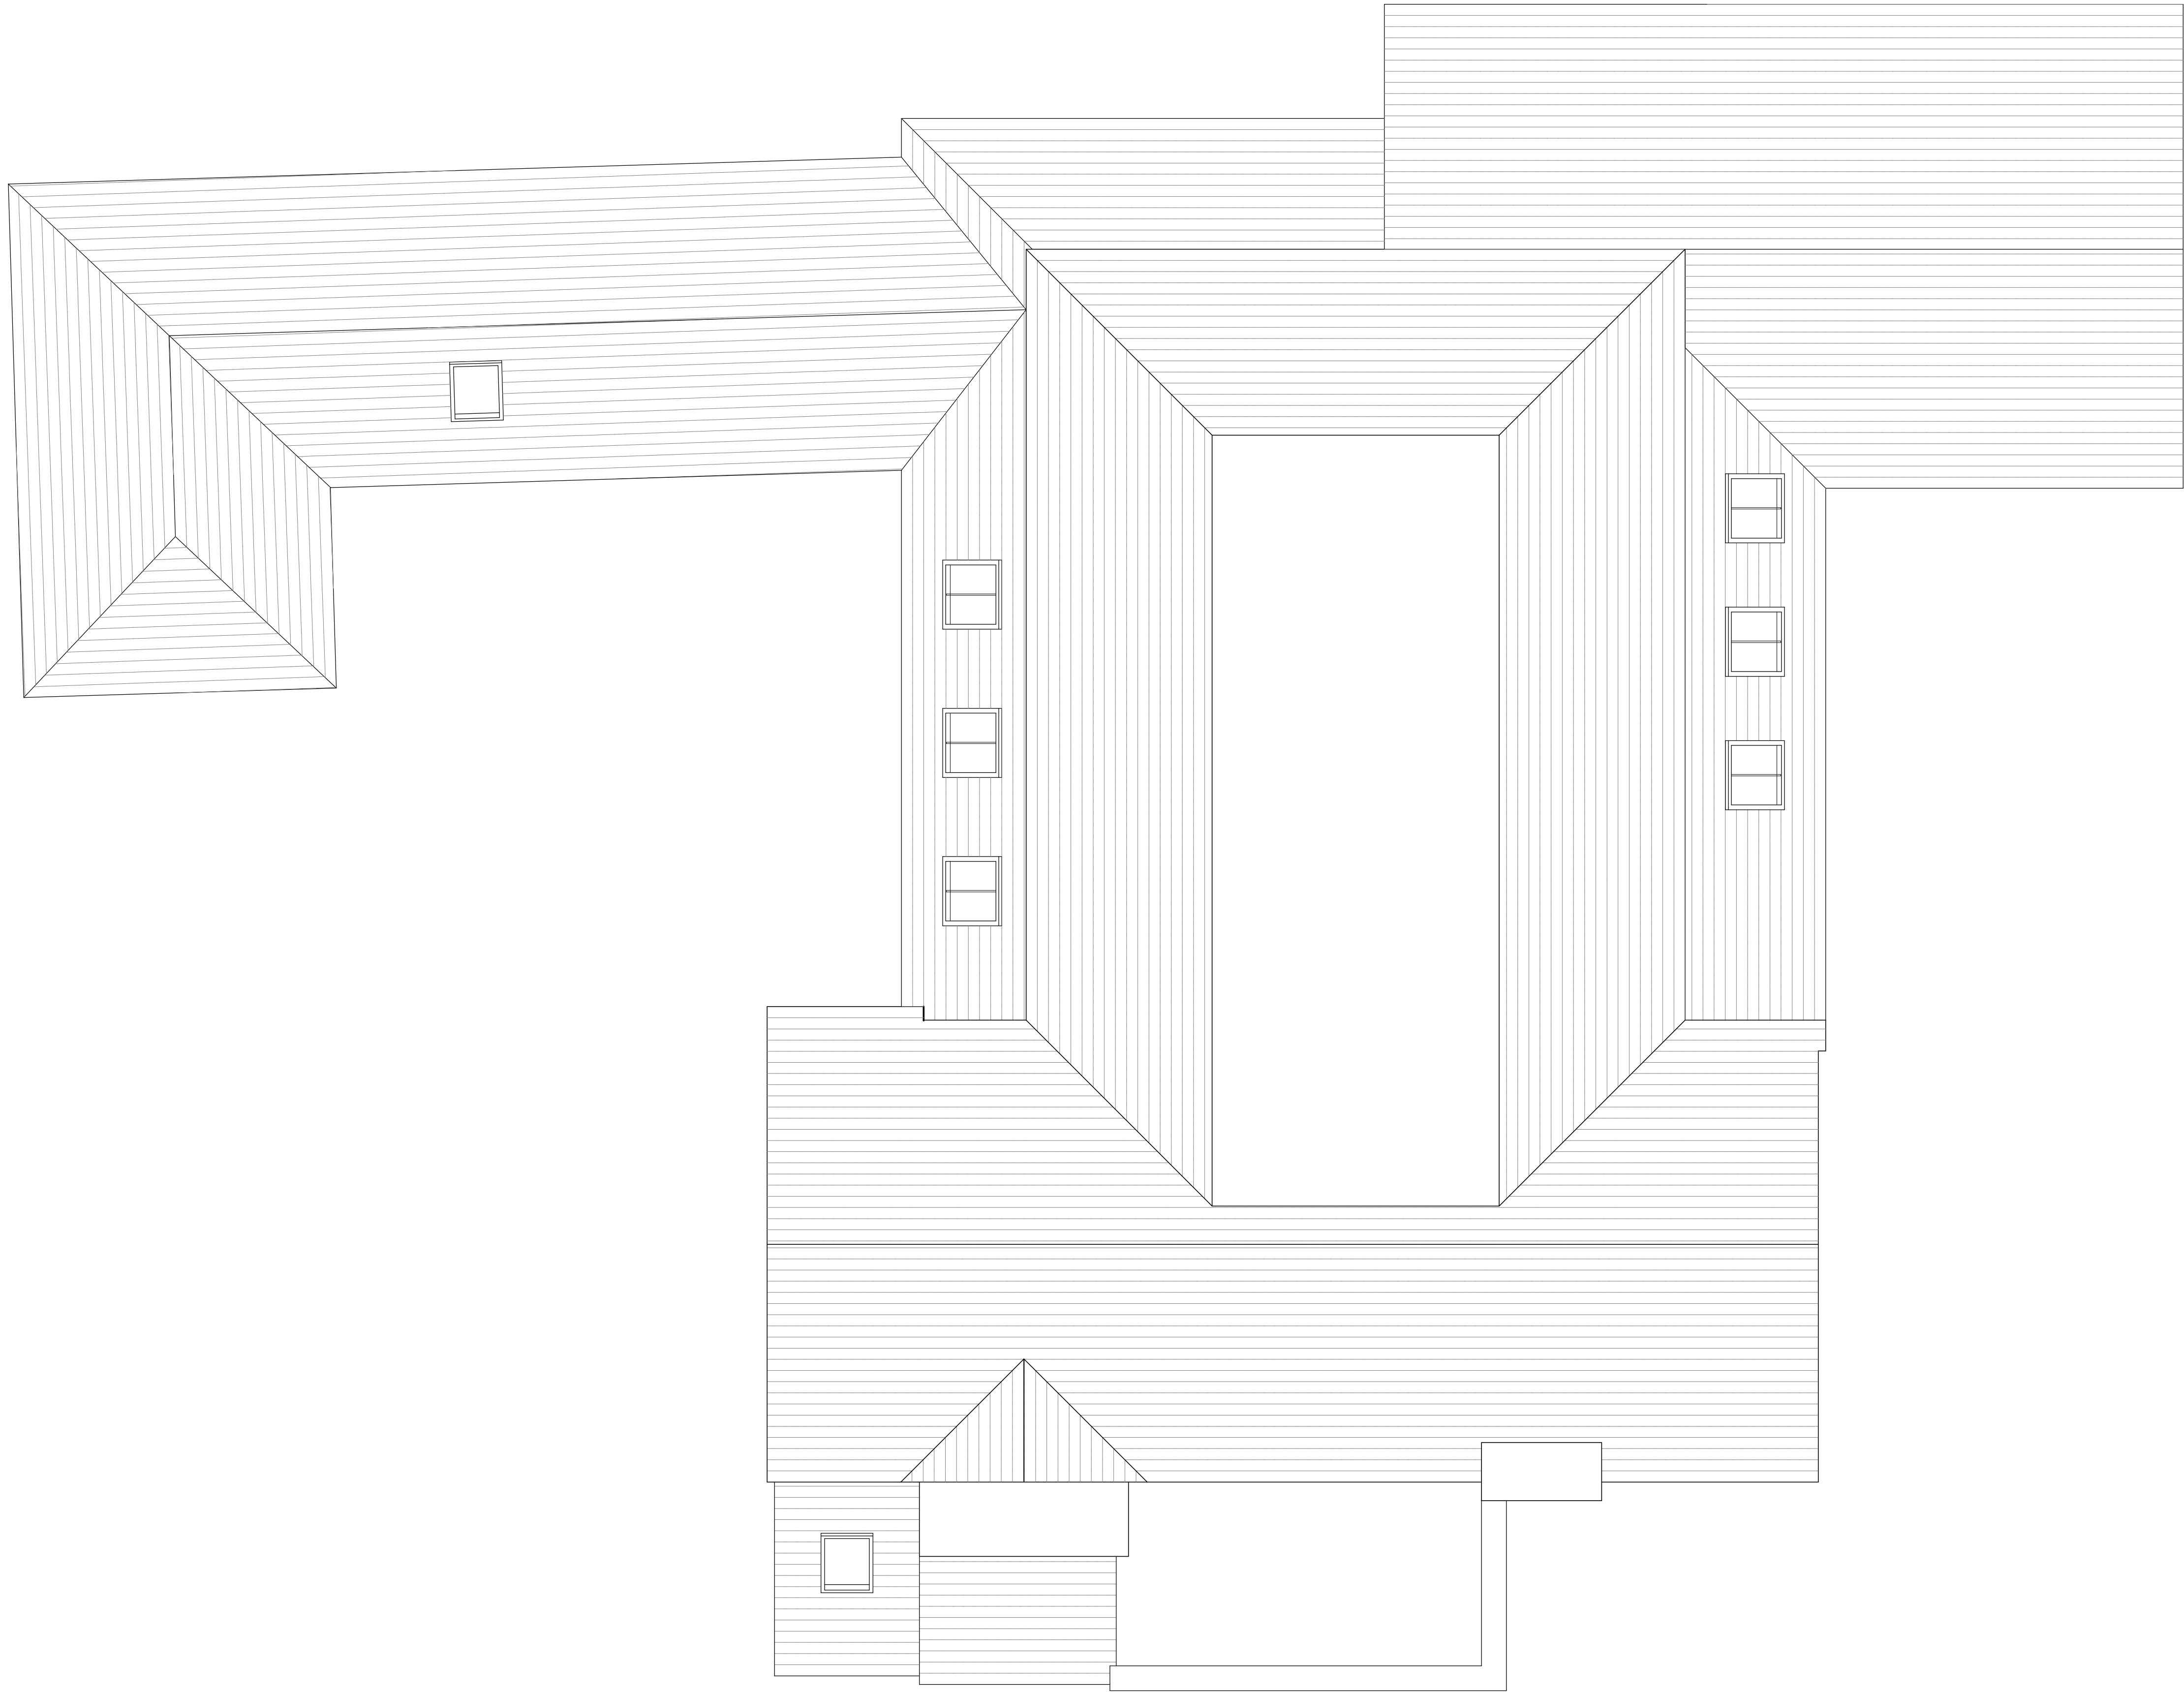

PROPOSED ROOF PLAN



No.	Date	By	Contents

Revisions			
Site Address			
DOCRWA MANOR			
1 HITCHIN ROAD			
PURTON			
SG5 3PZ			

Job Title			
AMENDMENTS TO			
LISTED BUILDING			

Drawing Title			
PROPOSED ROOF PLAN			
Scale	Date	Drawn by	SB
1:50@A1	03/25		



Alan Cox
Architects

Architectural & Planning Consultants
TEL: 020 - 8440 - 7777
Web: coxassociates.co.uk

Org.No.	Rev.
567225-012	-