




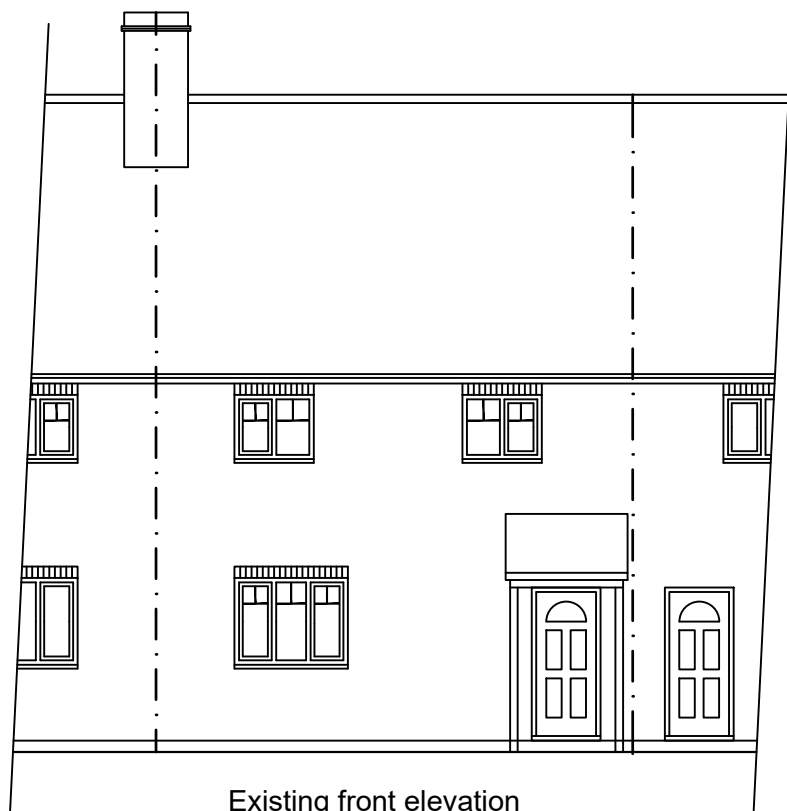


Existing front elevation

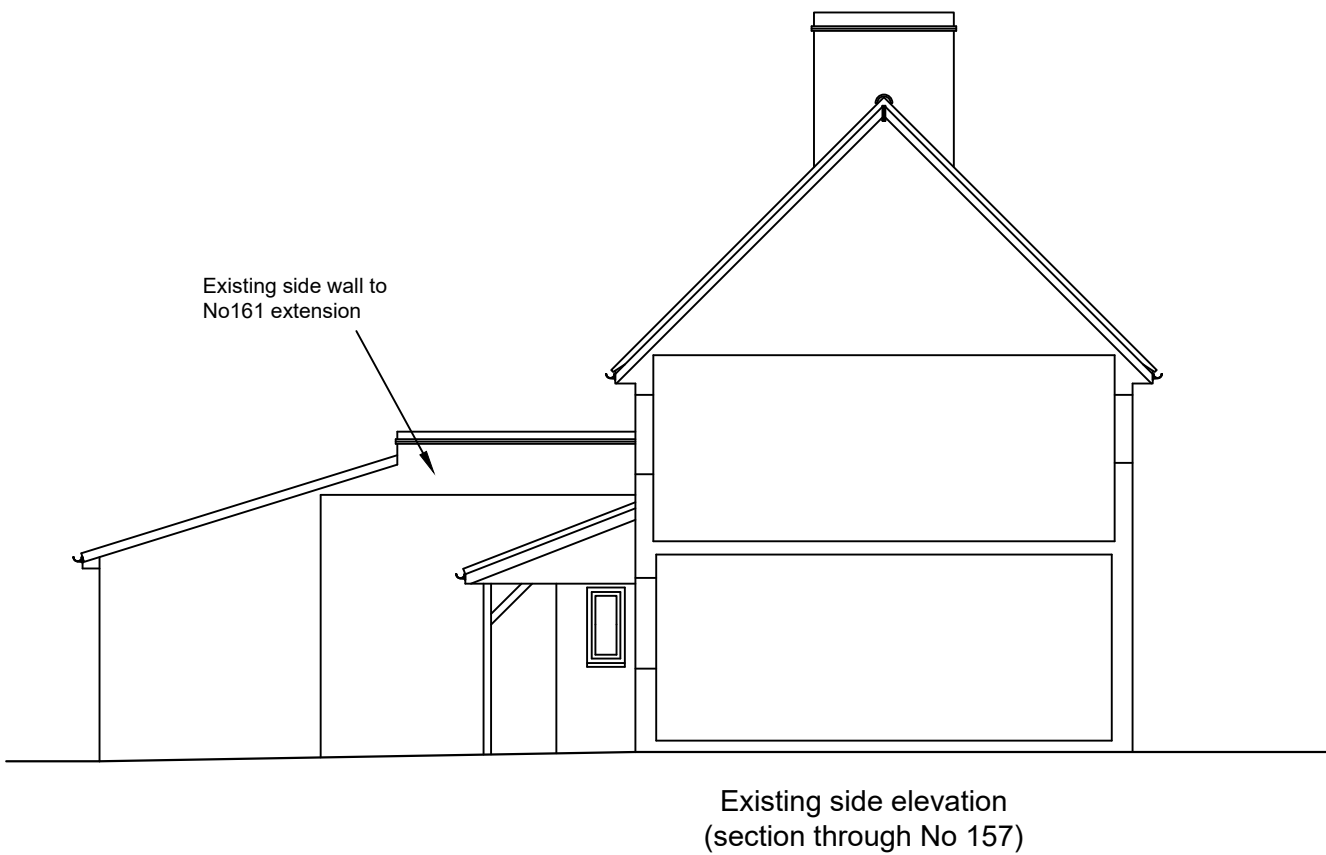


Existing side elevation
(section through No 157)

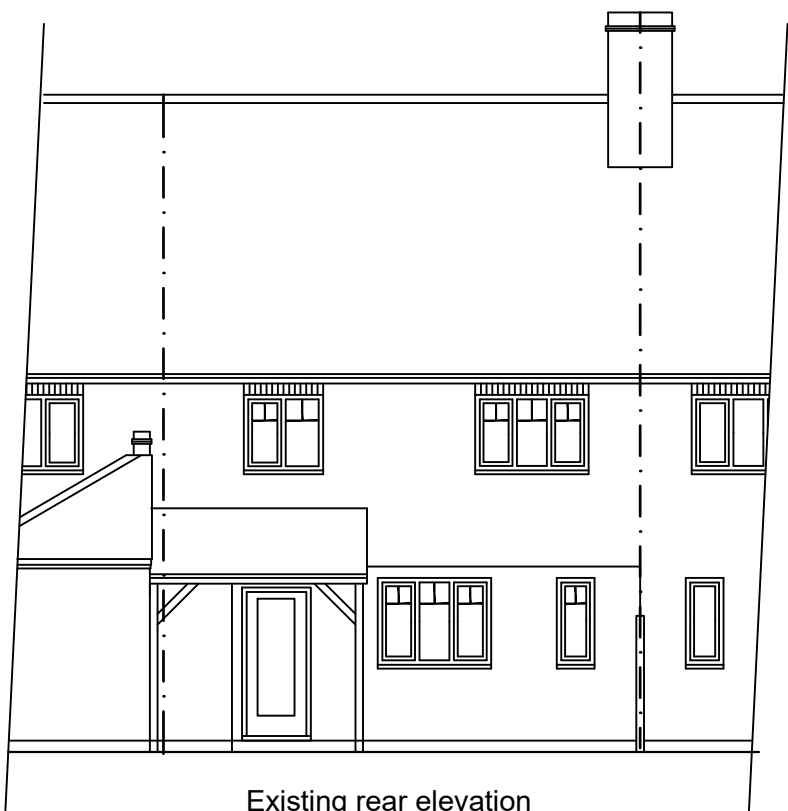


Existing rear elevation

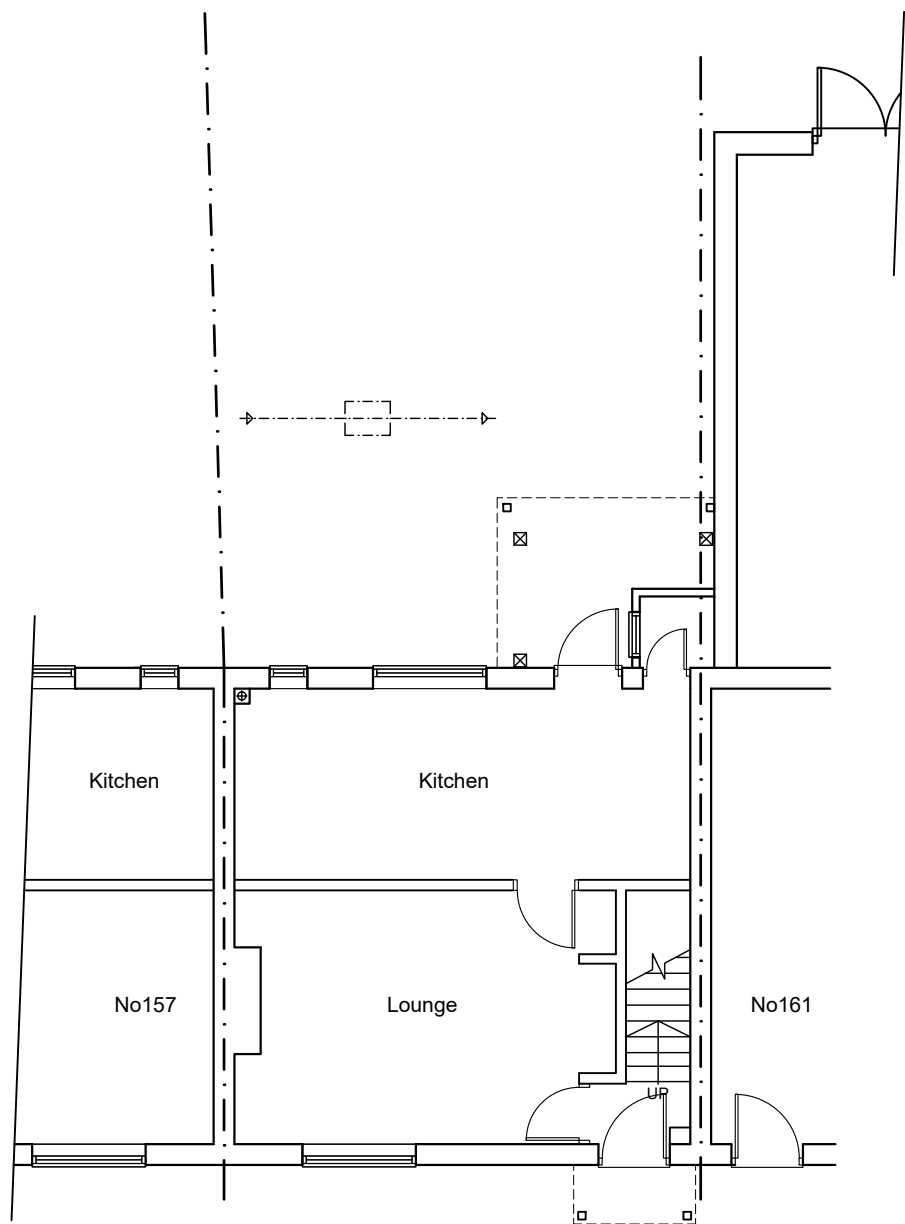


Existing ground floor plan

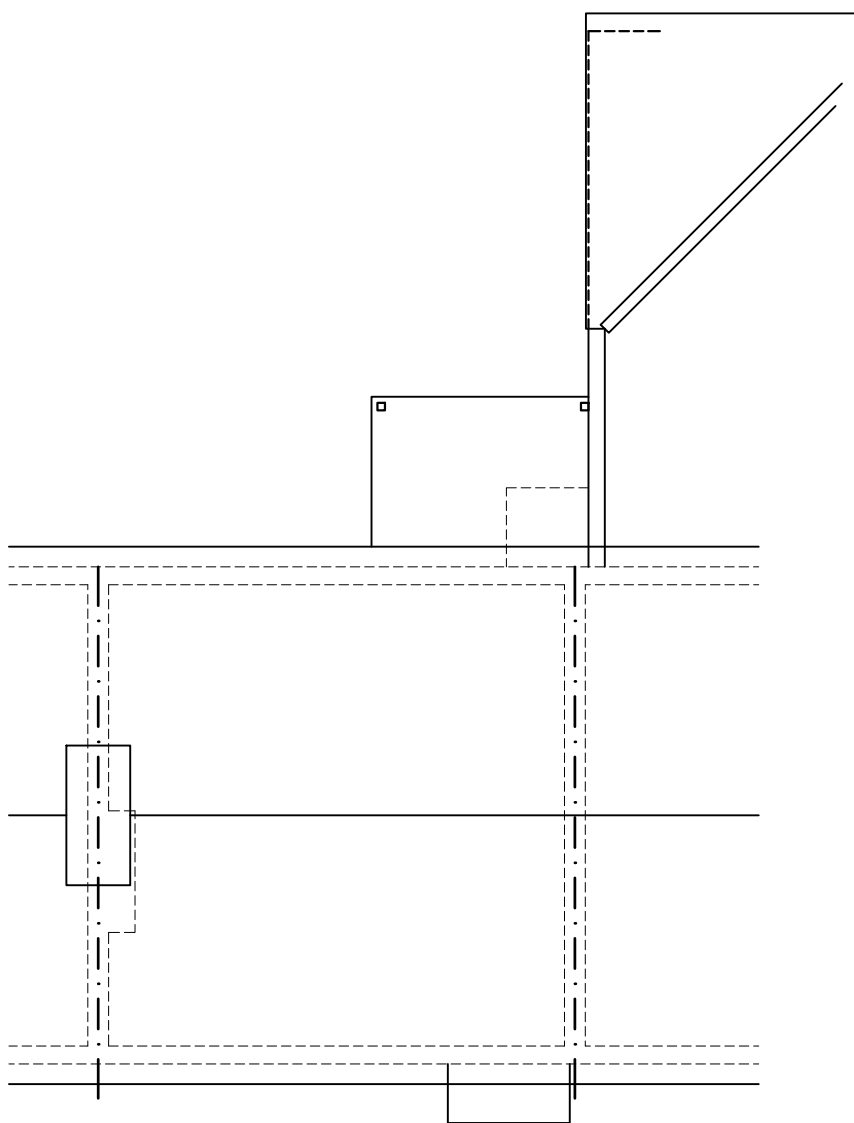

Existing roof plan

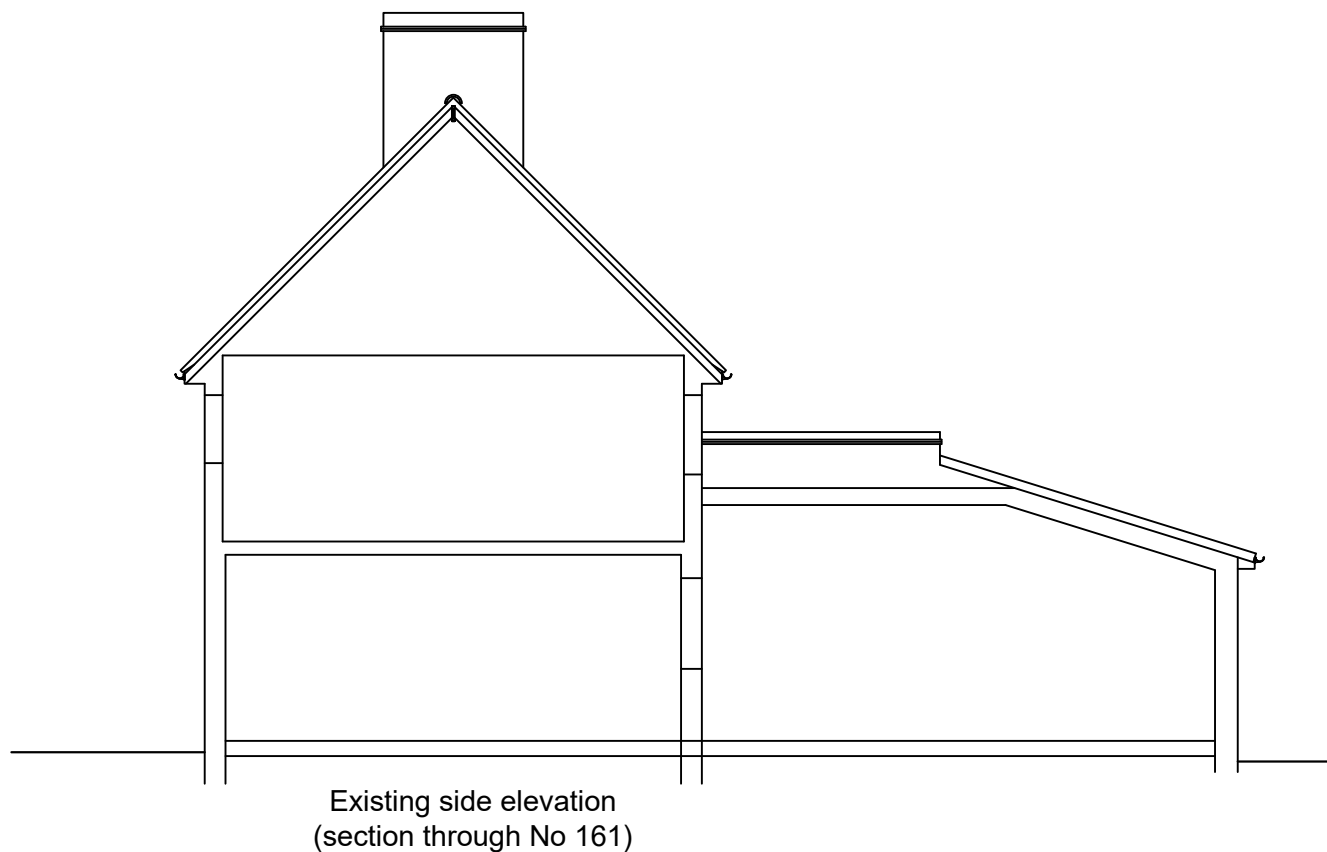

Existing side elevation
(section through No 161)

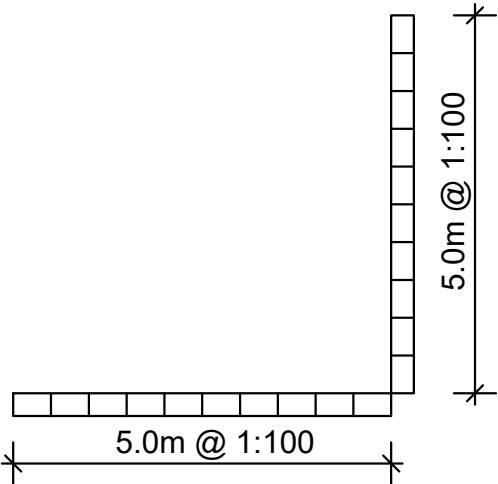

Rev.	Description.	Date.
A.T. Design (Welwyn) Ltd 30c High Street, Welwyn, Herts AL6 9EQ Tel: 07931703297 - email: adamtrigg@hotmail.com		
Title: Proposed porch & rear extension 159 Park Lane Old Knebworth Hertfordshire, SG3 6PR Existing plans and elevations		
Scale : 1:100 at A2		Drawn by: AT
Date : August 2026		
Drg.No: AT1354-03		