
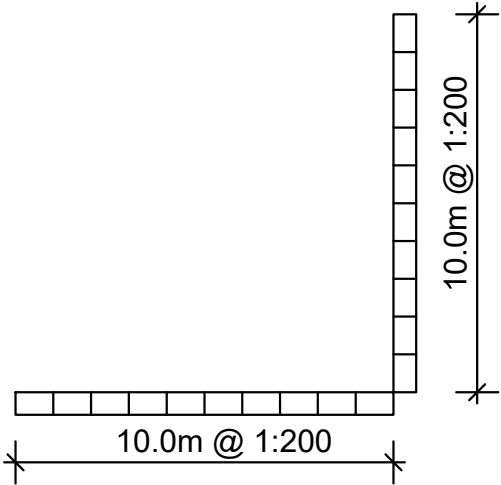


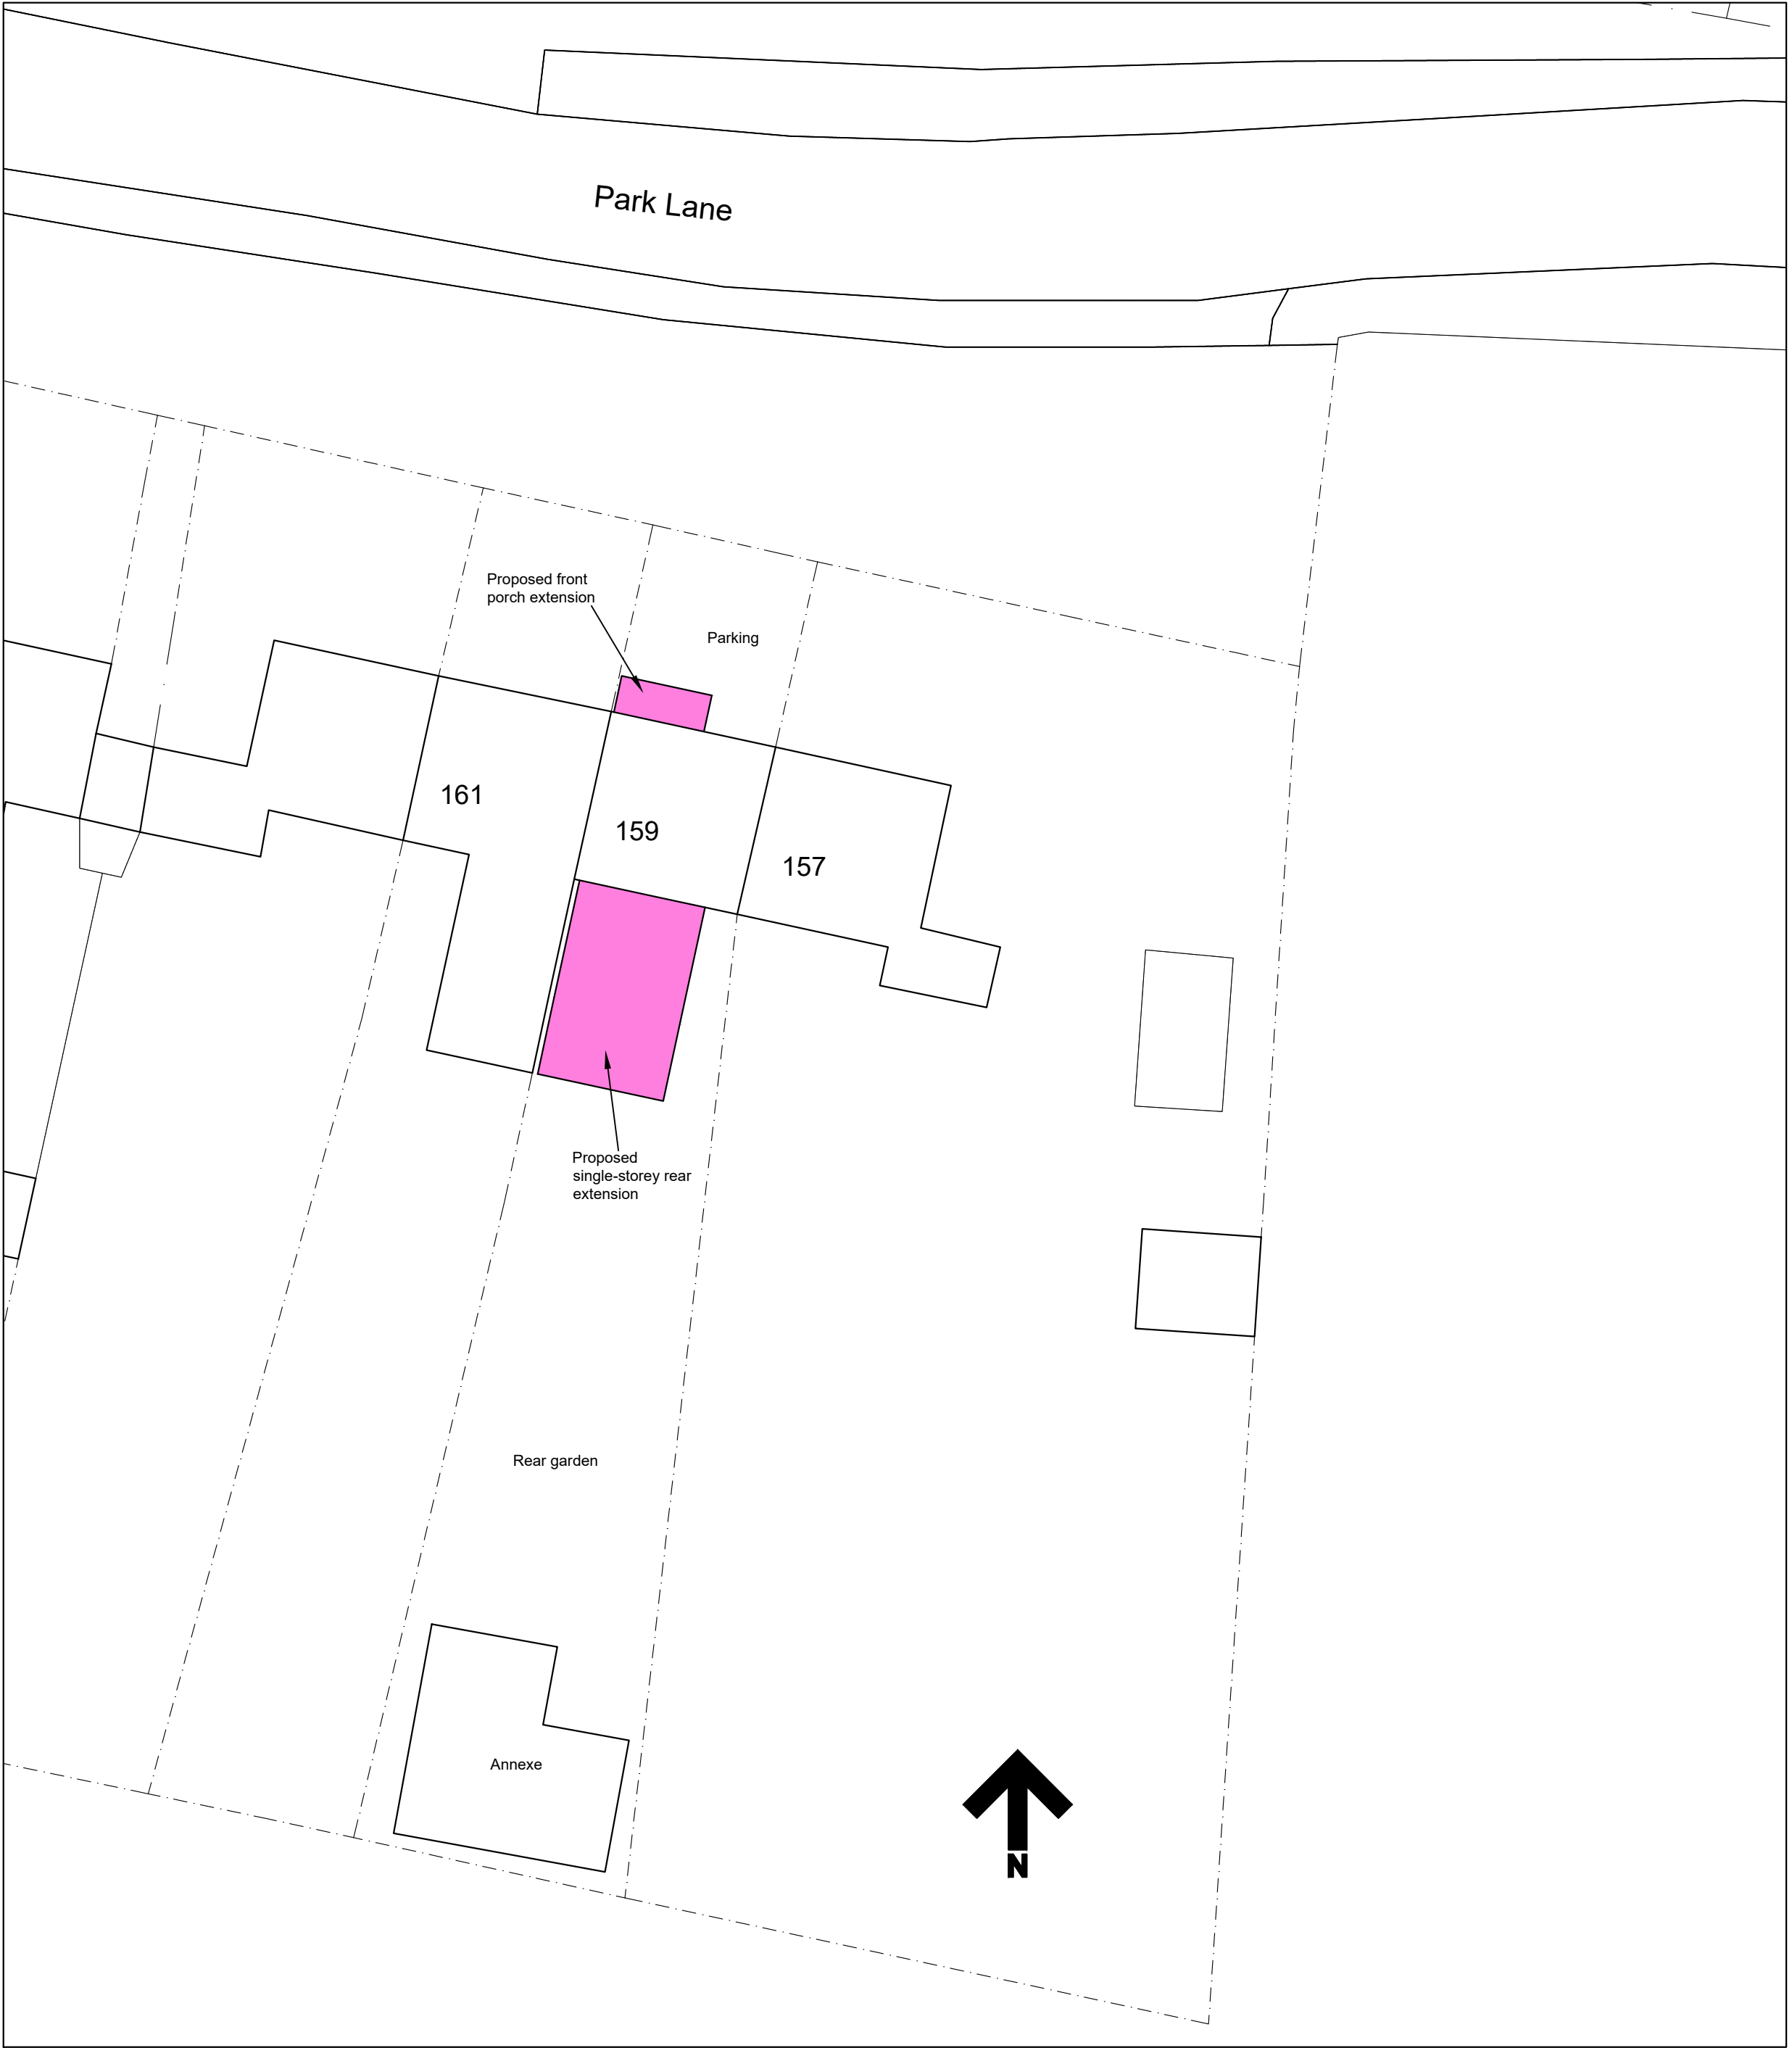

Rev.	Description.	Date.
------	--------------	-------

A.T. Design (Welwyn) Ltd 30c High Street, Welwyn, Herts AL6 9EQ Tel: 07931703297 - email: adamtrigg@hotmail.com		
---	--	--

Title; Proposed porch & rear extension 159 Park Lane Old Knebworth Hertfordshire, SG3 6PR Proposed site plan

Scale : 1:200 at A2	Drawn by: AT
Date : August 2026	

Drg.No: AT1354-02