



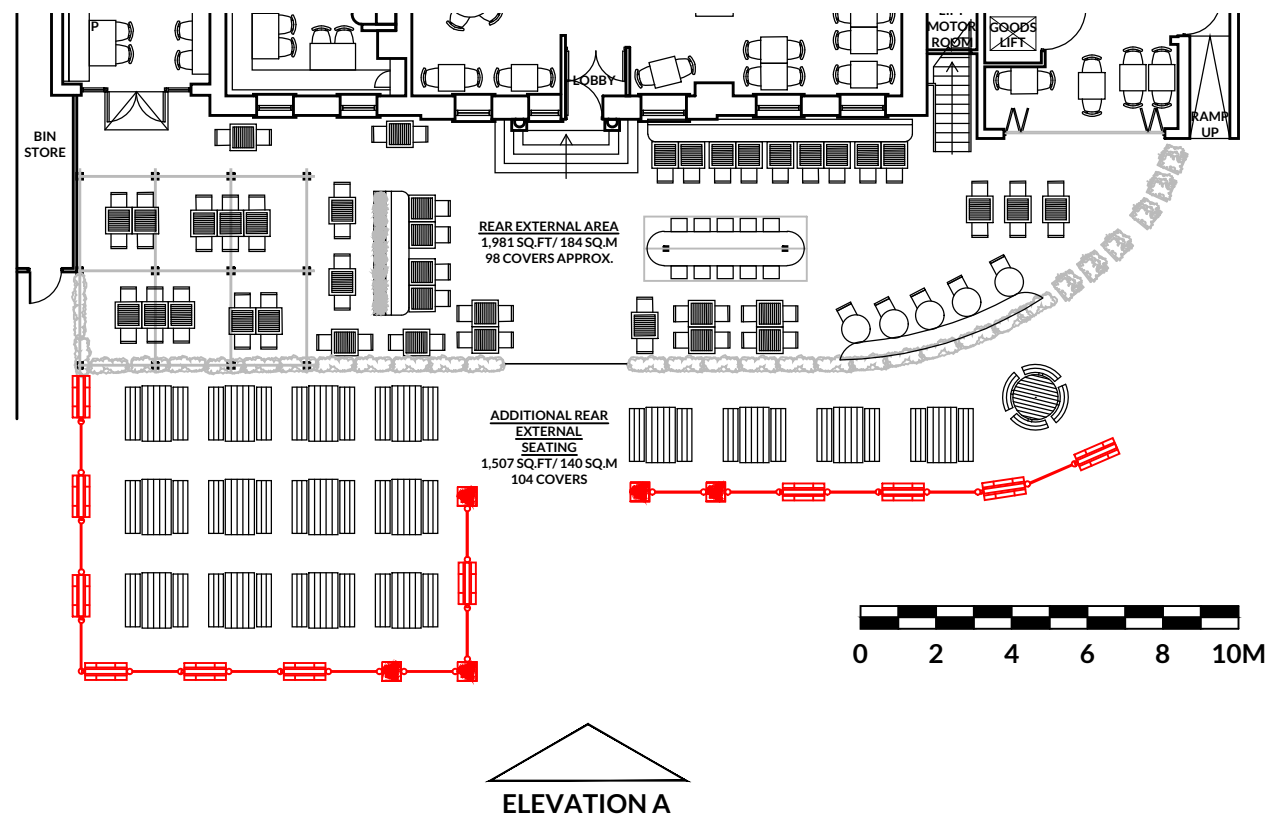

1 LOCATION PLAN
501 SCALE 1:200



2 EXISTING PHOTOGRAPHS
501

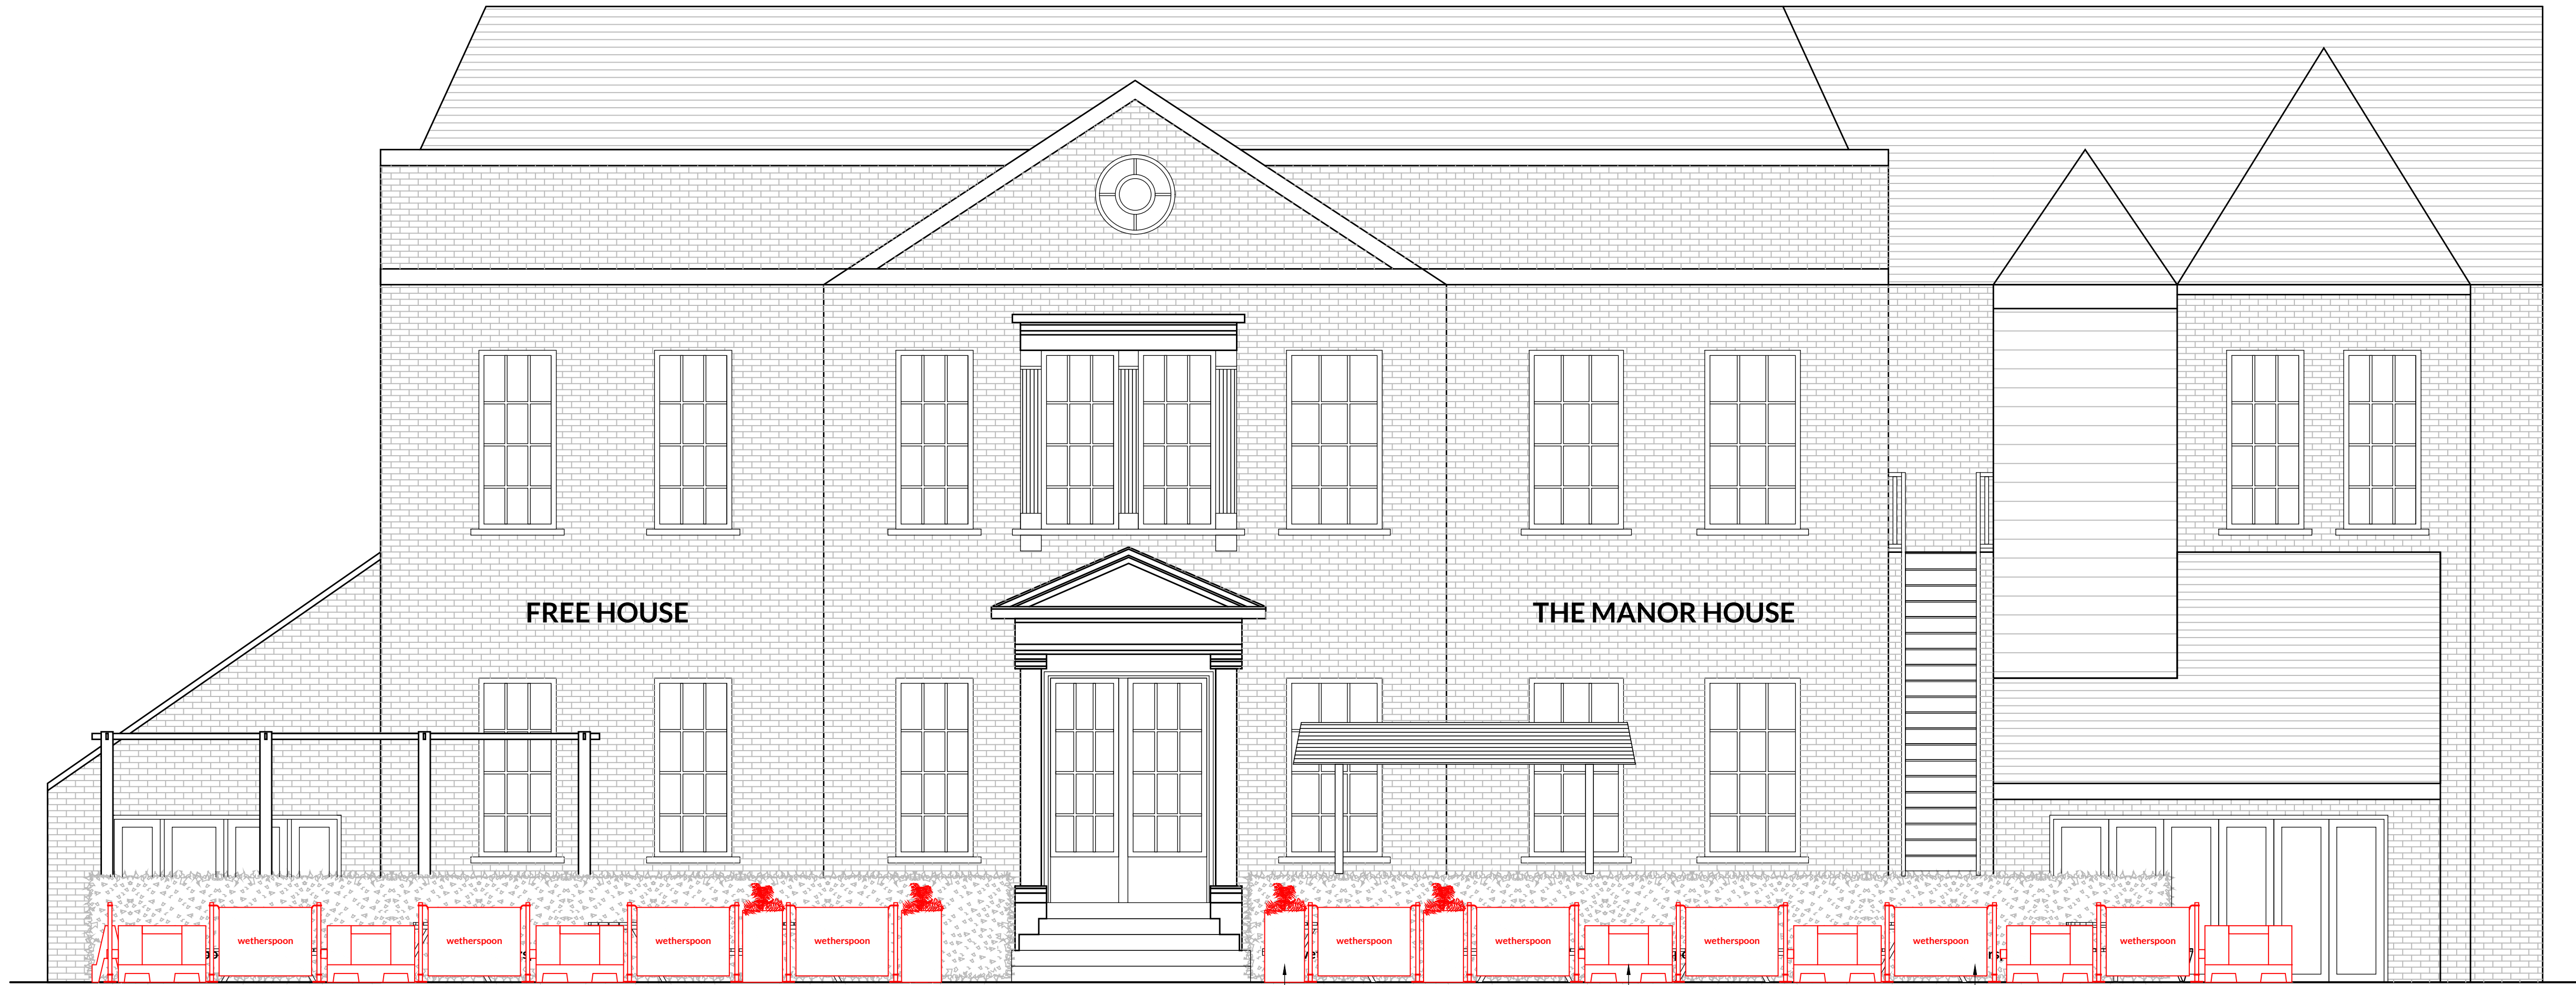

3 REAR ELEVATION
501 SCALE 1:50

EXISTING PLANTERS TO BE RELOCATED
WITHIN THE GARDEN BOUNDARY.

EXISTING ROAD BARRIERS TO BE CLEANED
AND POSITIONED TO MARK THE GARDEN
BOUNDARY.

MIXTURE OF NEW AND EXISTING FABRIC
BARRIERS TO BE POSITIONED IN BETWEEN THE
WHITE ROAD BARRIERS AROUND THE GARDEN
BOUNDARY.



JOB NO	DWG NO	REV
3261	501	A

REVISION	DATE	DWN	CHK
A	03.08.26	MH	MA
EXISTING PLANTERS TO BE RELOCATED WITHIN THE GARDEN BOUNDARY. ROAD BARRIERS AND FABRIC BARRIERS ALSO TO MARK GARDEN BOUNDARY.			

This drawing is the property of DVA Ventures Limited. Copyright and design rights are reserved by them and the drawing is issued on the condition that it is not copied either wholly or in part without the written consent of DVA Ventures Limited.

DO NOT SCALE DRAWINGS. Figured dimensions to take preference over those scaled. All dimensions to be checked on site before commencement of any work or shop drawings. This drawing is to be read in conjunction with the specification when existing. Any discrepancies should be brought to the attention of the Architect / Designer.



CLIENT

wetherspoon

PROJECT

THE MANOR HOUSE
ROYSTON
PN 6849

DRAWING TITLE

**PROPOSED EXTERNAL
ELEVATION**

SCALE

AS STATED @ A1

DATE	DRAWN BY	CHECKED BY
02.03.26	HS	MA

STATUS

PRELIMINARY

JOB NO	DWG NO	REV
3261	501	A