




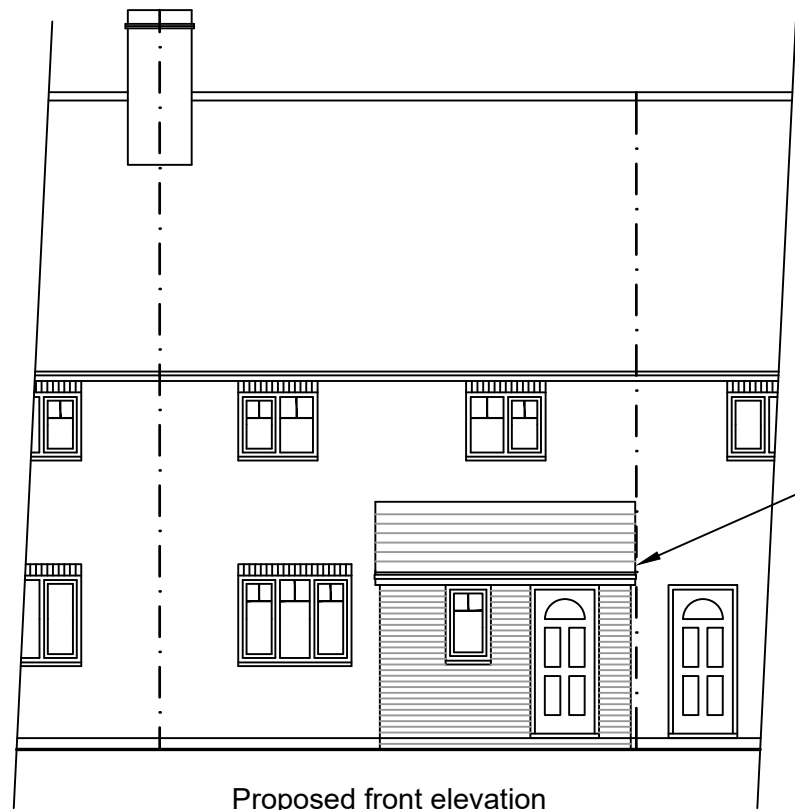


Proposed front elevation

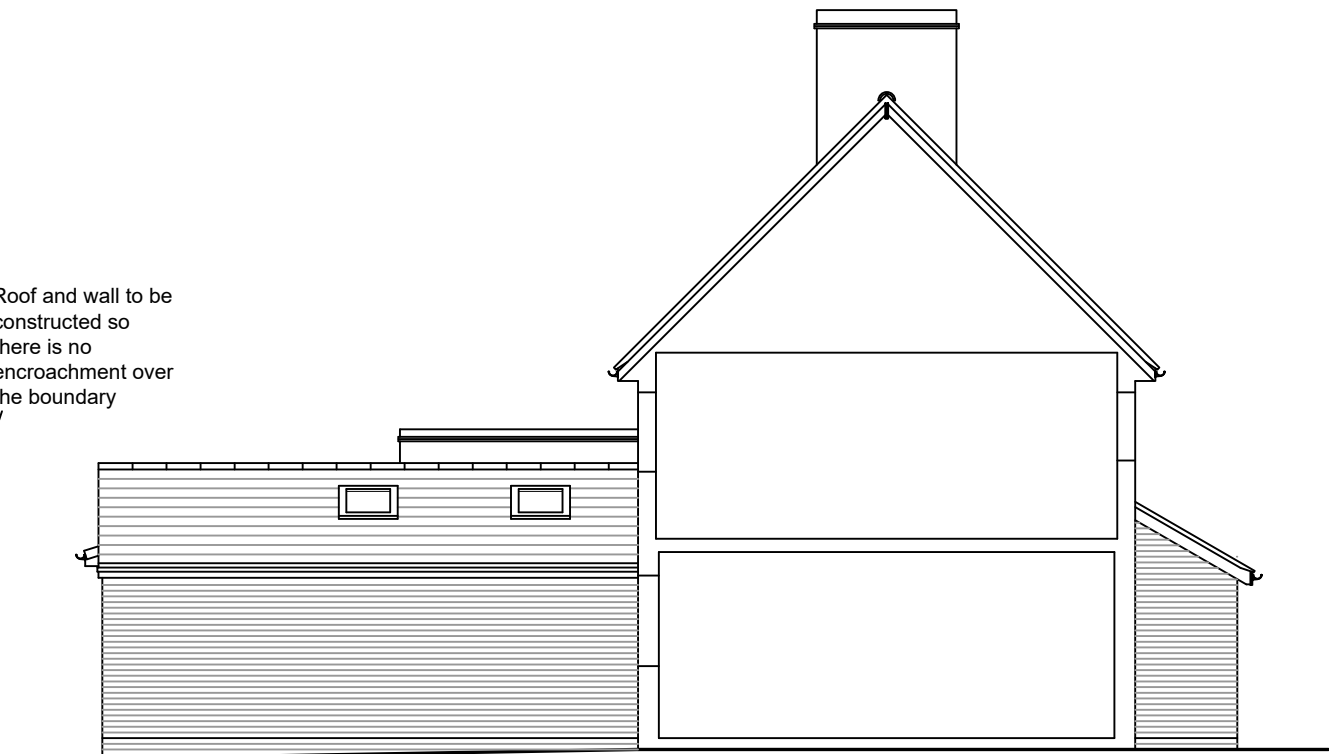

Proposed side elevation
(section through No 157)

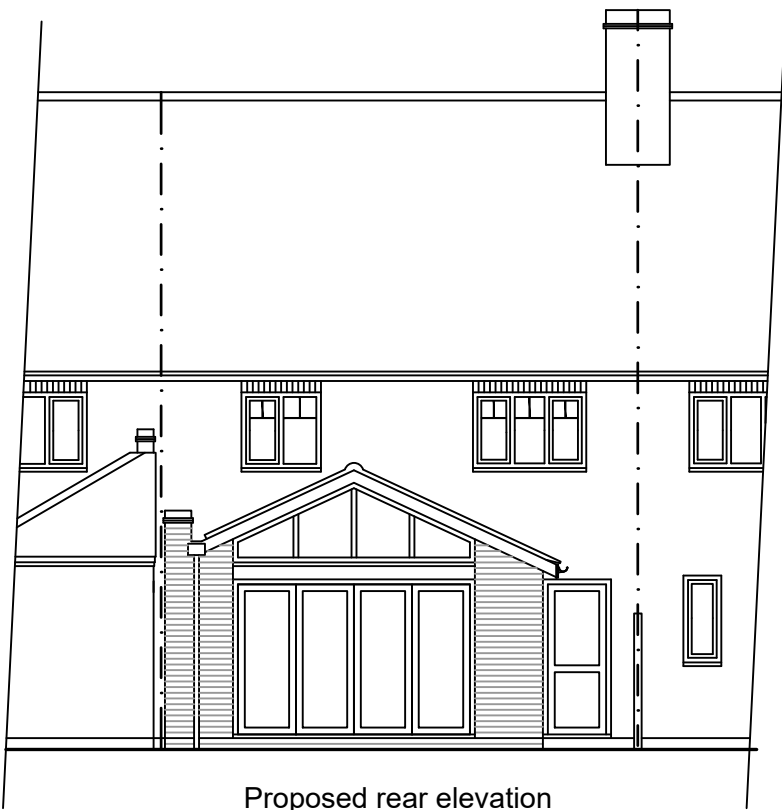


Proposed rear elevation

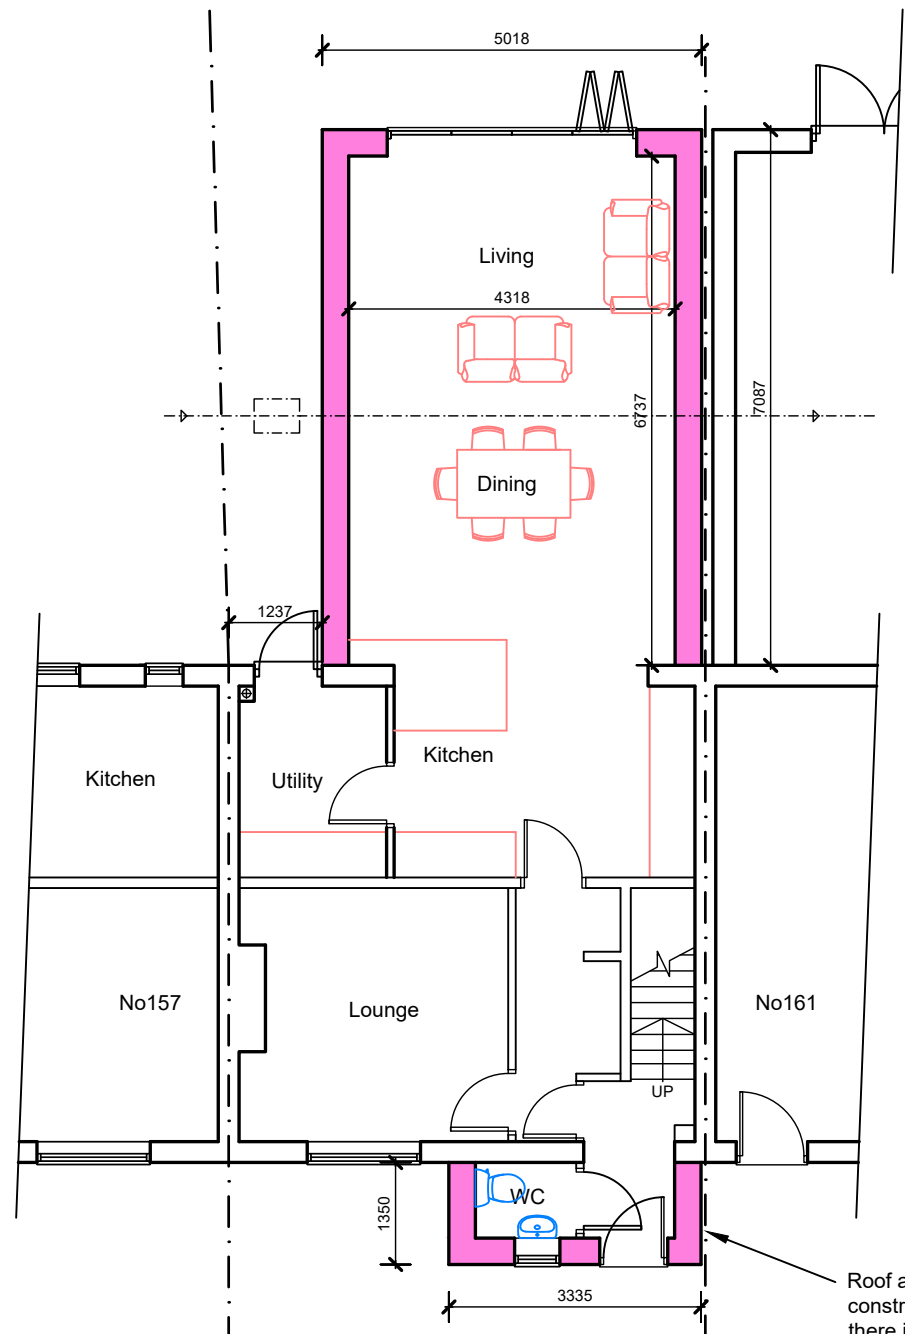


Proposed ground floor plan

Roof and wall to be constructed so there is no encroachment over the boundary

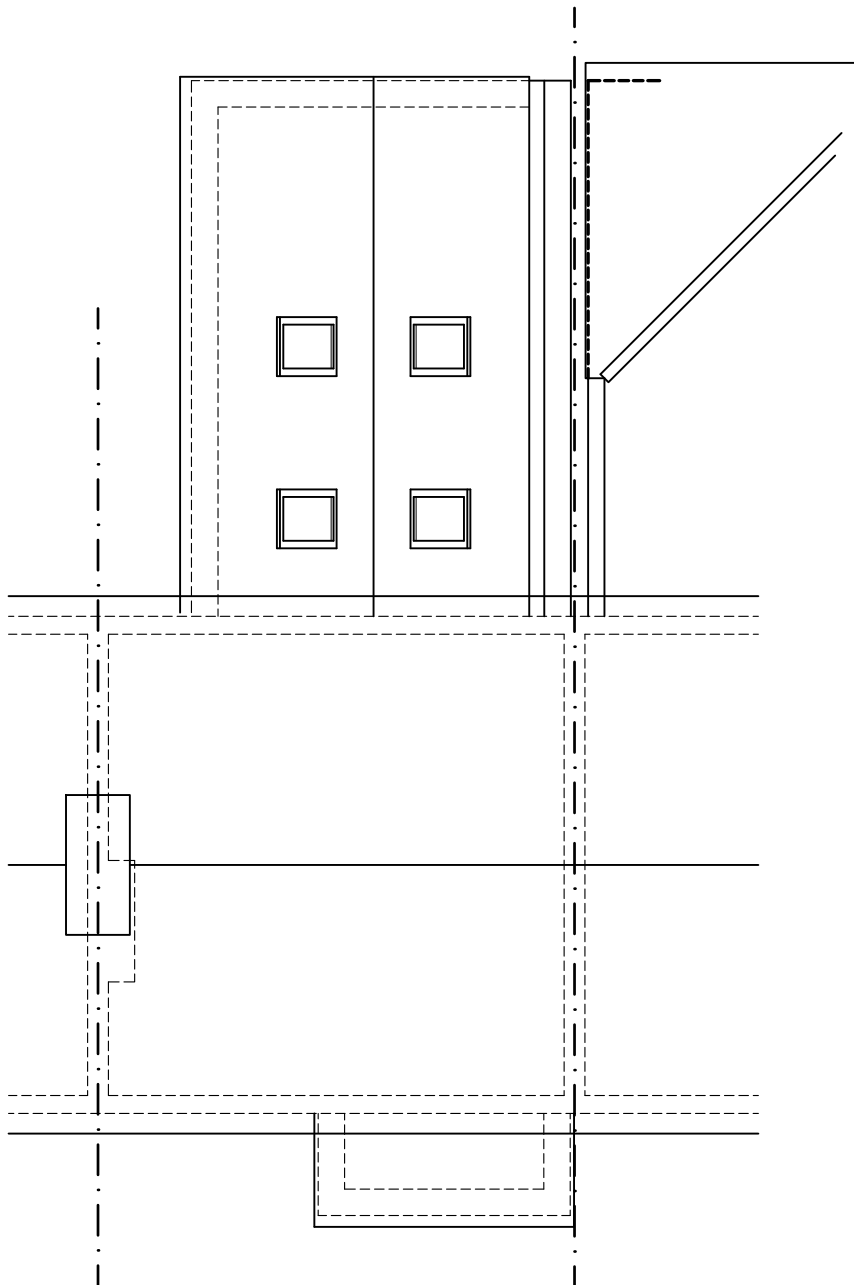

Proposed roof plan

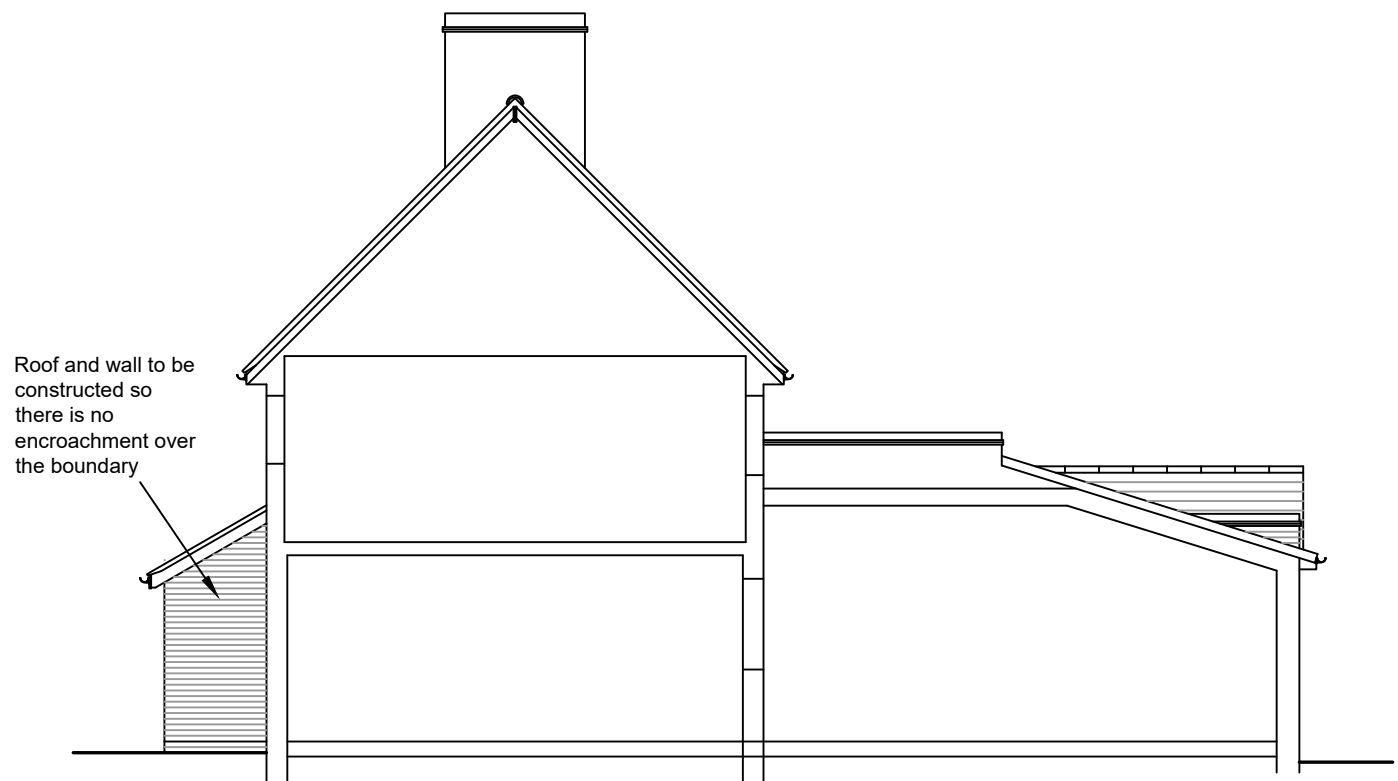

Proposed side elevation
(section through No 161)

A Note added regarding porch encroachment over the boundary. 10.09.26

Rev.	Description.	Date.
A.T. Design (Welwyn) Ltd 30c High Street, Welwyn, Herts AL6 9EQ Tel: 07931703297 - email: adamtrigg@hotmail.com		
Title: Proposed porch & rear extension 159 Park Lane Old Knebworth Hertfordshire, SG3 6PR Proposed plans and elevations		
Scale : 1:100 at A2		Drawn by: AT
Date : August 2026		
Drg.No: AT1354-04A		

