



MATERIALS
Walls - white pebble dashed render
Roof - redclapn tiles to the original building,
concrete tiles to the rear extension
Doors - white upvc
Windows - white upvc

Scale 1:500 0 5 12.5 25 50m

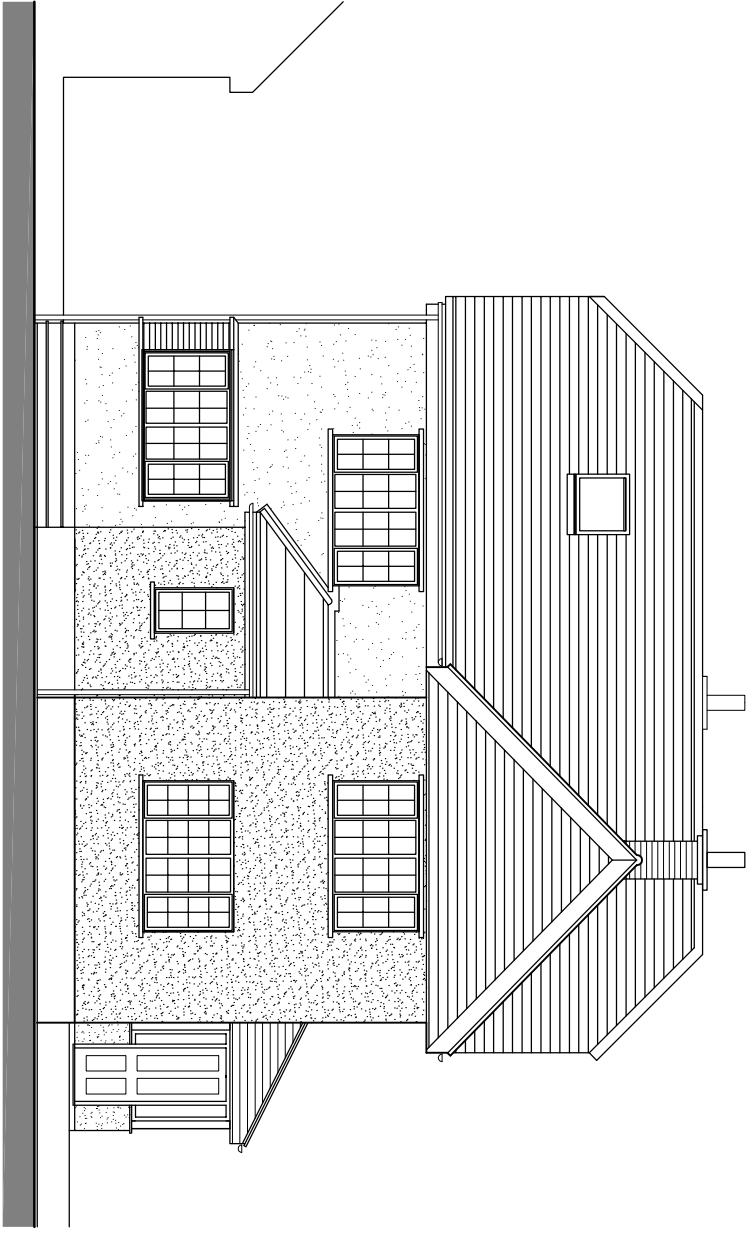


EXISTING FRONT WEST ELEVATION

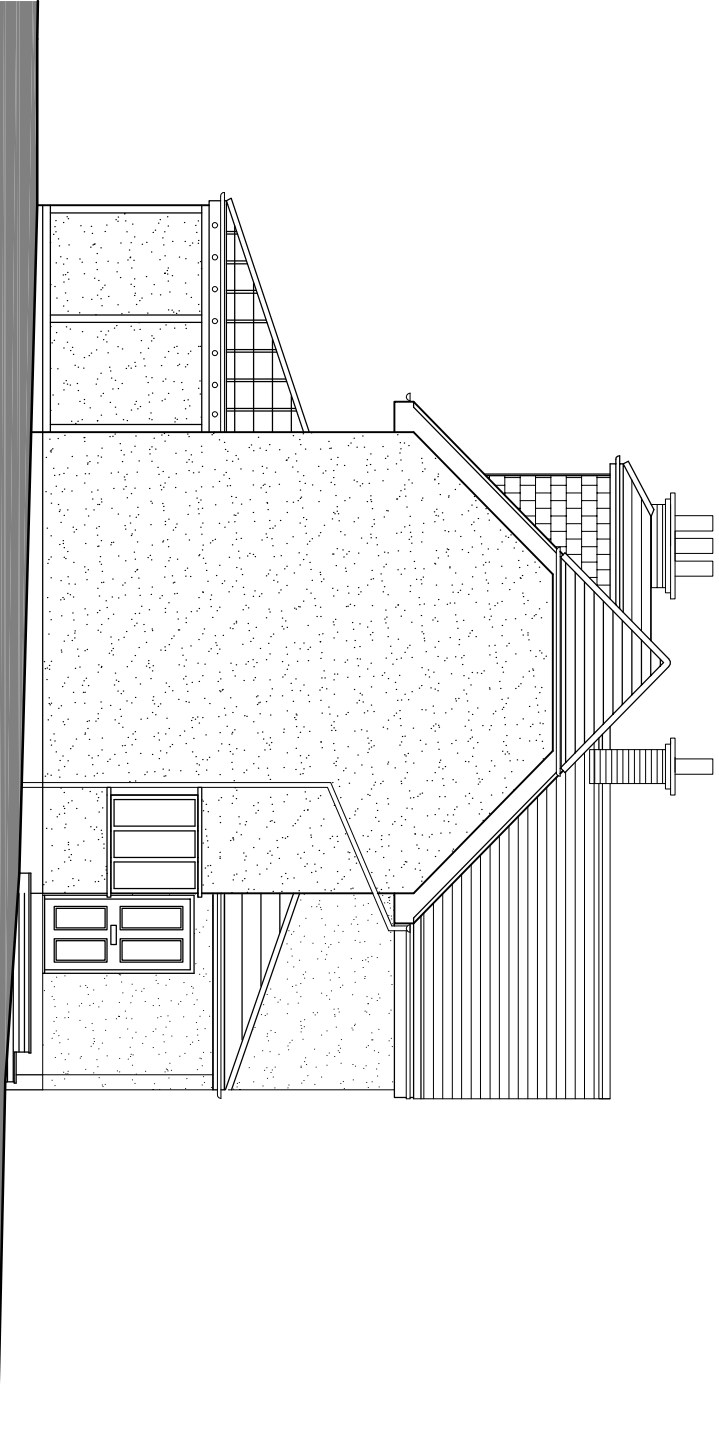


EXISTING SIDE NORTH ELEVATION


Scale 1:100 0 1 2.5 5 10m

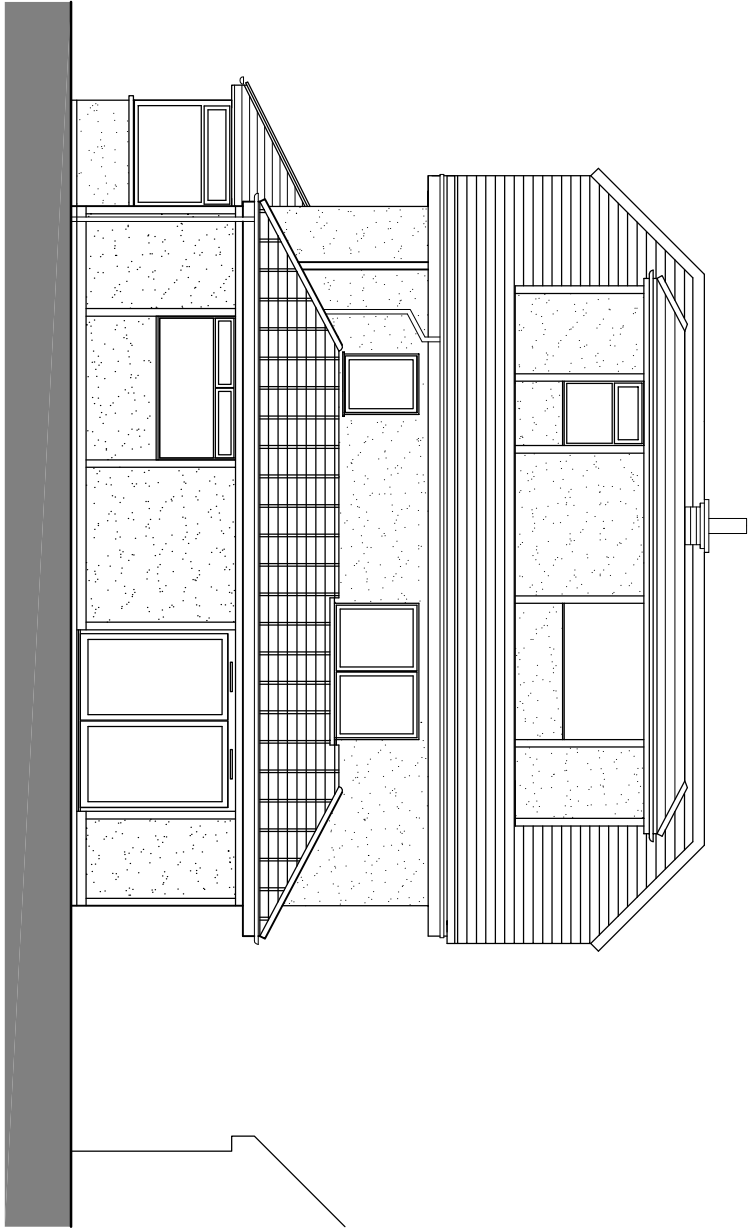



EXISTING REAR EAST ELEVATION

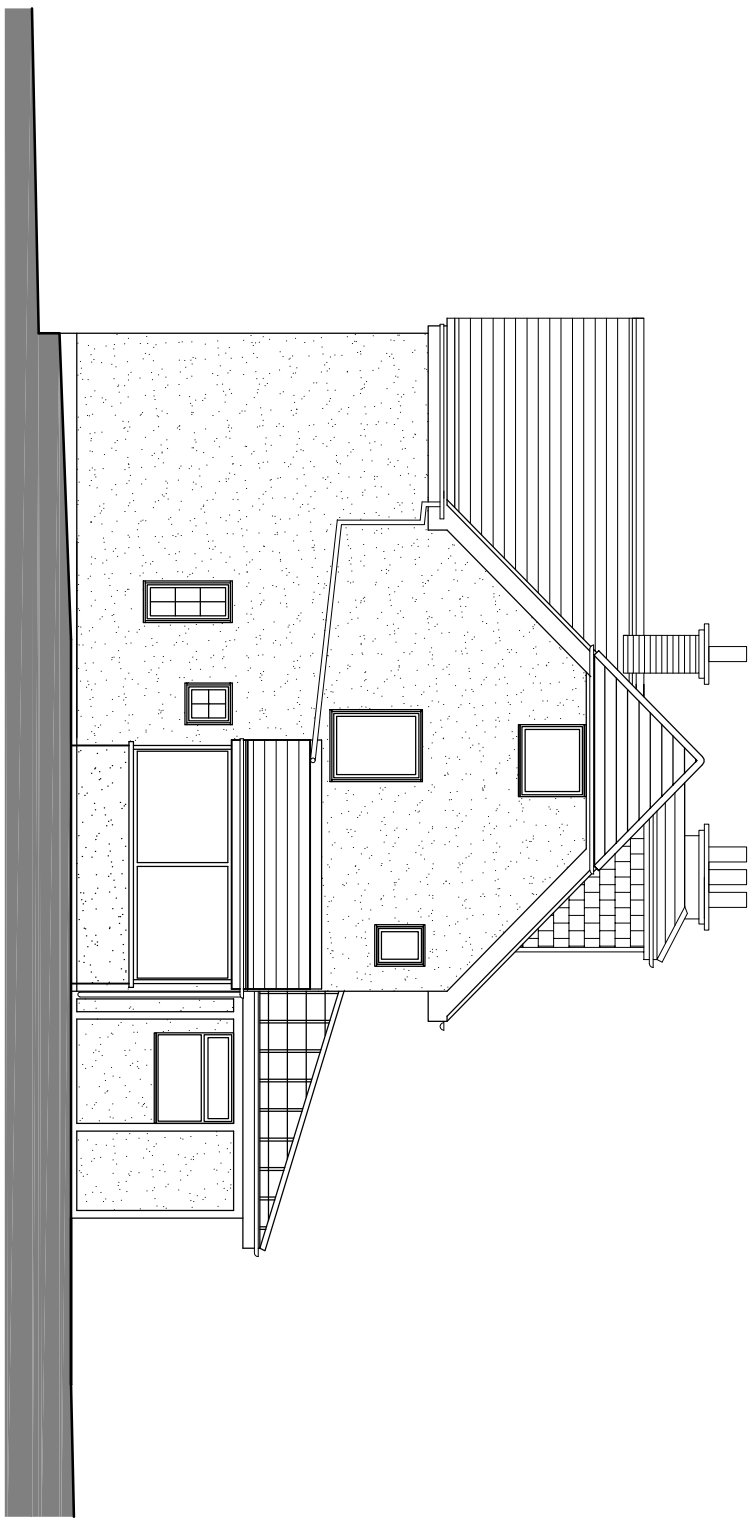


EXISTING SOUTH SIDE ELEVATION

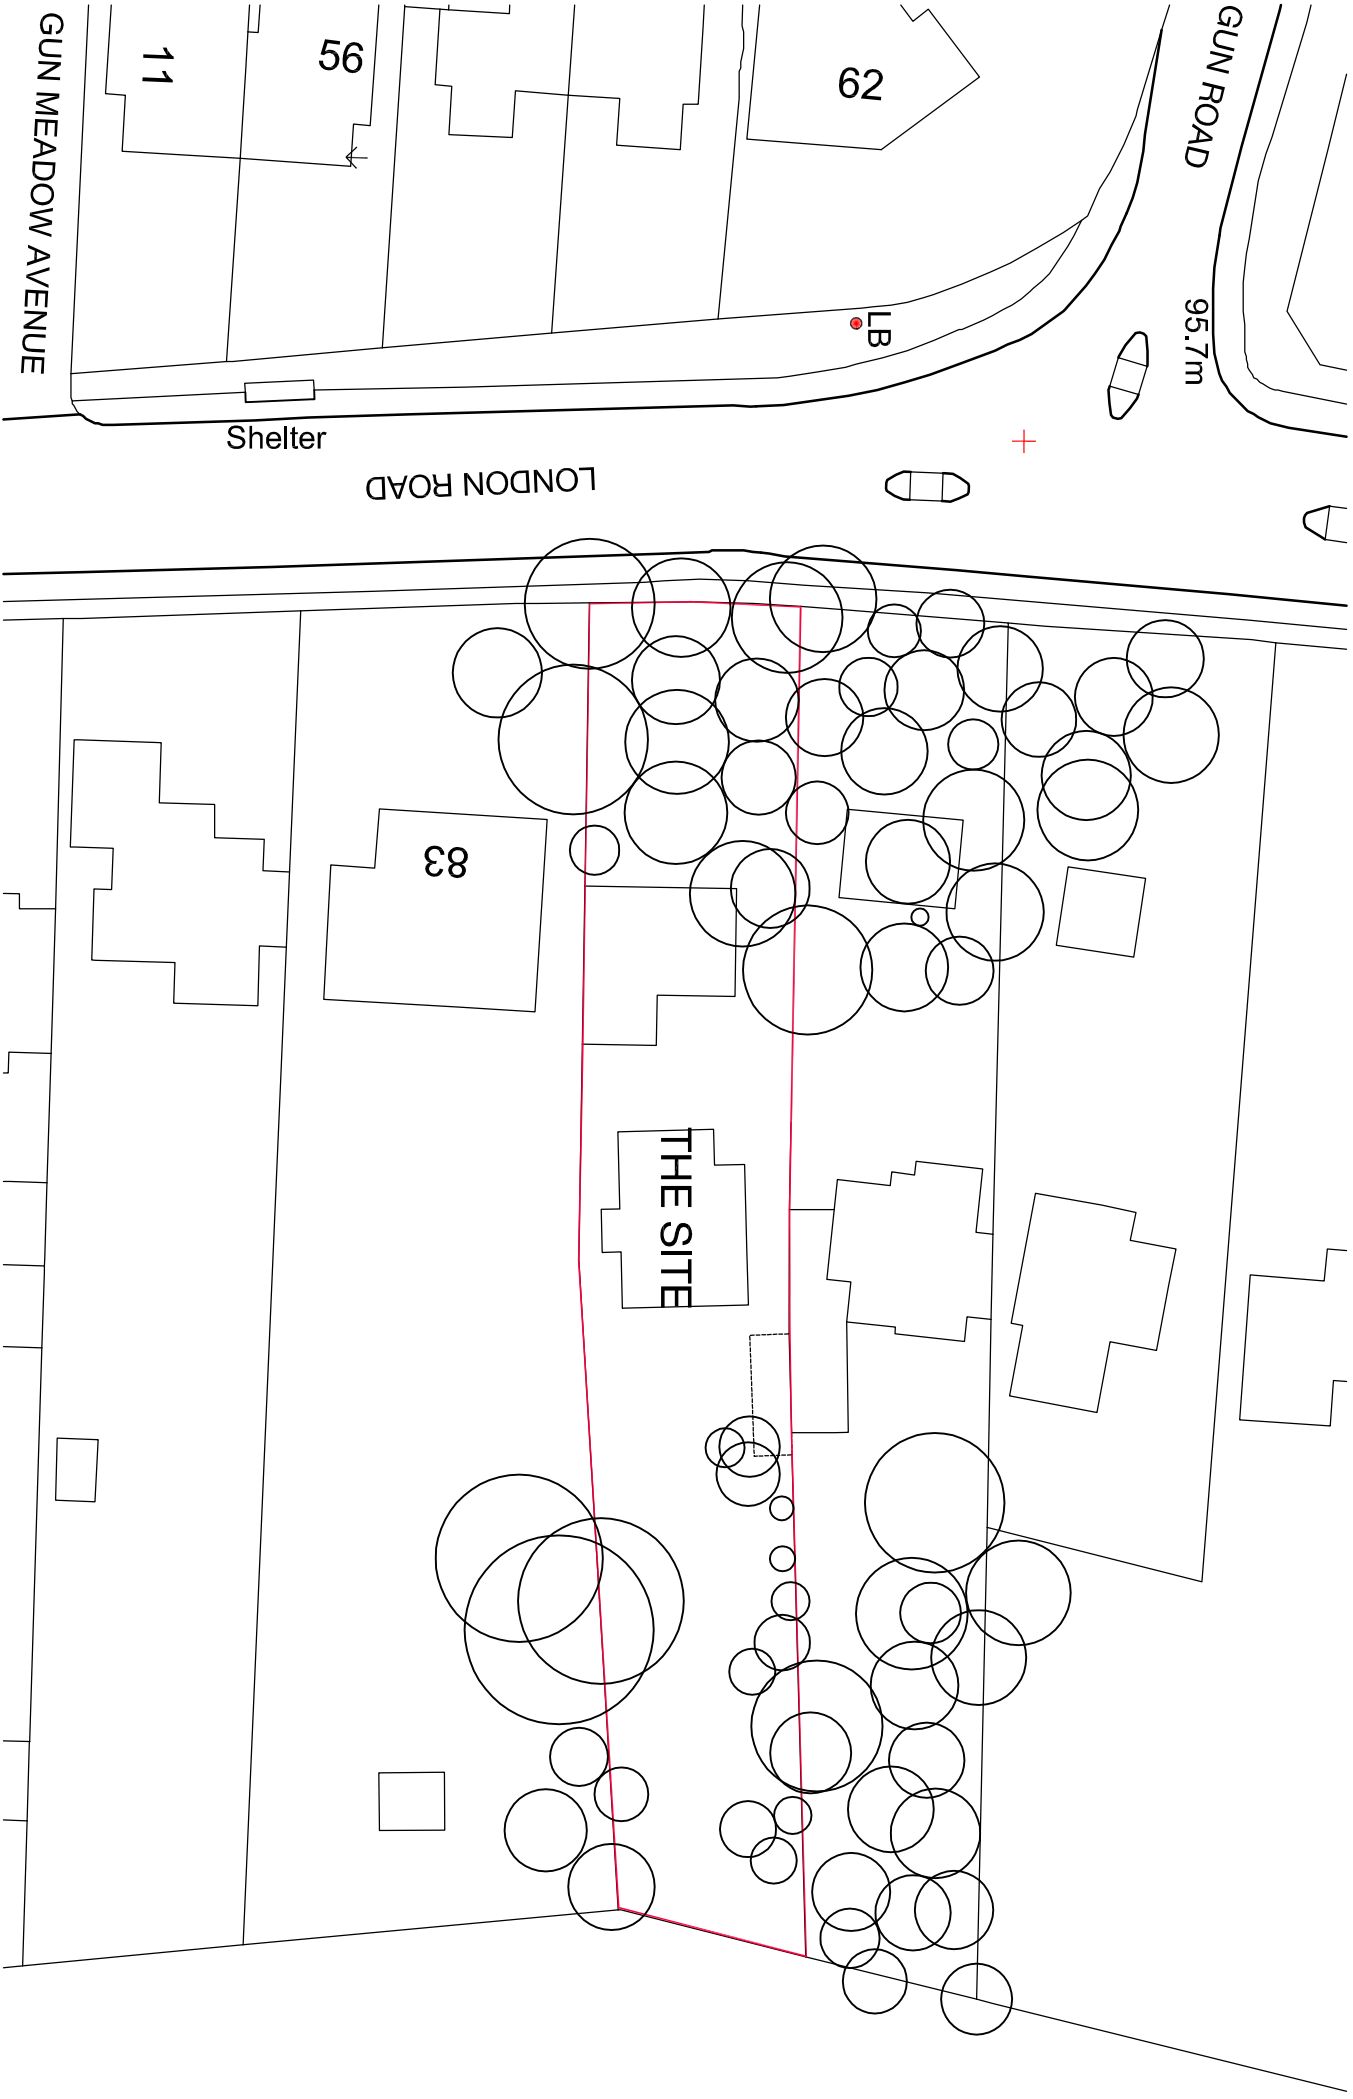


SITE BLOCK PLAN

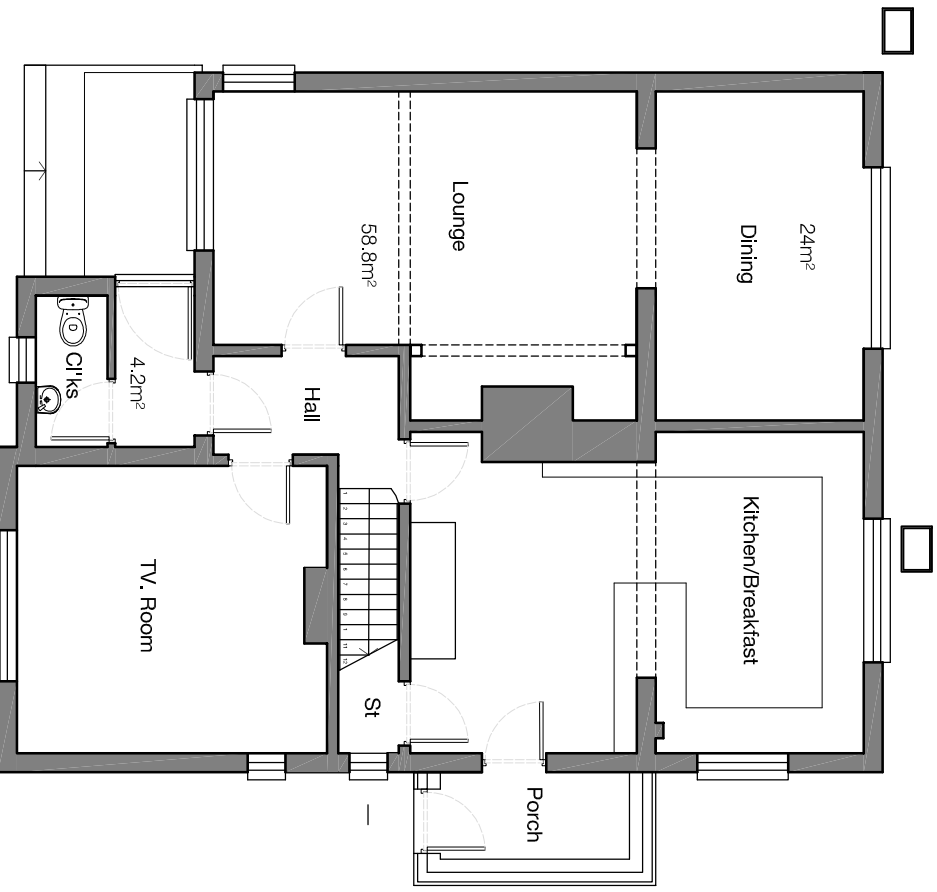 


EXISTING GROUND FLOOR PLAN

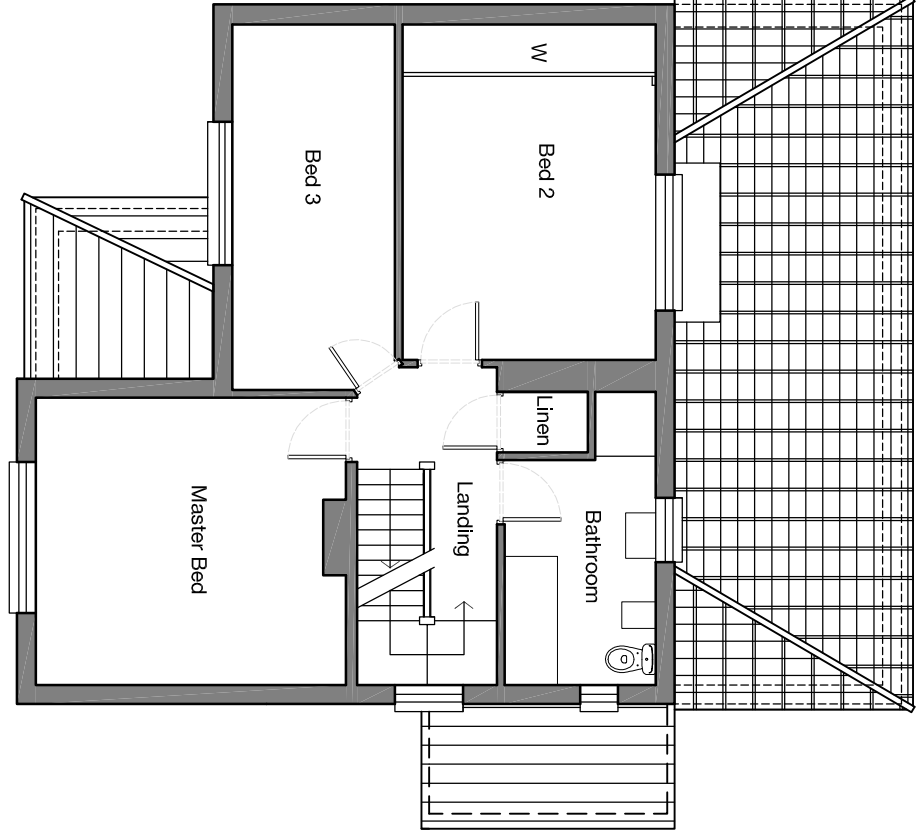

EXISTING FIRST FLOOR PLAN

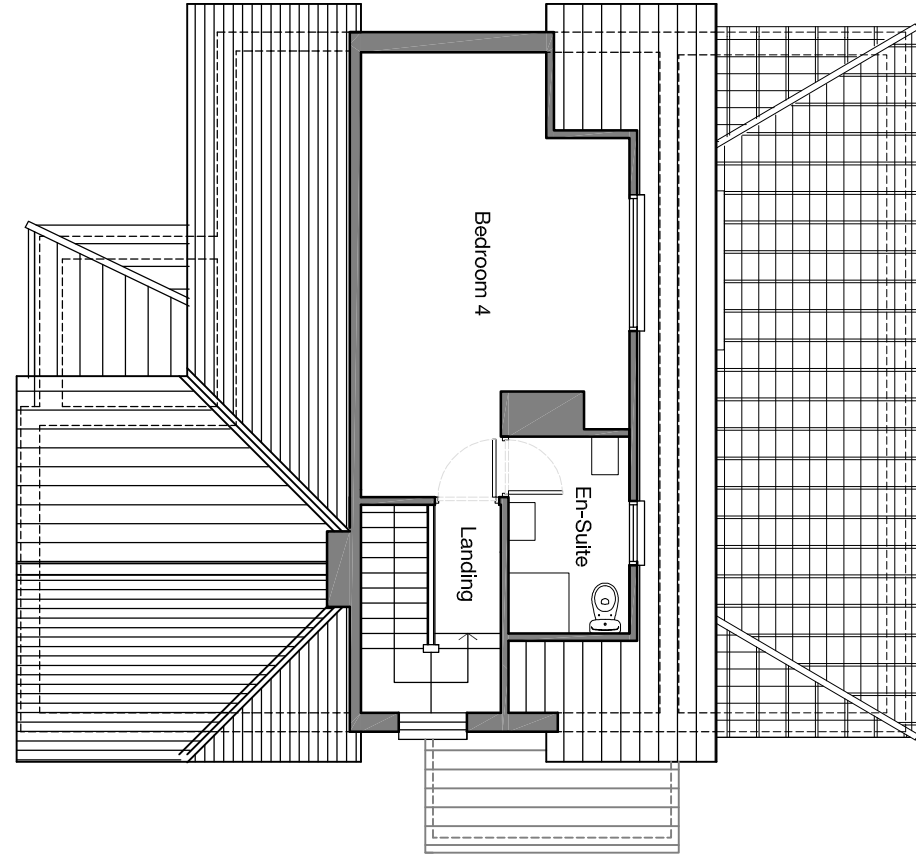

EXISTING SECOND FLOOR PLAN

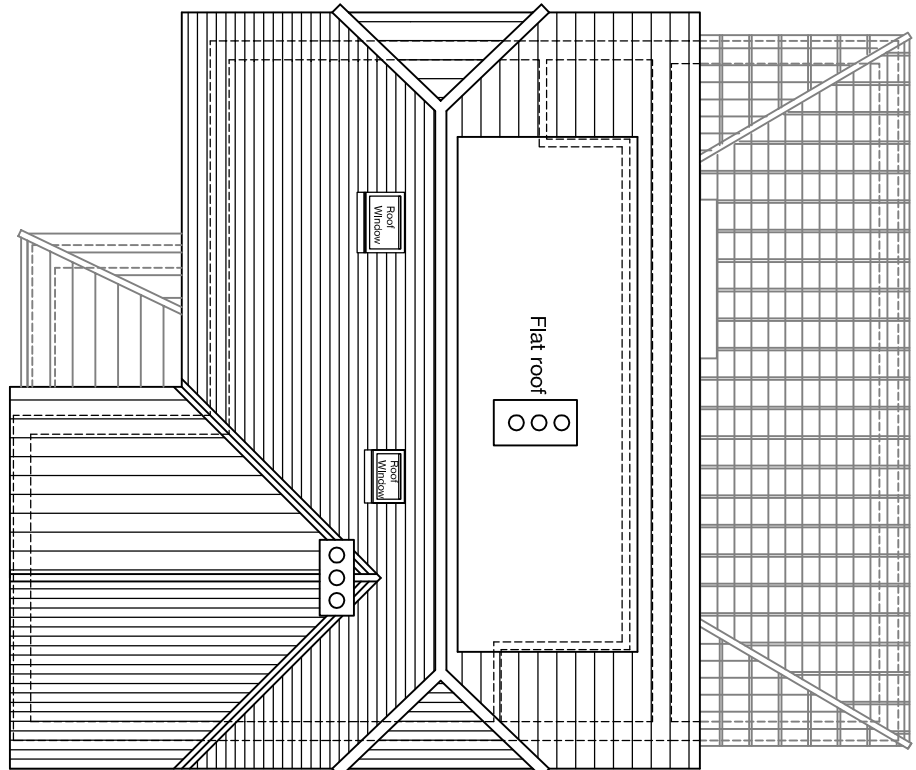

EXISTING ROOF PLAN