




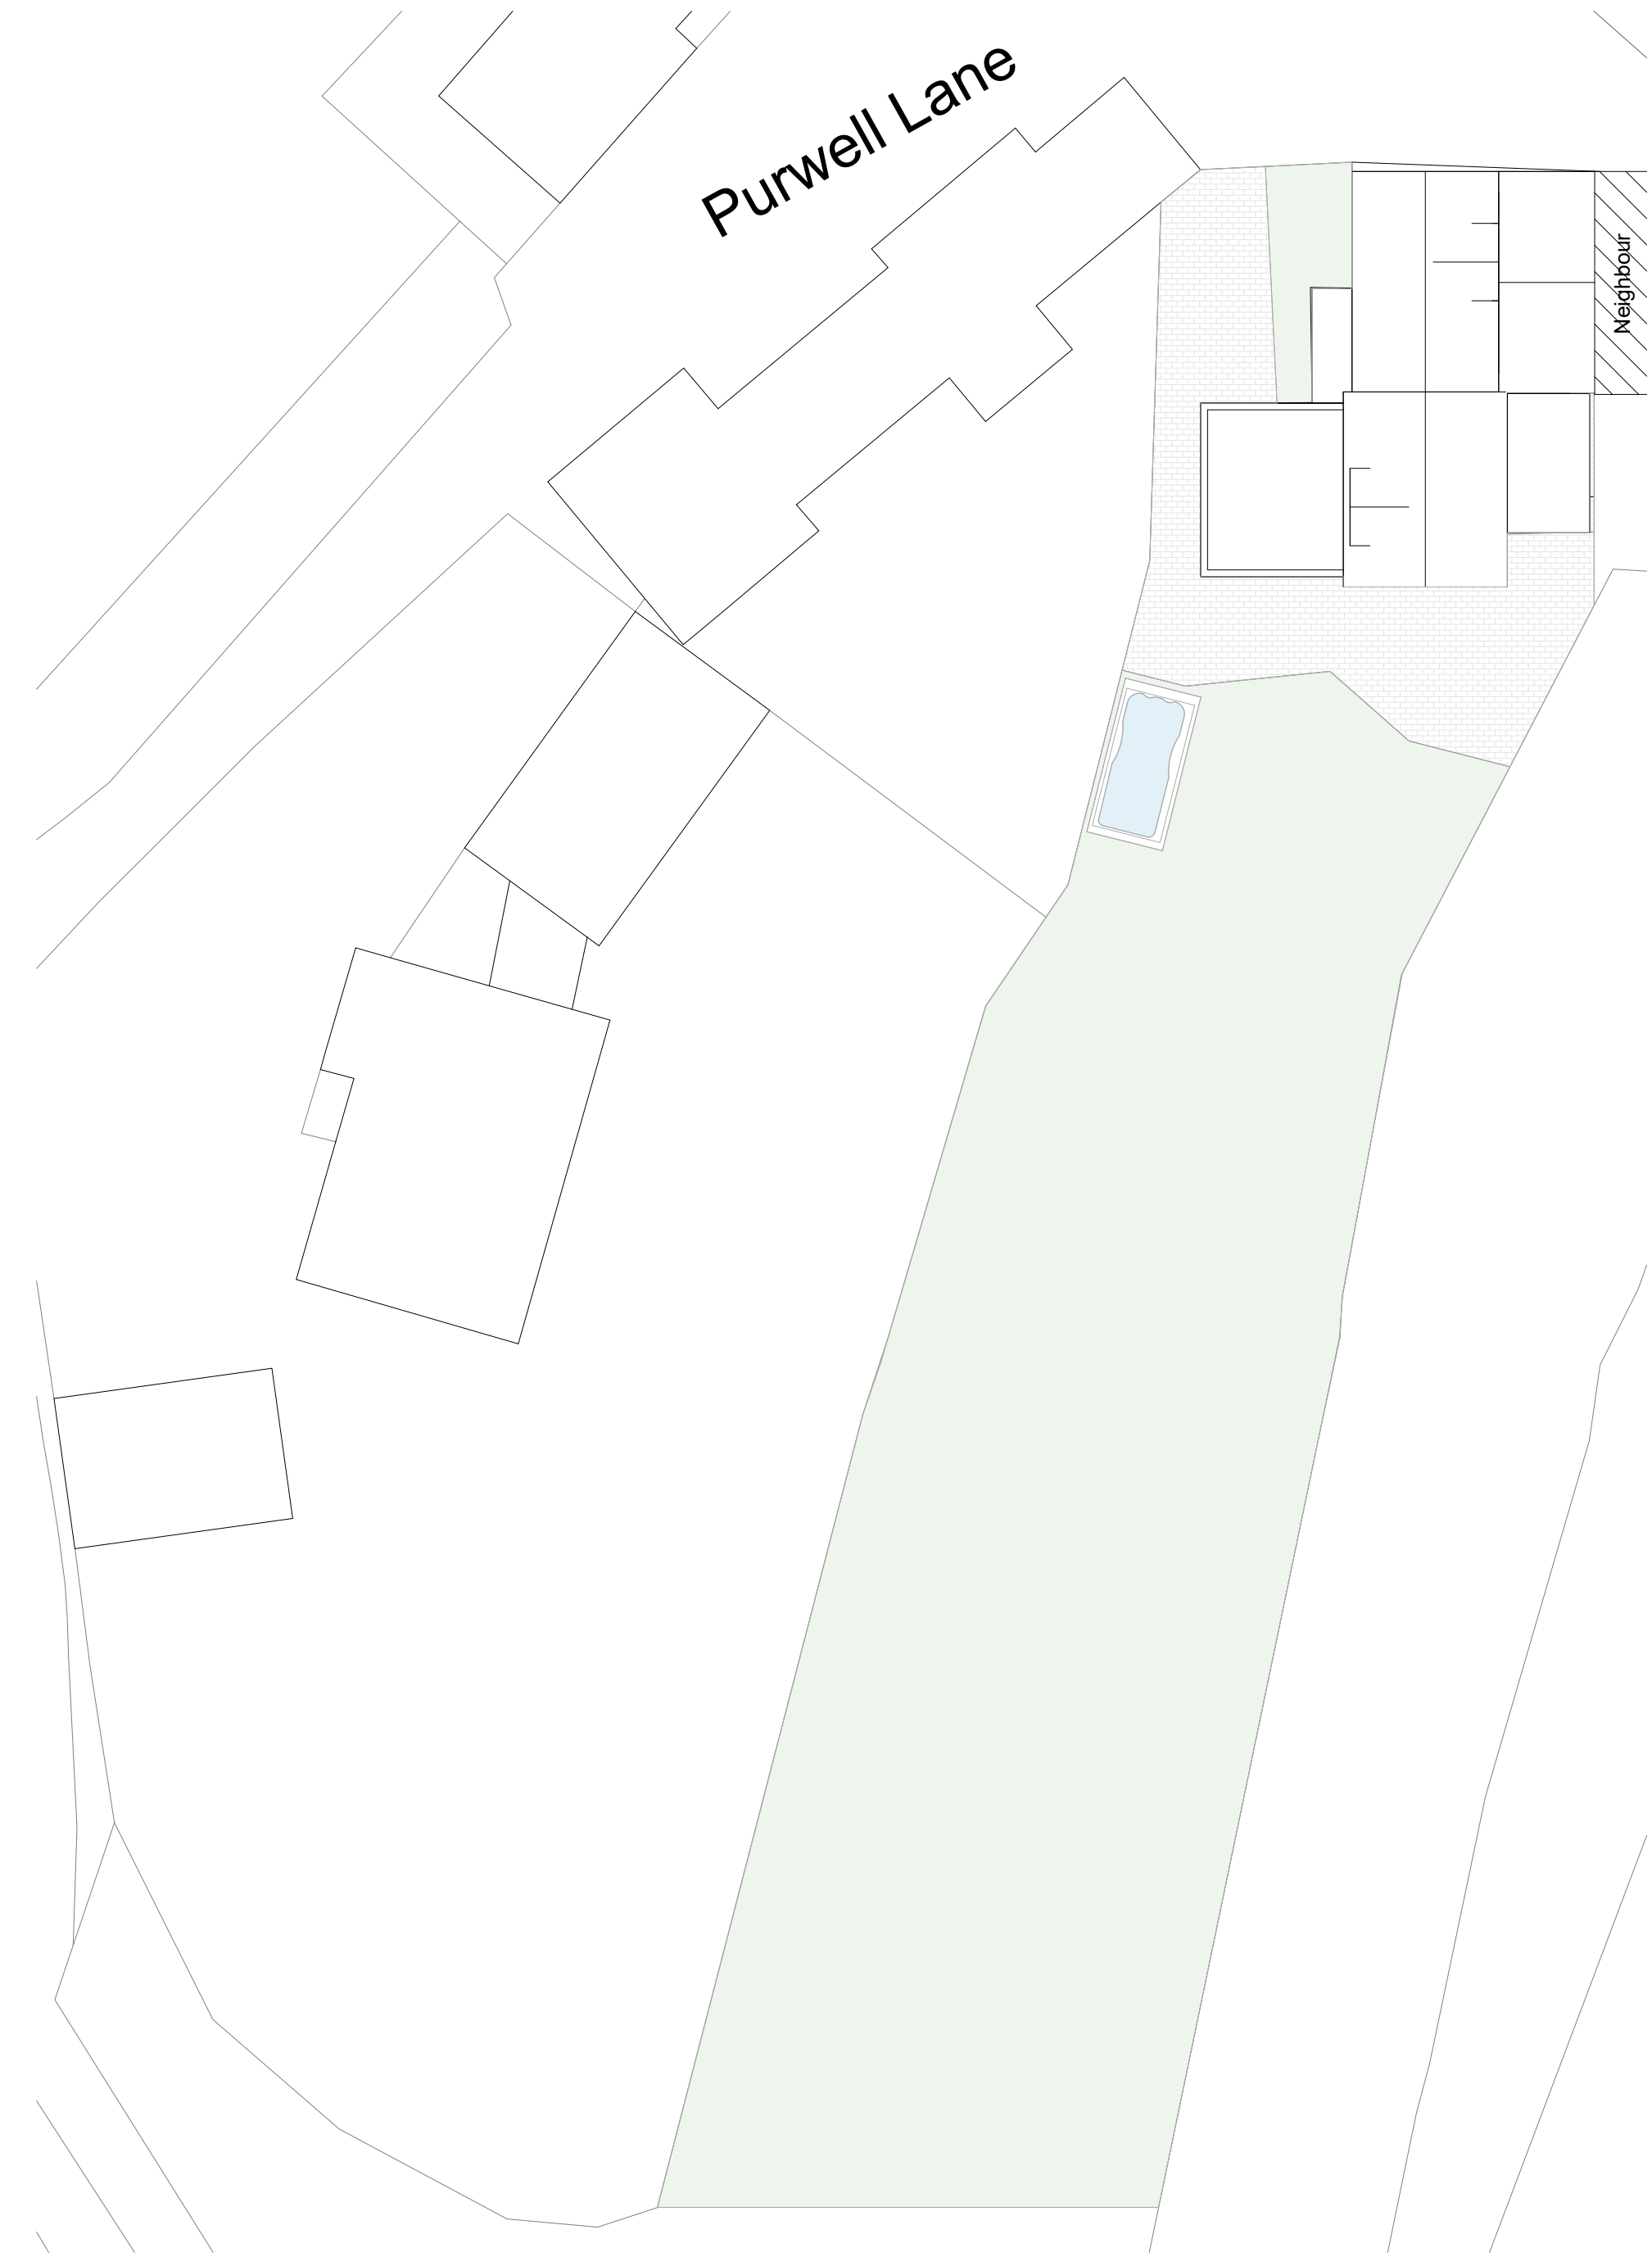


1 Site Plan - Proposed
1 : 200

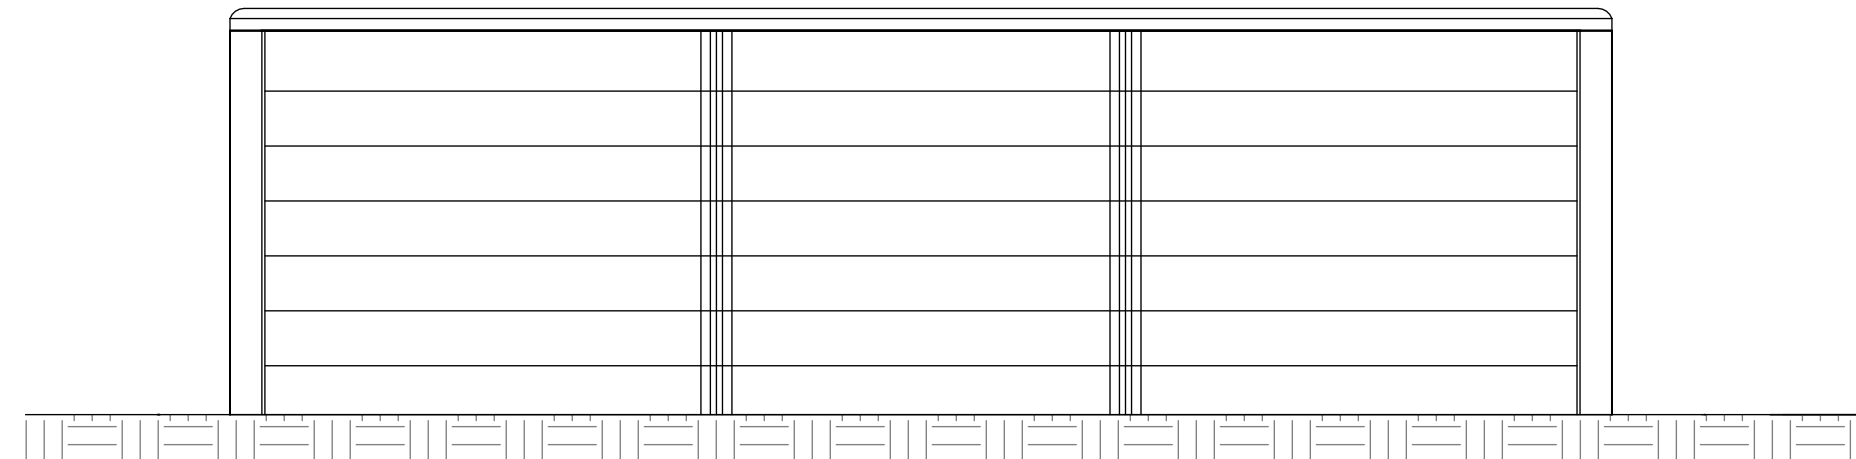


6 Pool Elevation (East) - Proposed
1 : 25

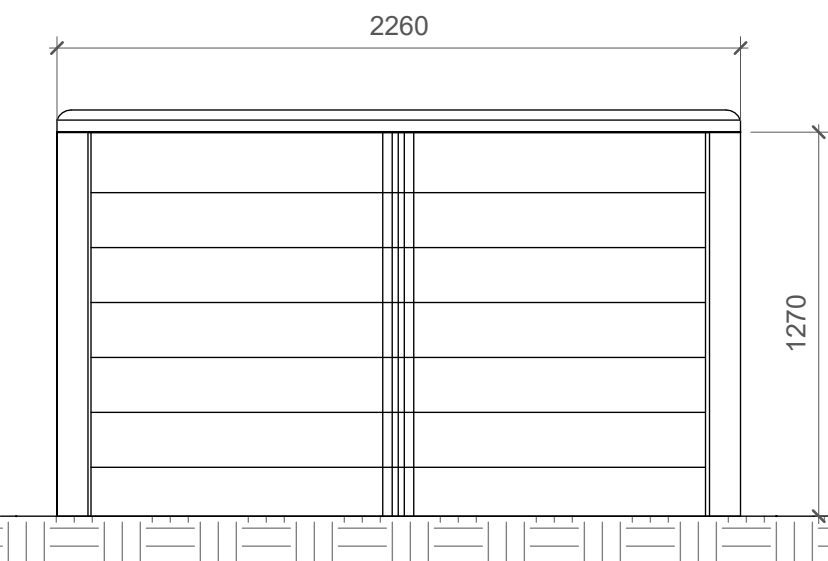


4 Pool Elevation (North) - Proposed
1 : 25

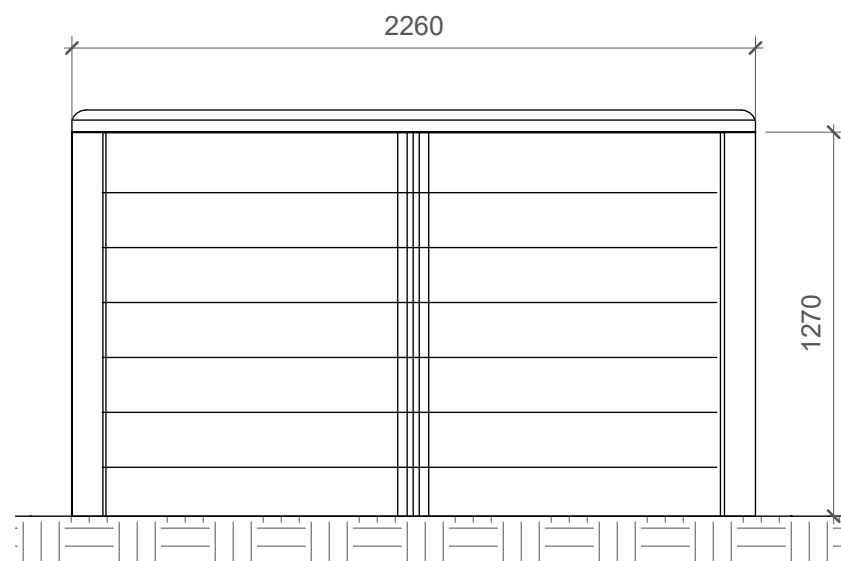



5 Pool Elevation (South) - Proposed
1 : 25

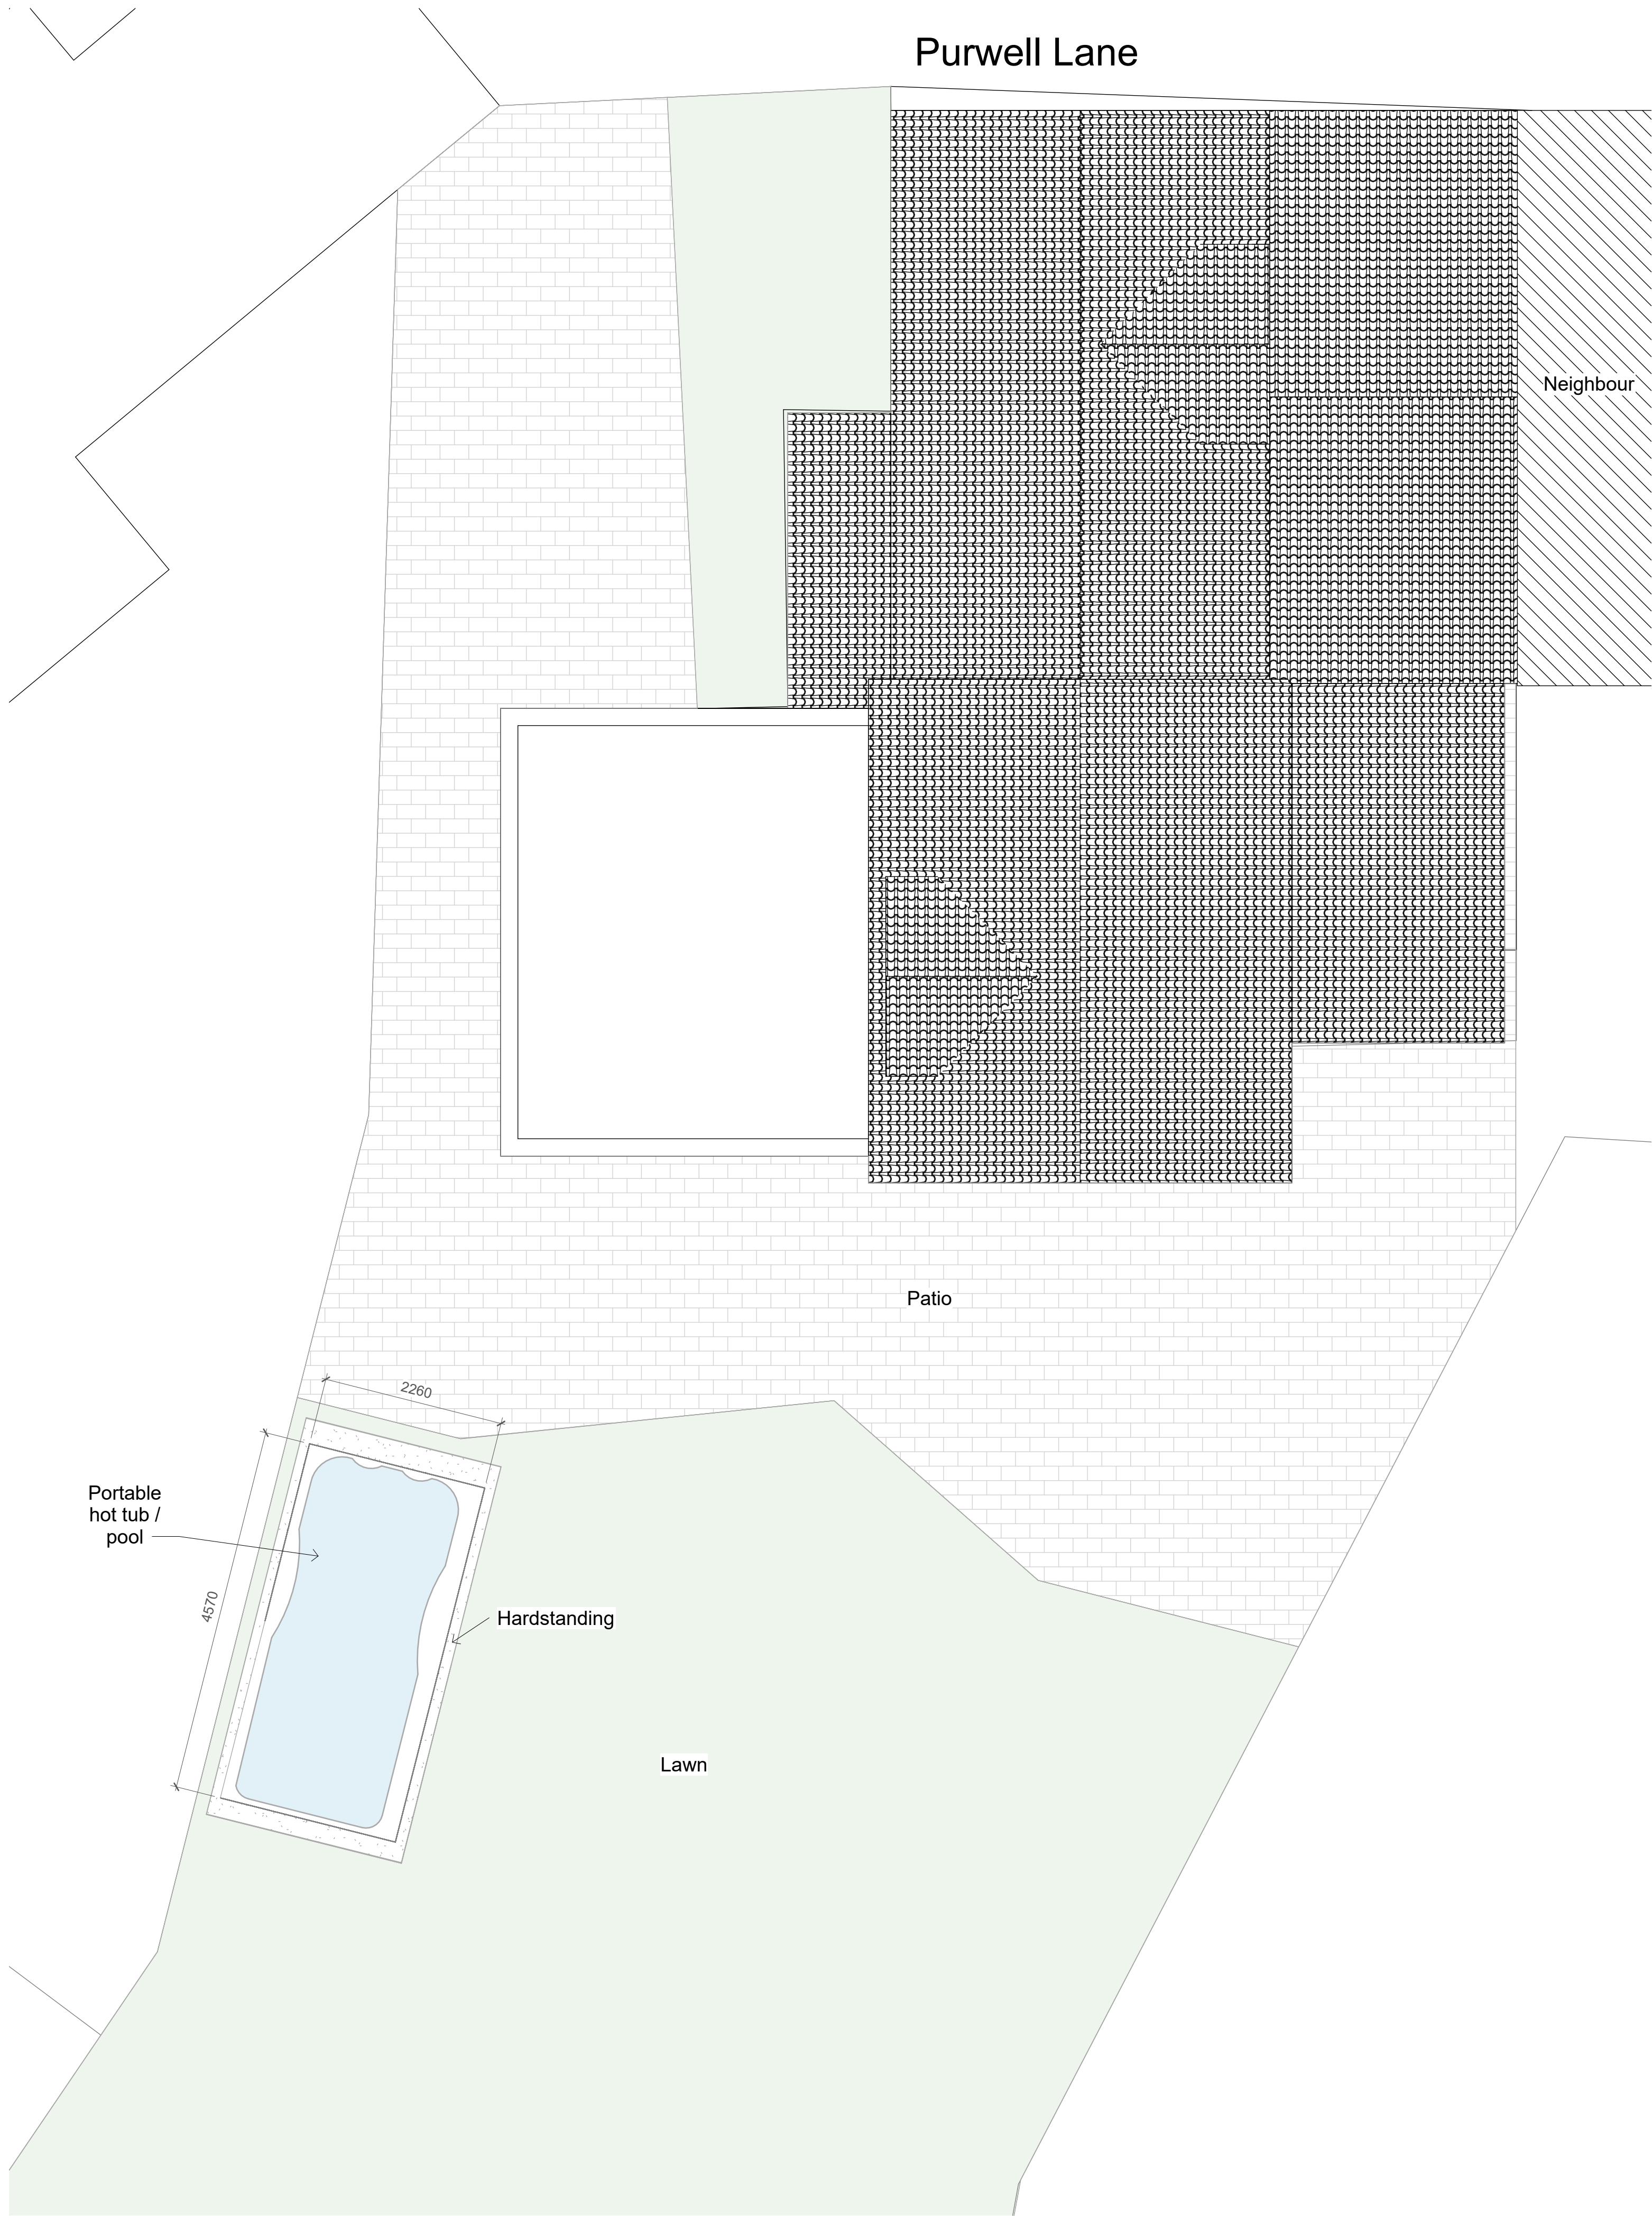

3 Roof / Site Plan - Proposed
1 : 50

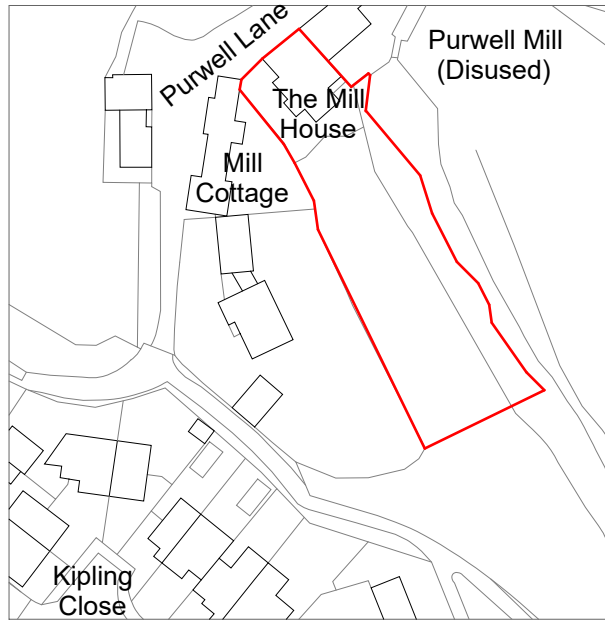

2 Location Plan
1 : 1250

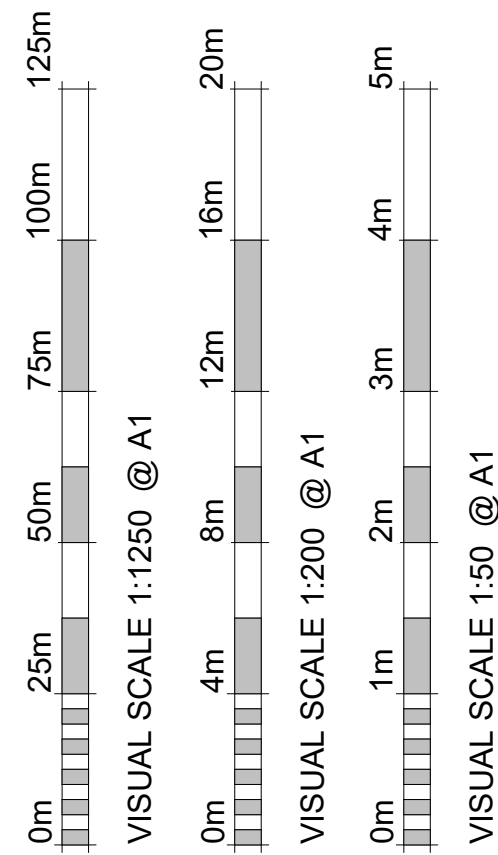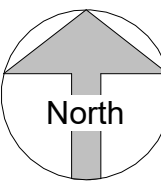

Revision Number	Revision Description	Revision Date	Issued by
Revision			

Planning

Status:

Dimensions, areas and levels where given are only approximate and subject to site survey.
All dimensions are to be checked on site. Figured dimensions only are to be taken from this drawing.
This drawing is to be read in conjunction with all relevant consultants and/or specialists drawings/documents and any discrepancies or variations are to be notified to the Architect before the affected work commences. This drawing is copyright and remains the property of the Architects.



telephone: 01462 453931
email: info@croearchitects.co.uk
web: www.croearchitects.co.uk

Project:
Mill House
Purwell,
Hitchin,
SG4 0NF

Client:
Mr & Mrs Lavin

Drawing name:
As Proposed

Scale: As indicated at A1	Drawing number	Revision
Date: 01 - 26	25030 - 010	
Drawn by: CC		