




richfieldconsulting
design&structures

Richfield Consulting Ltd
Shared Space, The Carling Building
Coopers Yard, Hitchin, SG5 1AR
T: +44 (0)1462 416700
E: info@richfieldconsulting.co.uk
W: www.richfieldconsulting.co.uk

Suitability	Scale 1:1250 at A4	Drawn RR	Client MR & MRS APPERLY
Drawing Status PLANNING	Date AUG '26	Project 56 GAPING LANE, HITCHIN	
Project No 260016	Drawing No RIC-XX-ZZ-DR-A-0060	Title PROPOSED SITE PLAN	Revision P02

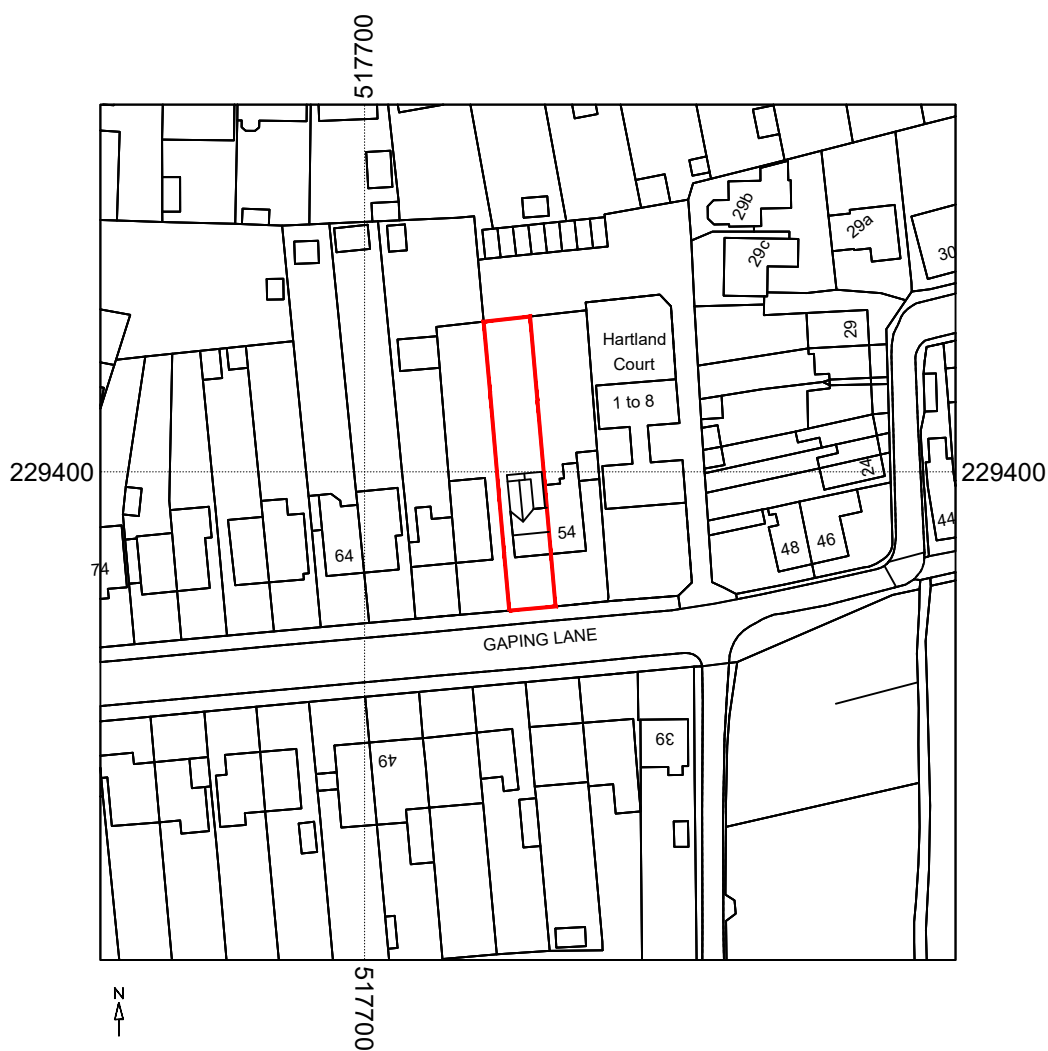

1:1250

