




FLOOR PLANS 1:100

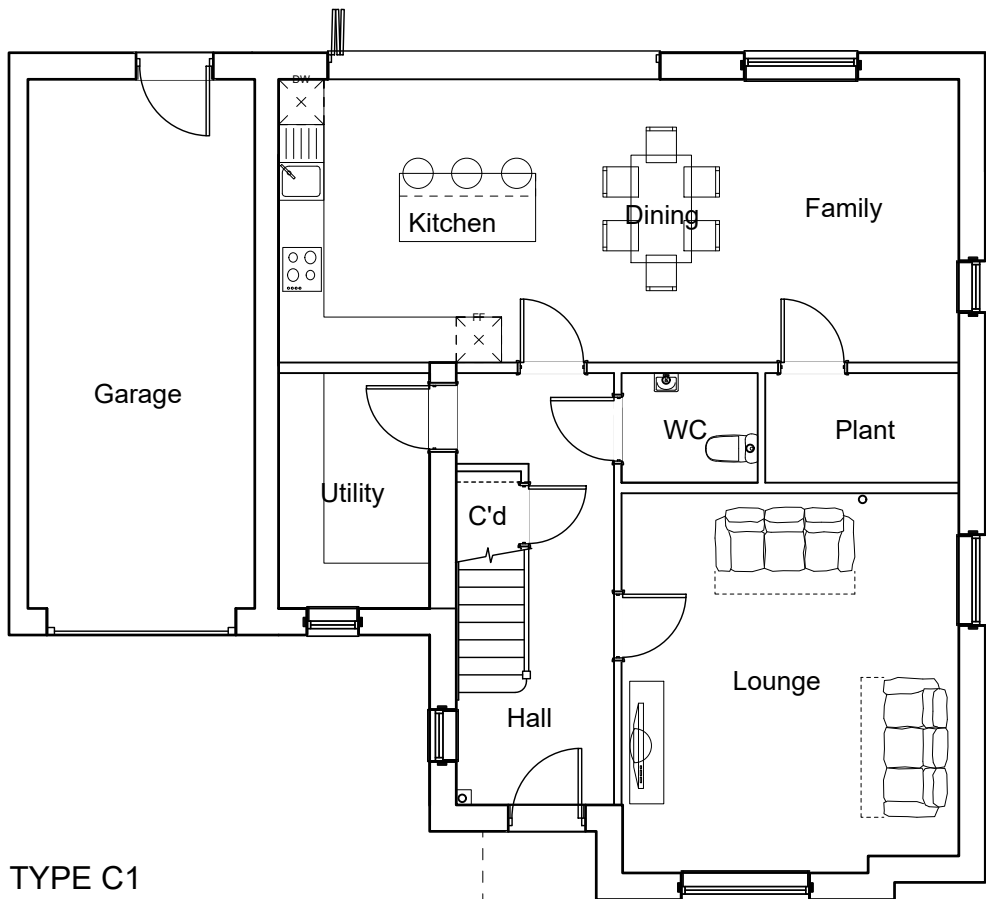


TYPE C1
GROUND FLOOR PLAN
170 Sq.M + 19 Sq.M Garage
PLOT 8

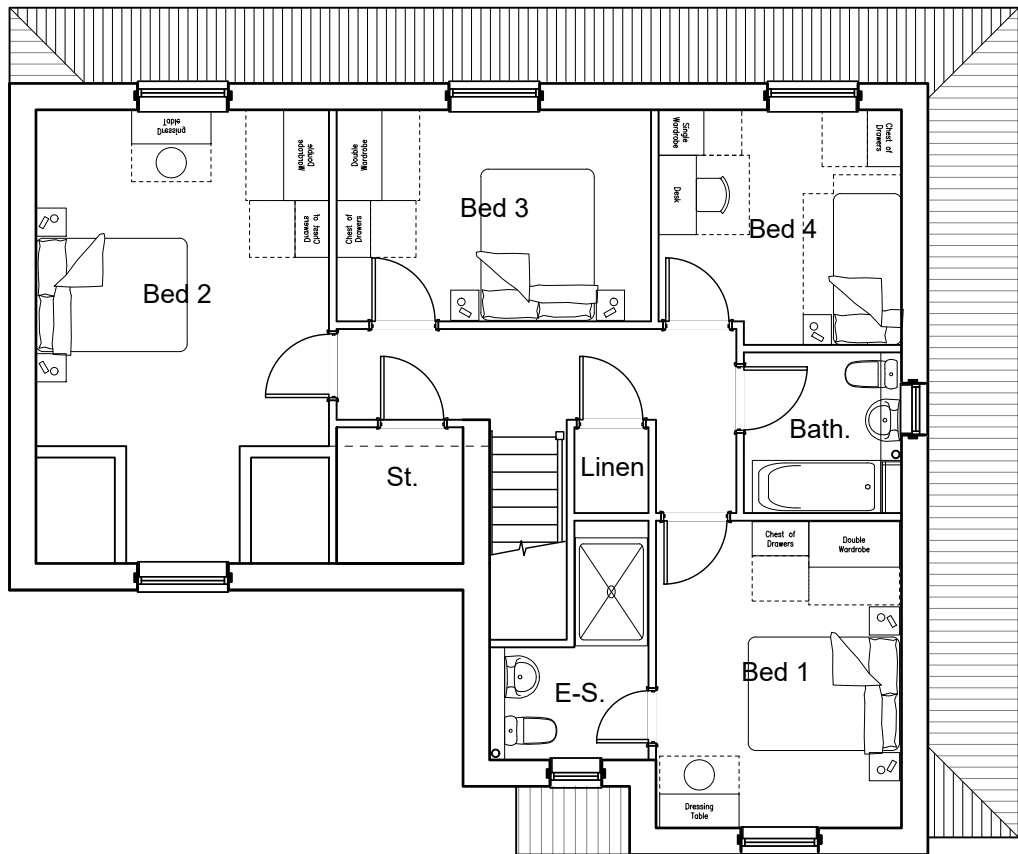

FIRST FLOOR PLAN

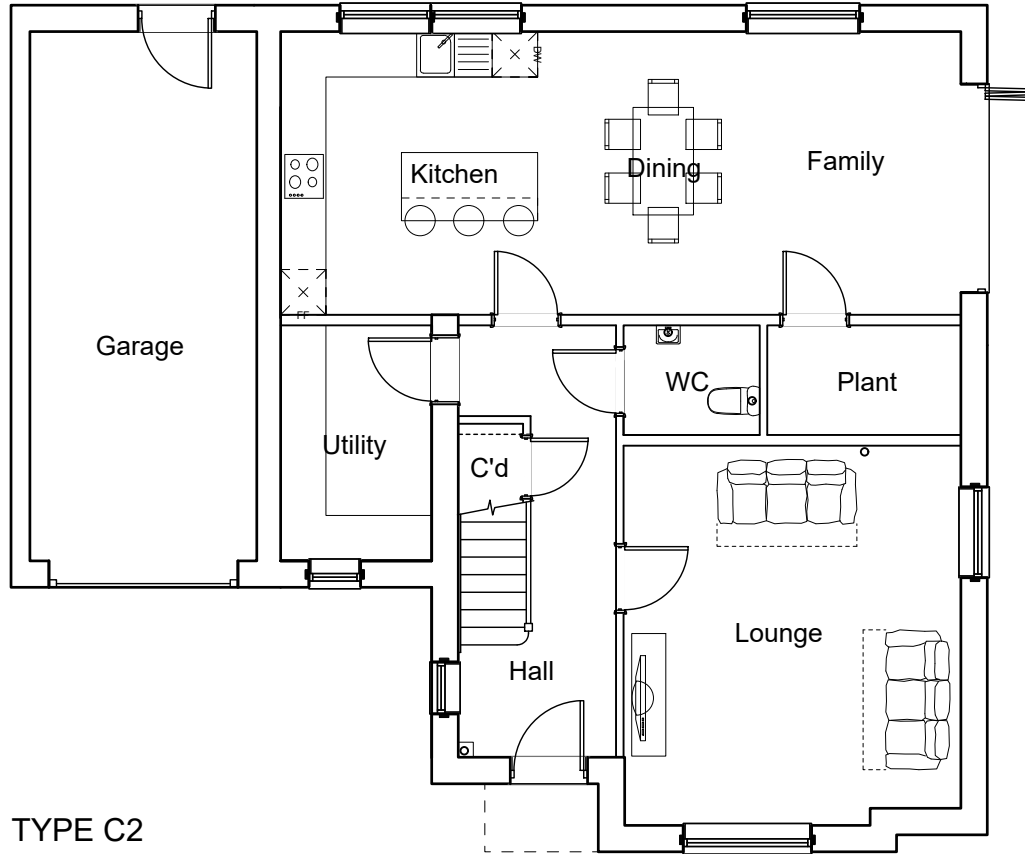

TYPE C2
GROUND FLOOR PLAN
170 Sq.M + 19 Sq.M Garage
PLOT 9

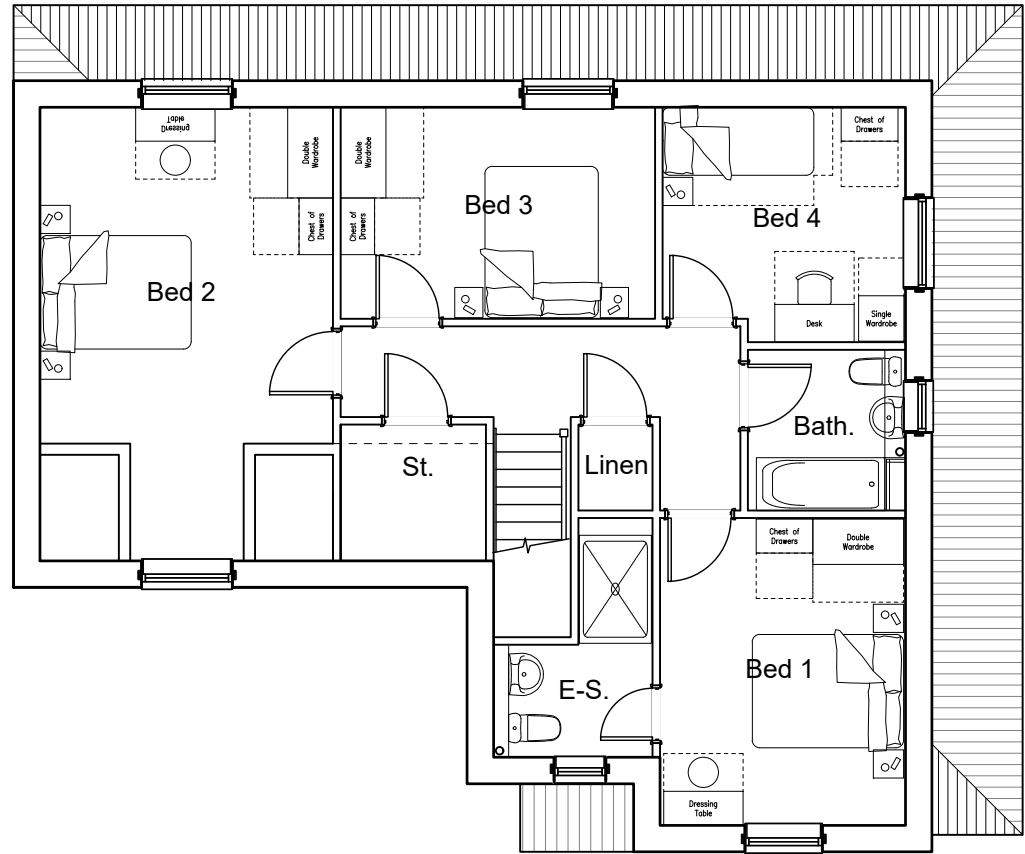


FIRST FLOOR PLAN

ELEVATIONS 1:100



FRONT ELEVATION
TYPE C1
PLOT 8

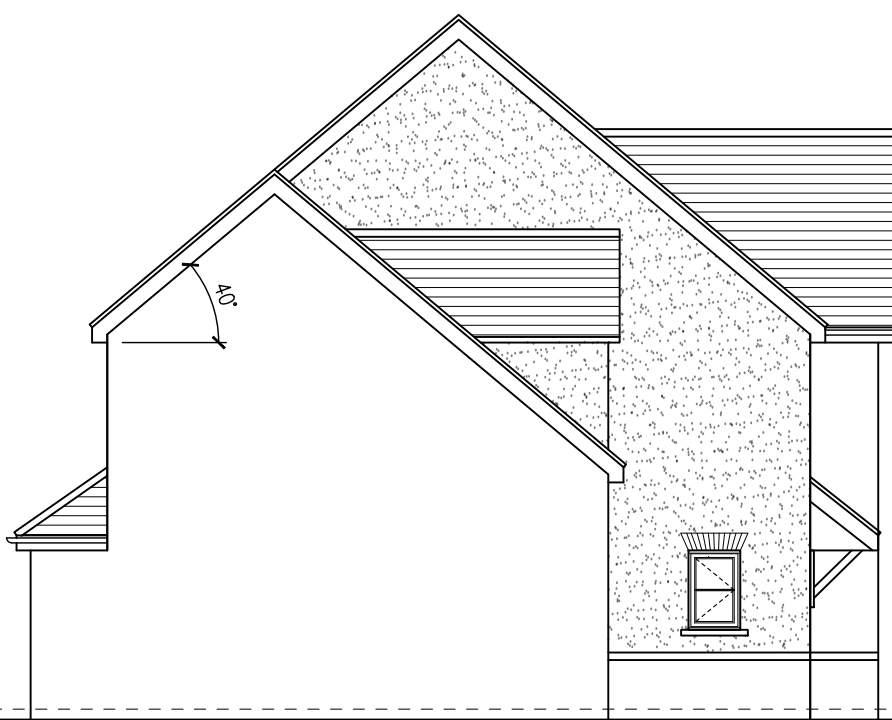

SIDE ELEVATION




REAR ELEVATION



SIDE ELEVATION



FRONT ELEVATION
TYPE C2
PLOT 9

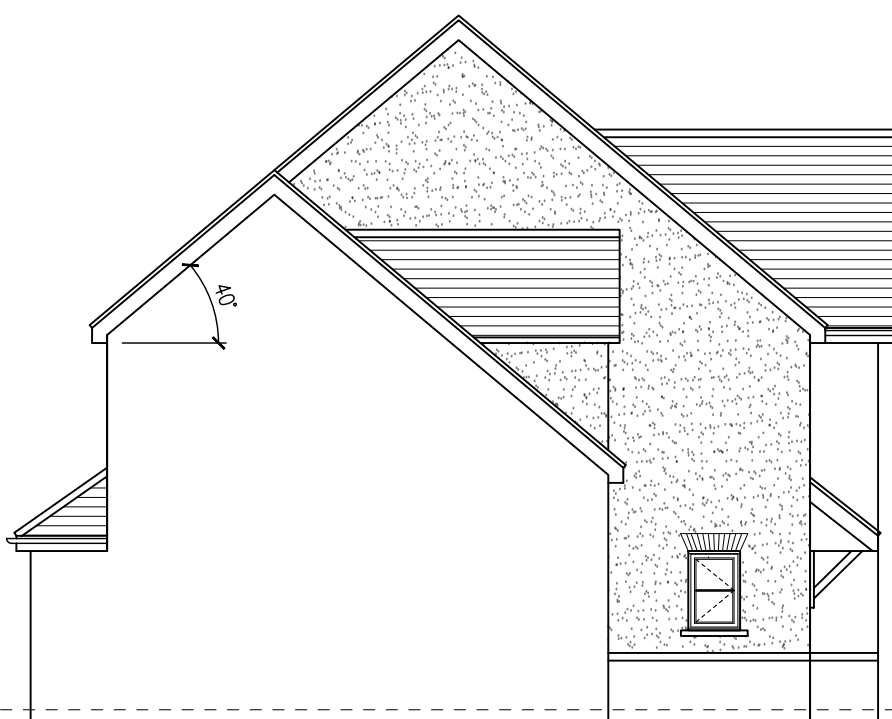

SIDE ELEVATION



REAR ELEVATION




SIDE ELEVATION


P:\2024 Projects\Heath Road, Breachwood Green\Company Filing System\08 BHD Docs, Drawings & PDFs\2 Planning Drawings\Drawing 1.dwg

REVISION	DATE	DRAWN	CHECKED	DESCRIPTION
A	09.08.24	HH	—	CHANGES AS PER CLIENT COMMENTS.
B	07.10.24	HH	—	TYPE D RENAMED TYPE C & MOVED FROM RM-05 TO RM-04.
C	14.10.24	HH	—	CHANGES AS PER CLIENT COMMENTS.
D	25.03.25	AC	—	GARAGE DEPTH INCREASED TO 7M
E	26.03.25	AC	—	HEIGHTS ADDED

REVISION	DATE	DRAWN	CHECKED	DESCRIPTION

NOTES:
ALL DIMENSIONS TO BE CHECKED ON SITE AS WORK COMMENCES AND ANY OMISSIONS OR DISCREPANCIES TO BE REPORTED TO ARCHITECTS @ BHD LTD IMMEDIATELY.
COPYRIGHT – ARCHITECTS @ BHD LTD 2023 ALL RIGHTS RESERVED.
NO PART OF THIS DRAWING MAY BE REPRODUCED, ALTERED, STORED IN A RETRIEVAL SYSTEM OR TRANSMITTED IN ANY FORM OR BY ANY MEANS WITHOUT THE PRIOR WRITTEN PERMISSION OF ARCHITECTS @ BHD LTD.
ARCHITECTS @ BHD LTD HEREBY ASSERTS GENERALLY ALL OF ITS RIGHTS UNDER PART 1 CHAPTER IV OF THE COPYRIGHT DESIGN AND PATENTS ACT 1988.

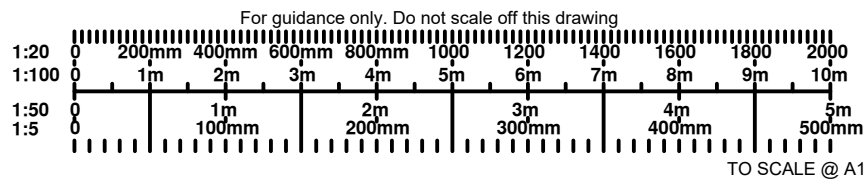

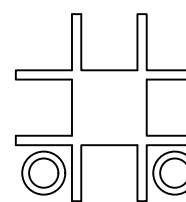 ARCHITECTS @ BHD LTD FIRST FLOOR, 12 CHURCH SQUARE LEIGHTON BUZZARD, BEDS, LU7 1AE Tel: 01522 854770 Email: info@bhd.co.uk Website: www.bhd.co.uk	PROJECT: HEATH ROAD BREACHWOOD GREEN	PROJECT CODE: 2427
	SCALE: 1:100	DRAWING NUMBER: RM-04
	DRAWN DATE: 29.07.24	CHECKED: HH
	REVISION DATE: 26.03.25	CHECKED: AC