



FLOOR PLANS 1:100

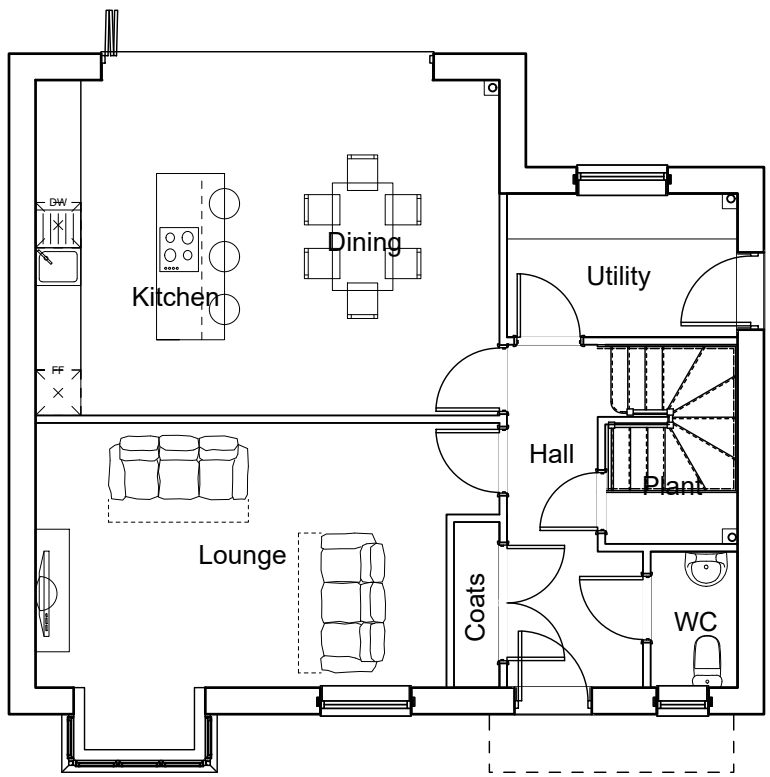


TYPE B
GROUND FLOOR PLAN
140 Sq.M
PLOTS 2 - 4 & 6

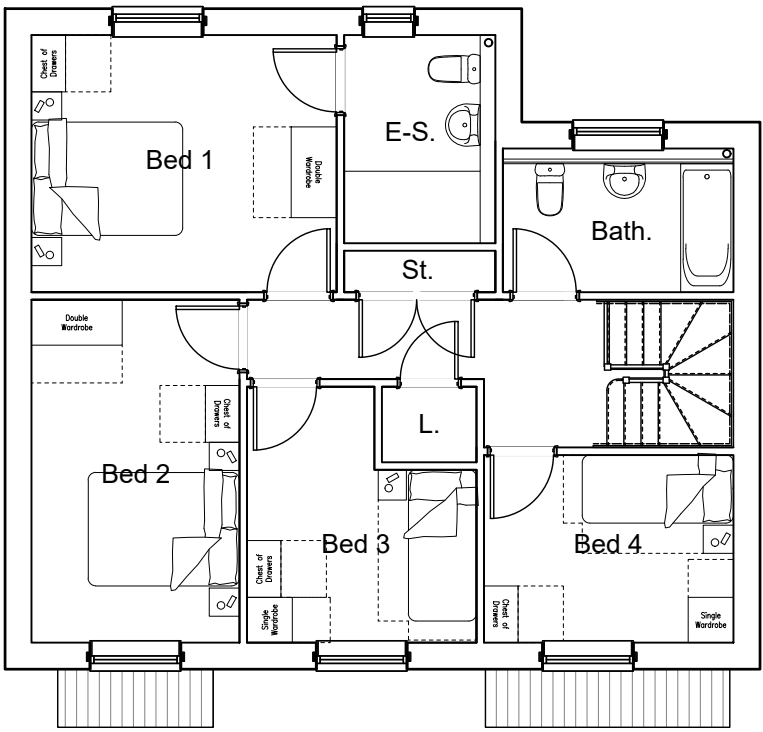


FIRST FLOOR PLAN

ELEVATIONS 1:100

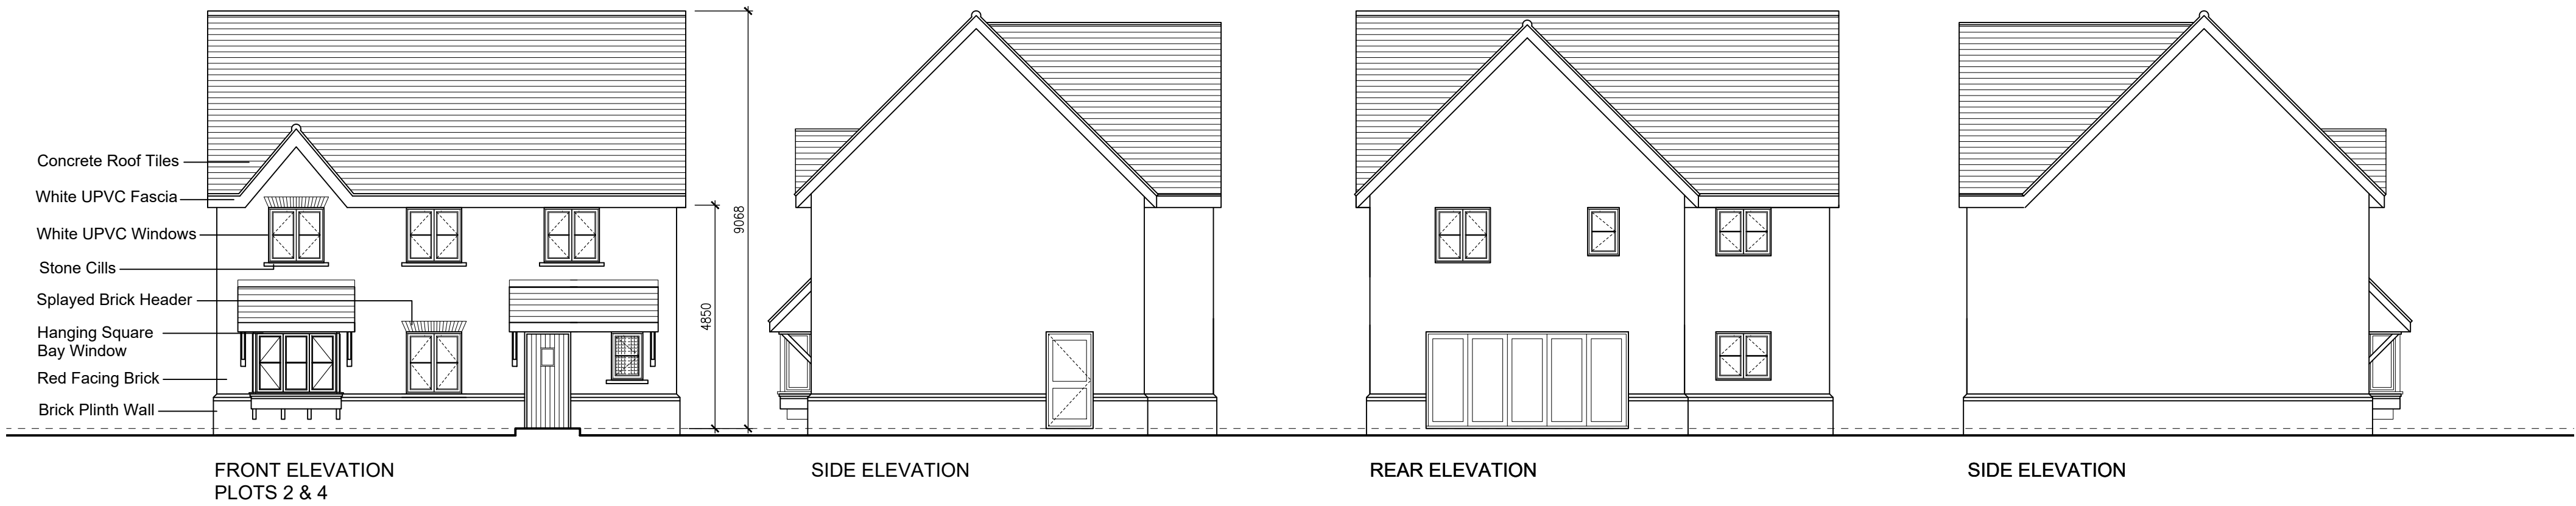

P:\2024 Projects\Heath Road, Breachwood Green\Company Filing System\08 BHD Docs, Drawings & PDFs\2 Planning Drawings\Drawing 1.dwg

REVISION	DATE	DRAWN	CHECKED	DESCRIPTION	REVISION	DATE	DRAWN	CHECKED	DESCRIPTION	NOTES	
A	09.08.24	HH	—	CHANGES TO LAYOUT AS PER CLIENT REQUEST.						ALL DIMENSIONS TO BE CHECKED ON SITE AS WORK COMMENCES AND ANY OMISSIONS OR DISCREPANCIES TO BE REPORTED TO ARCHITECTS @ BHD LTD IMMEDIATELY. COPYRIGHT — ARCHITECTS @ BHD LTD 2023 ALL RIGHTS RESERVED. NO PART OF THIS DRAWING MAY BE REPRODUCED, ALTERED, STORED IN A RETRIEVAL SYSTEM OR TRANSMITTED IN ANY FORM OR BY ANY MEANS WITHOUT THE PRIOR WRITTEN PERMISSION OF ARCHITECTS @ BHD LTD. ARCHITECTS @ BHD LTD HEREBY ASSERTS GENERALLY ALL OF ITS RIGHTS UNDER PART 1 CHAPTER IV OF THE COPYRIGHT DESIGN AND PATENTS ACT 1988.	
B	07.10.24	HH	—	CHANGES TO FRONT ELEVATION AS PER CLIENT REQUEST.							
C	14.10.24	HH	—	CHANGES AS PER CLIENT COMMENTS.							
D	26.03.25	AC	—	HEIGHTS ADDED							
										For guidance only. Do not scale off this drawing	
										1:200 0 200mm 400mm 600mm 800mm 1000 1200 1400 1600 1800 2000 1:100 0 1m 2m 3m 4m 5m 6m 7m 8m 9m 10m 1:50 0 100mm 200mm 300mm 400mm 500mm 1:5 TO SCALE @ A1	

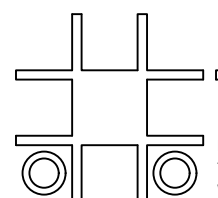bhd ARCHITECTS @ BHD LTD FIRST FLOOR, 12 CHURCH SQUARE LEIGHTON BUZZARD, BEDS, LU7 1AE Tel: 01525 354770 Email: info@bhd.co.uk Website: www.bhd.co.uk	PROJECT HEATH ROAD BREACHWOOD GREEN	
	SCALE 1:100	PROJECT CODE 2427
	DRAWN DATE 29.07.24	DRAWN HH
	CHECKED —	DRAWING NUMBER RM-03
DRAWING STATUS RESERVED MATTERS		REVISION DATE 26.03.25
		DRAWN AC
		CHECKED —
		REVISION D
		PAPER SIZE A1