



FLOOR PLANS 1:100

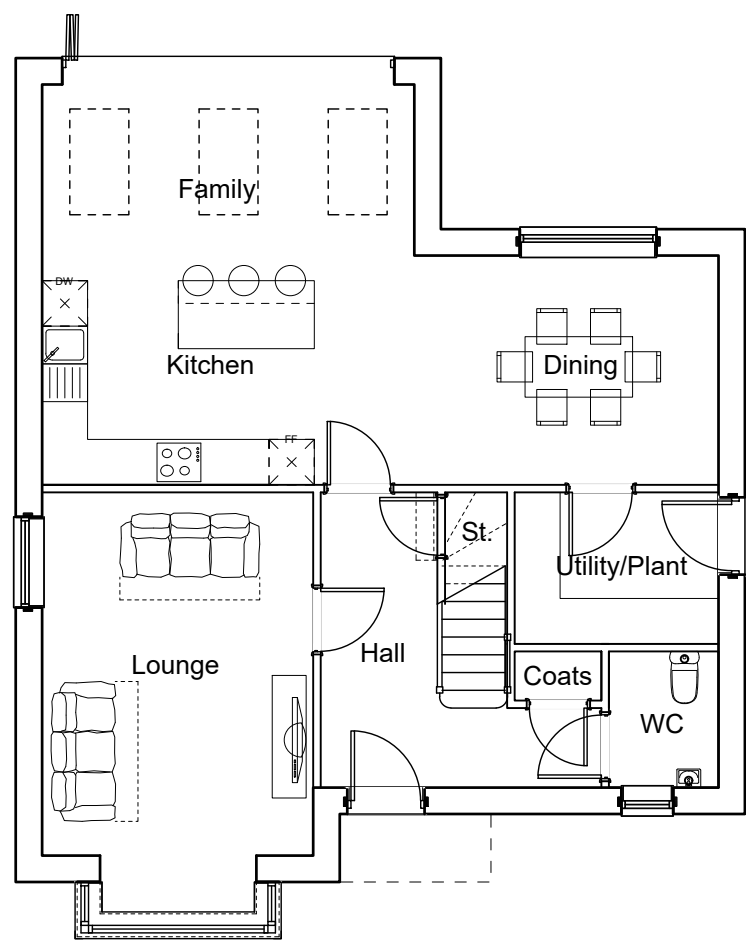


TYPE A
GROUND FLOOR PLAN
145 Sq.M
PLOTS 1, 5, 7 & 10

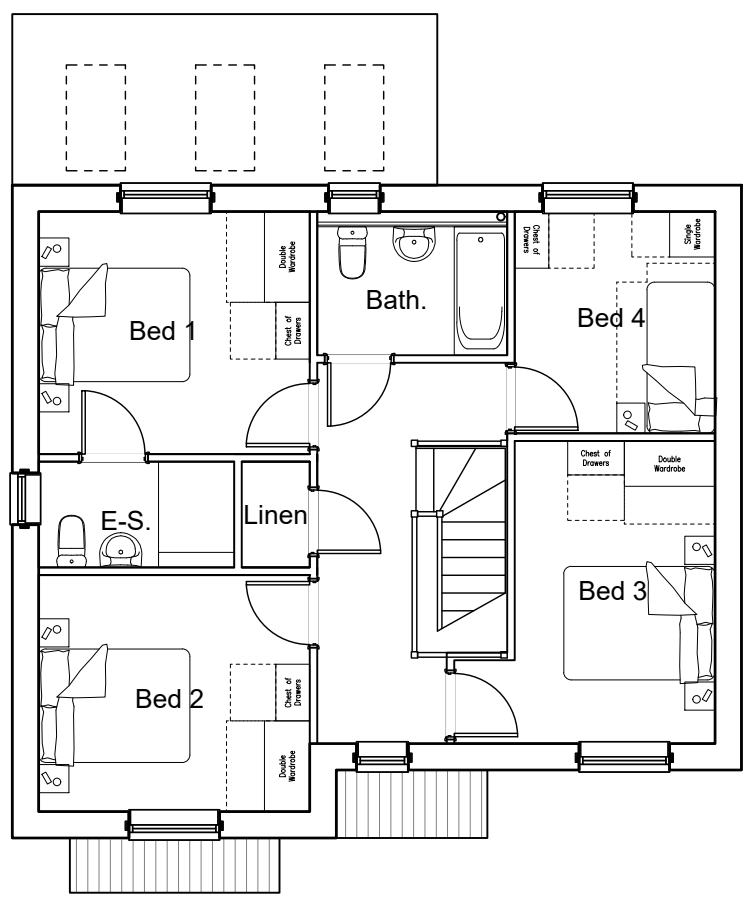

FIRST FLOOR PLAN

ELEVATIONS 1:100

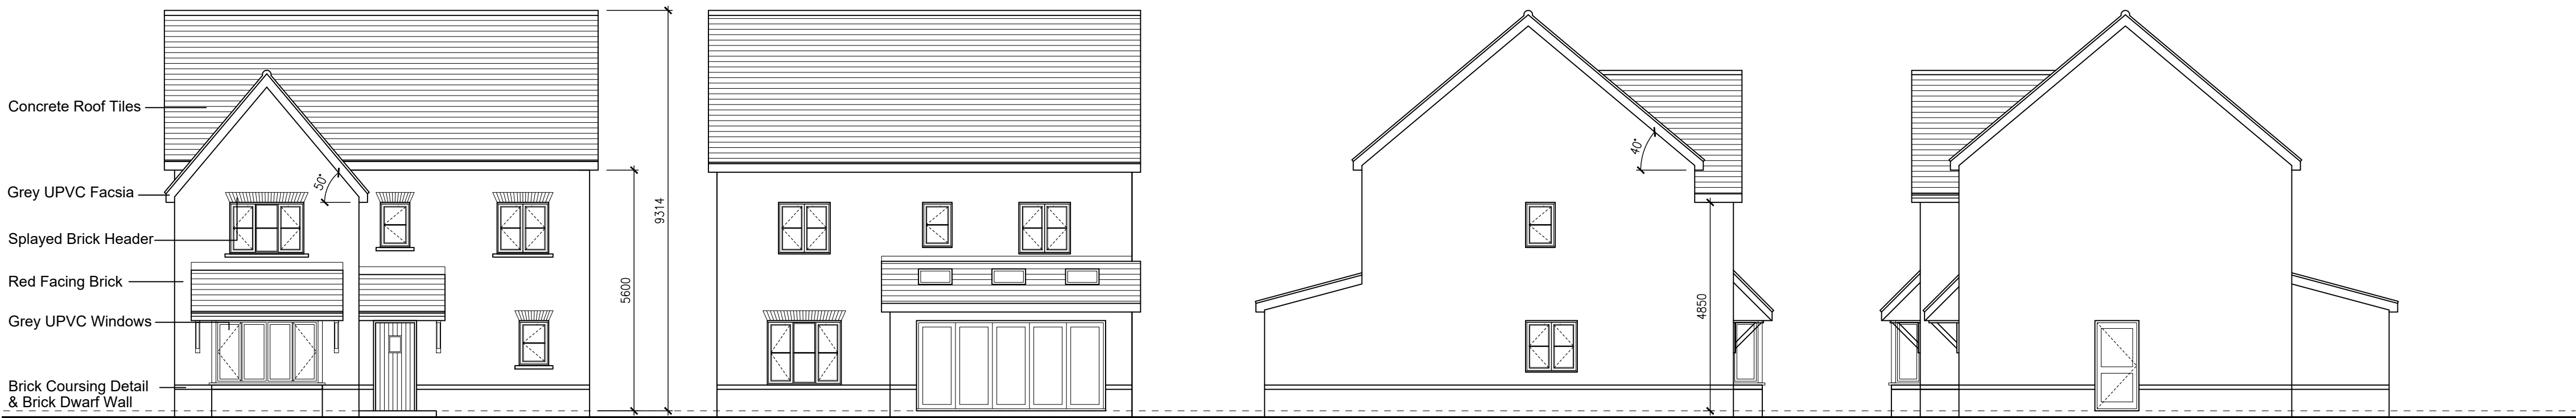

FRONT ELEVATION
PLOTS 1, 5, 7 & 10

SIDE ELEVATION

REAR ELEVATION

SIDE ELEVATION

P:\2024 Projects\Heath Road, Breachwood Green\Company Filing System\08 BHD Docs, Drawings & PDFs\2 Planning Drawings\Drawing1.dwg

REVISION	DATE	DRAWN	CHECKED	DESCRIPTION	REVISION	DATE	DRAWN	CHECKED	DESCRIPTION
A	09.08.24	HH	--	CHANGES TO LAYOUT AS PER CLIENT REQUEST.					
B	07.10.24	HH	--	CHANGES TO ELEVATIONS AS PER CLIENT REQUEST.					
C	26.03.25	AC	--	HEIGHTS ADDED					

NOTES:
ALL DIMENSIONS TO BE CHECKED ON SITE AS WORK COMMENCES AND ANY OMISSIONS OR DISCREPANCIES TO BE REPORTED TO ARCHITECTS @ BHD LTD IMMEDIATELY.
COPYRIGHT – ARCHITECTS @ BHD LTD 2023 ALL RIGHTS RESERVED.
NO PART OF THIS DRAWING MAY BE REPRODUCED, ALTERED, STORED IN A RETRIEVAL SYSTEM OR TRANSMITTED IN ANY FORM OR BY ANY MEANS WITHOUT THE PRIOR WRITTEN PERMISSION OF ARCHITECTS @ BHD LTD.
ARCHITECTS @ BHD LTD HEREBY ASSERTS GENERALLY ALL OF ITS RIGHTS UNDER PART 1 CHAPTER IV OF THE COPYRIGHT DESIGN AND PATENTS ACT 1988.

For guidance only. Do not scale off this drawing
1:20 0 200mm 400mm 600mm 800mm 1000 1200 1400 1600 1800 2000
1:100 0 1m 2m 3m 4m 5m 6m 7m 8m 9m 10m
1:50 0 100mm 200mm 300mm 400mm 500mm
1:5 TO SCALE @ A1

 ARCHITECTS @ BHD LTD FIRST FLOOR, 12 CHURCH SQUARE LEIGHTON BUZZARD, BEDS, LU7 1AE Tel: 01525 354770 Email: info@bhd.co.uk Website: www.bhd.co.uk	PROJECT: HEATH ROAD BREACHWOOD GREEN	
	SCALE: 1:100	PROJECT CODE: 2427
	DRAWN DATE: 29.07.24 DRAWN: HH CHECKED: --	DRAWING NUMBER: RM-02
	REVISION DATE: 26.03.25 DRAWN: AC CHECKED: --	REVISION: C PAPER SIZE: A1