



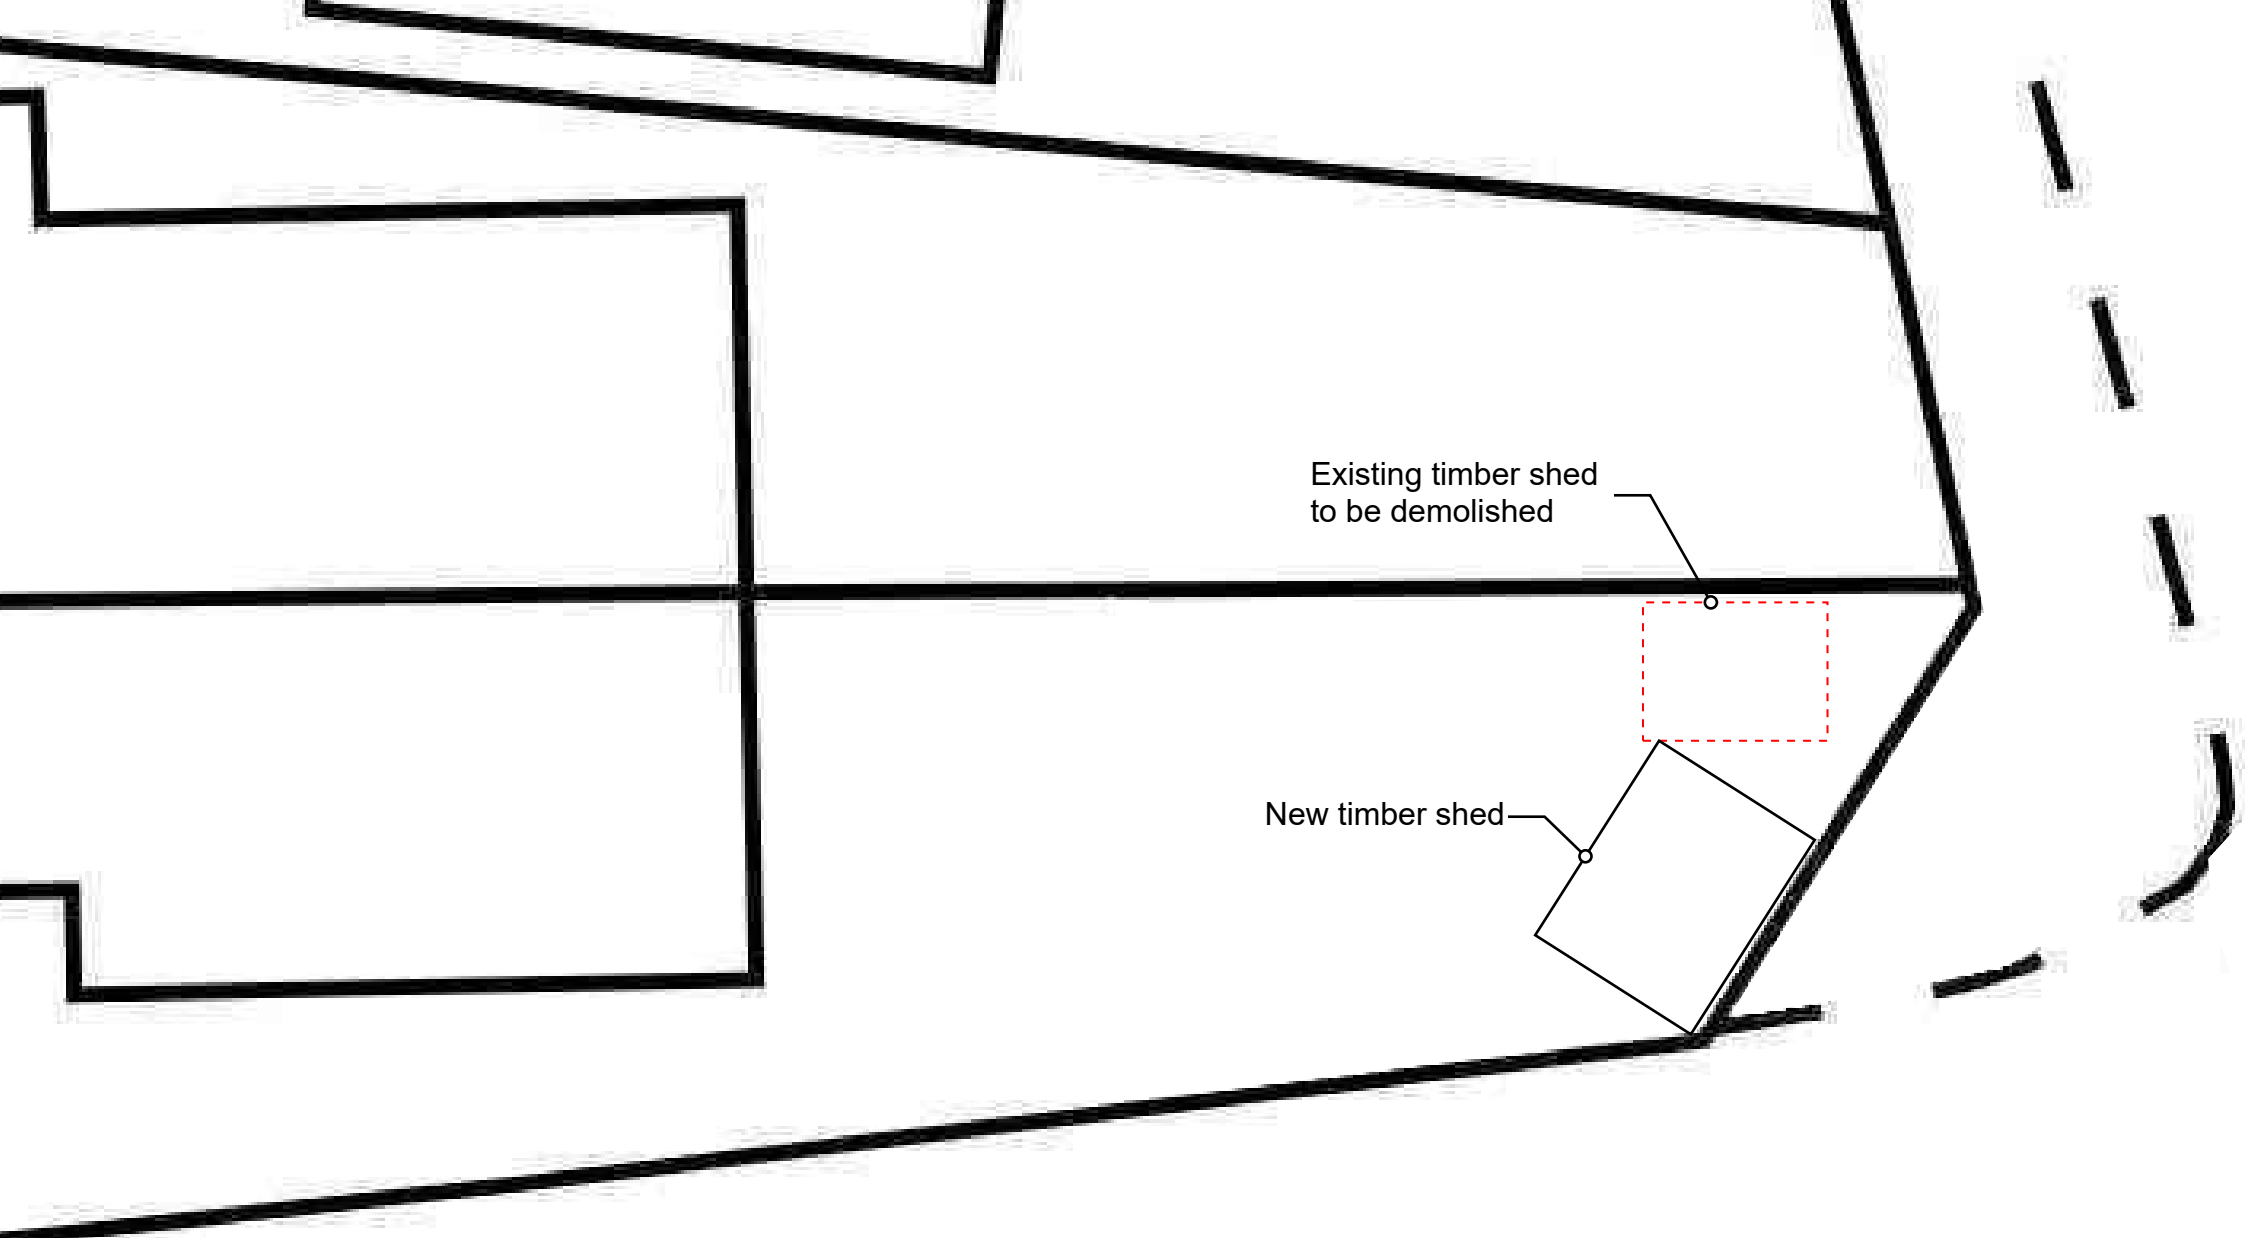

Existing timber shed
to be demolished

New timber shed

 

SCALE 1:100

31A Ickleford Road
Hitchin
SG5 1TR
SITE PLAN
2801_002