



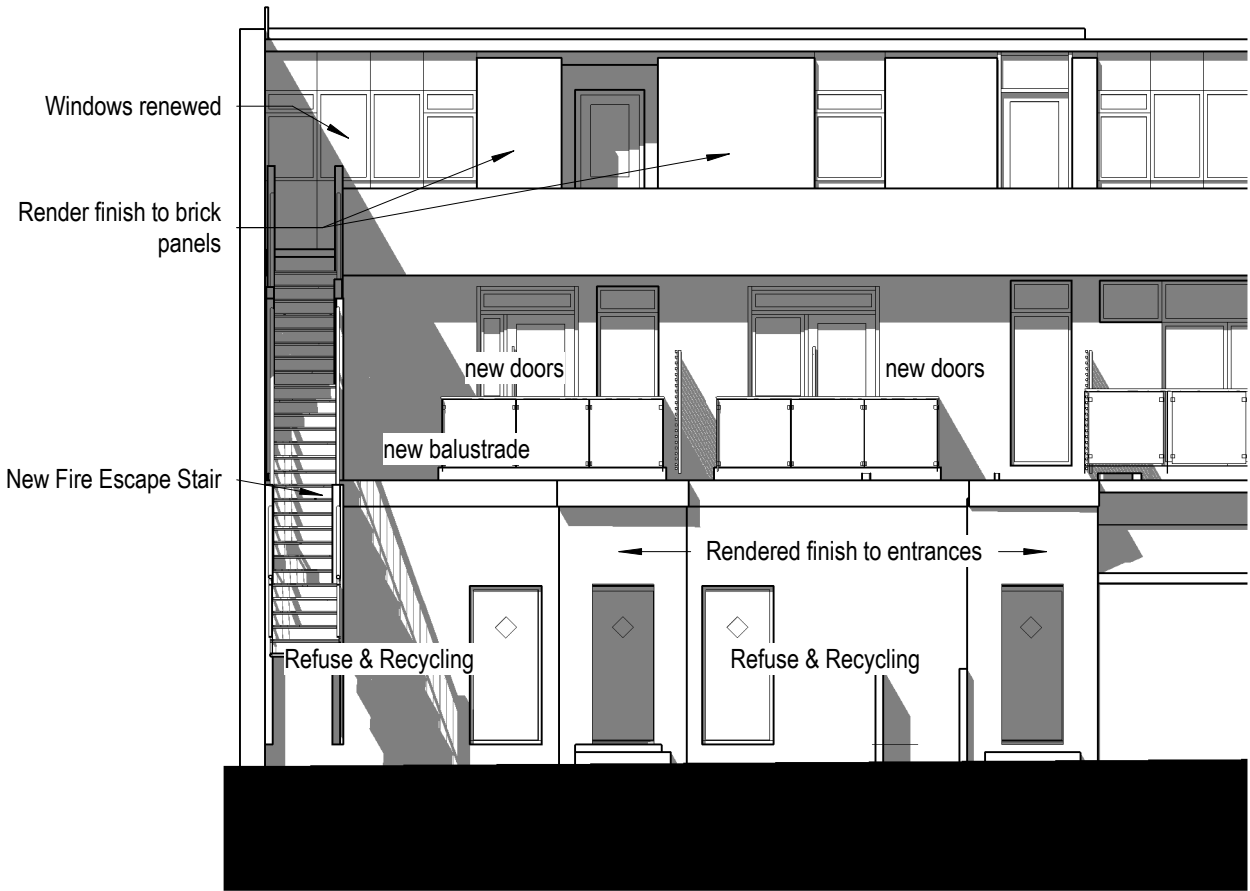


Proposed North Elevation
1 : 100



Proposed South Elevation
1 : 100

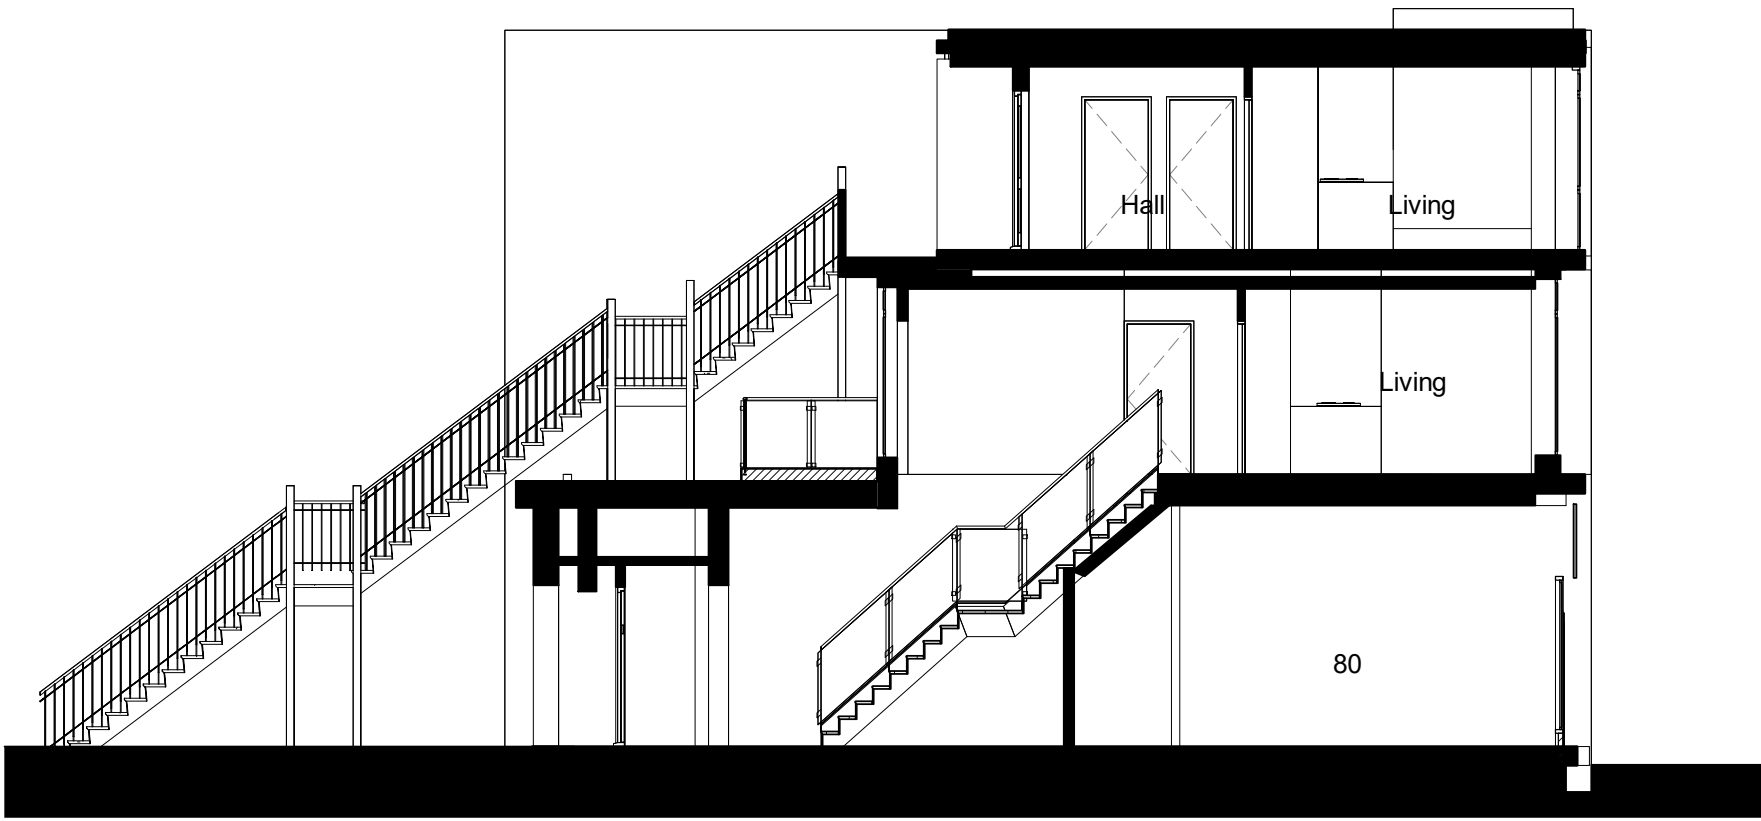

Proposed Section B-B
1 : 100

 

MATERIALS:

Walls. White Render to existing brick panels on north elevation and to entrance porches on south elevation

Windows. White uPVC

CONSTRUCTION

PENTANGLE

DESIGN GROUP

SUITE 1, 21 BANCROFT HITCHIN HERTS SG5 1JW
T:01462 431133 E:pdg@pentangledesign.co.uk

JOB TITLE

Residential Conversion of Upper Floors
79 Hermitage Road, Hitchin

for

DRAWING TITLE

Proposed Elevations

SCALE	DRAWING NUMBER	REVISION
1 : 100		
DATE May '24	04	c
SHT SIZE A3		
JOB NUMBER 3728		

ARCHITECTS AND INTERIOR DESIGNERS

ANY QUERIES REGARDING DIMENSIONS TO BE TAKEN UP WITH PENTANGLE DESIGN GROUP

ALL DIMENSIONS OF EXISTING BUILDINGS TO BE VERIFIED ON SITE.

THIS DRAWING IS THE COPYRIGHT OF PENTANGLE DESIGN GROUP AND SHALL NOT BE IN ANY WAY USED OR REPRODUCED WITHOUT THEIR WRITTEN CONSENT

NOTES