



FRONT ELEVATION



SIDE ELEVATION






SECTION




REAR ELEVATION




SIDE ELEVATION

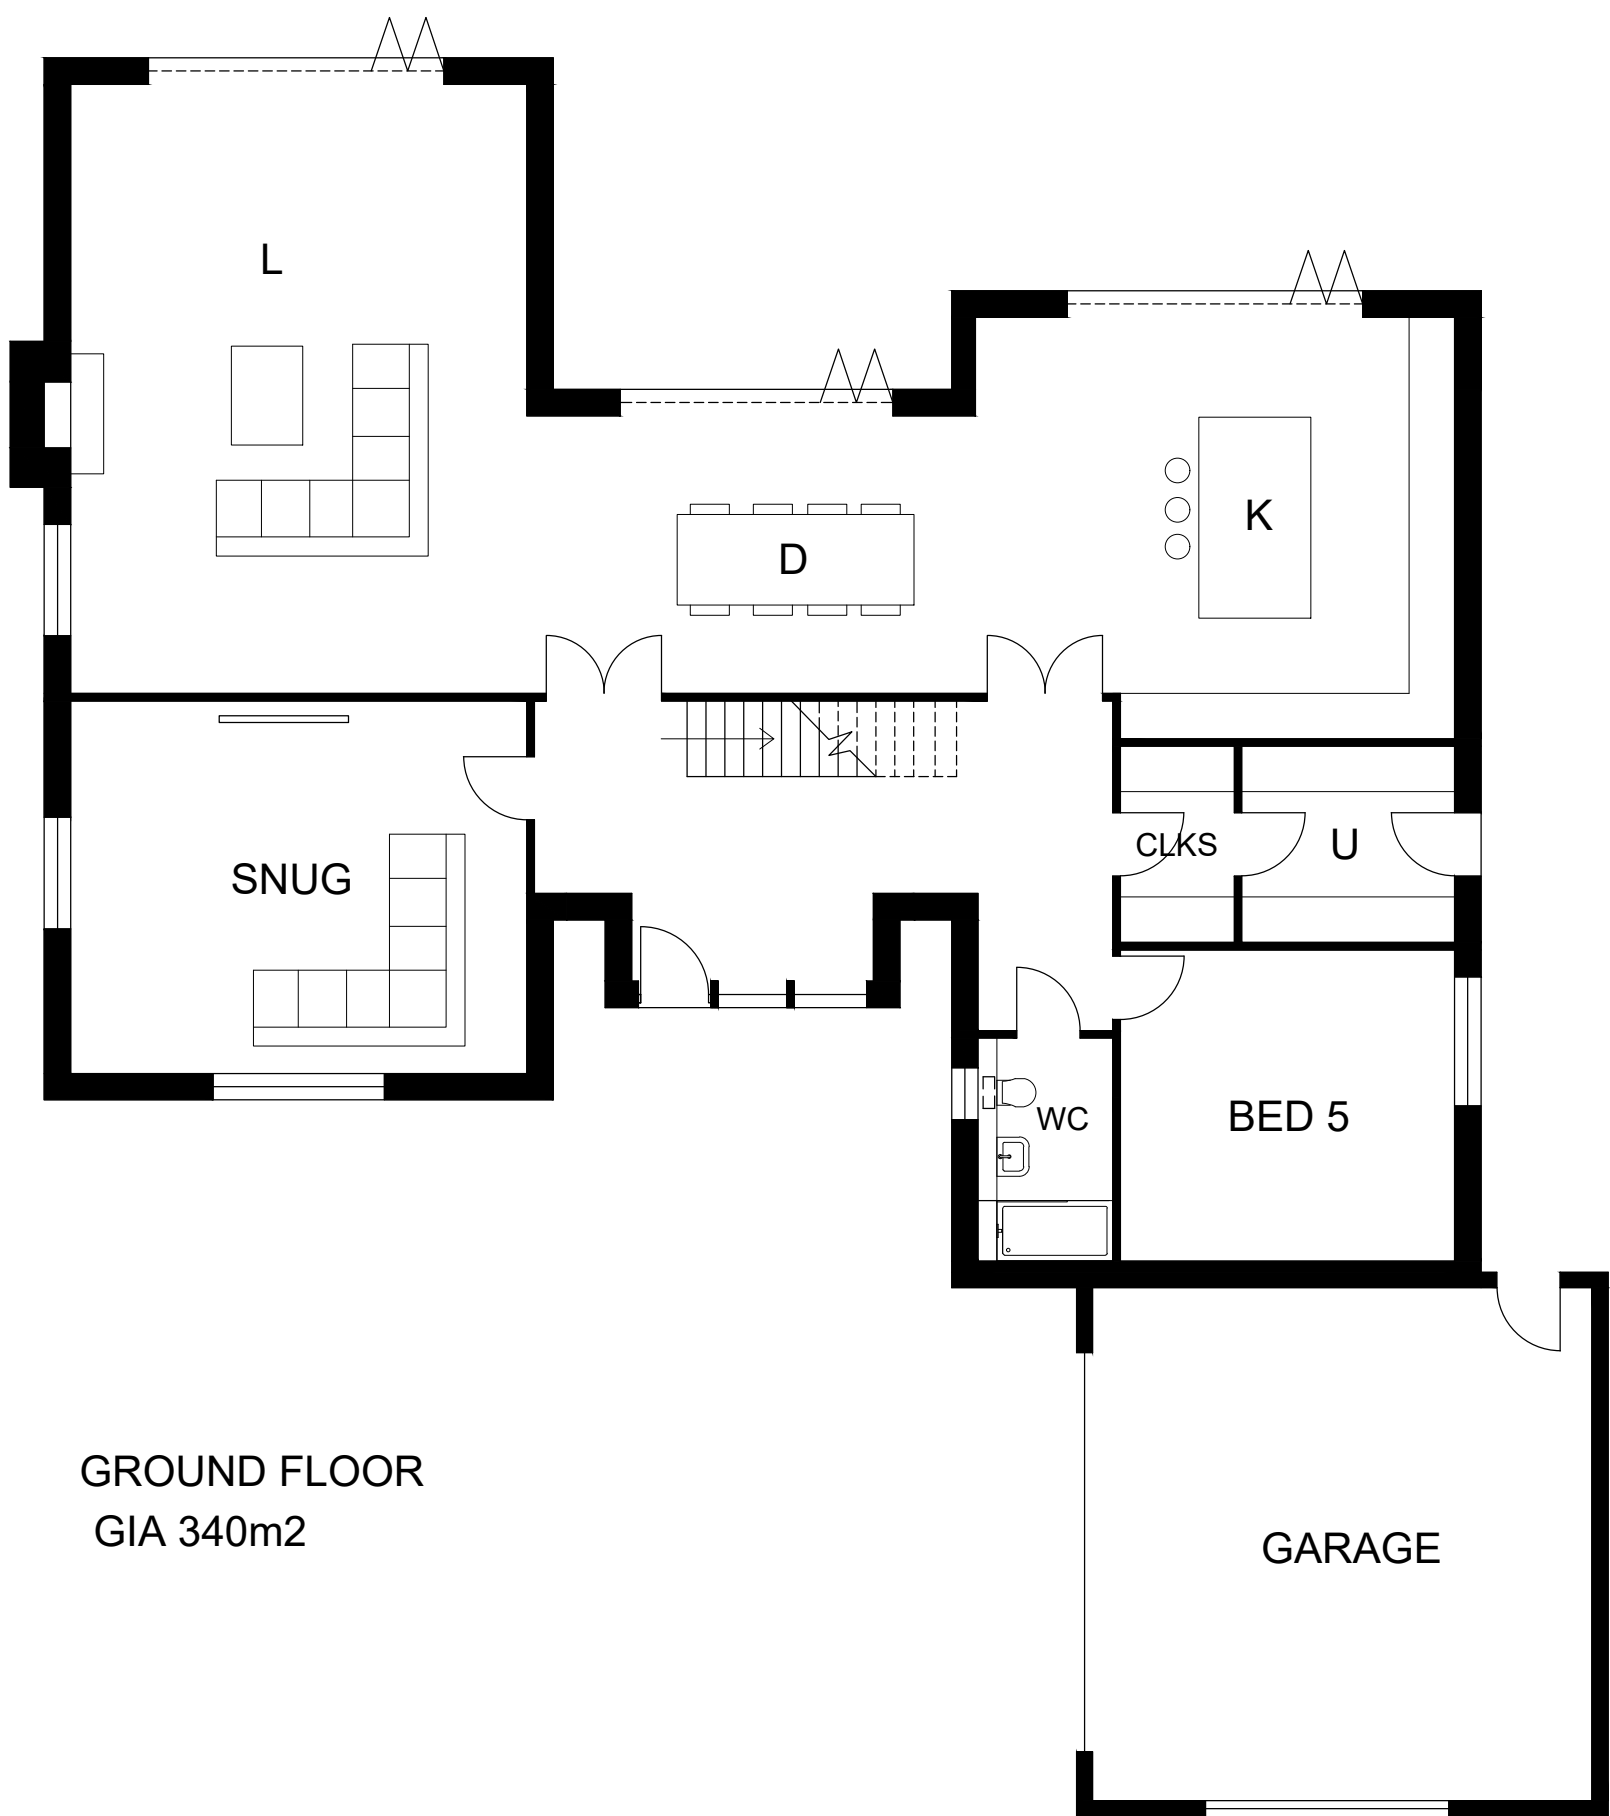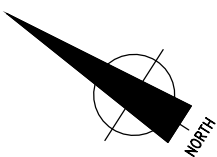 

GROUND FLOOR
GIA 340m2

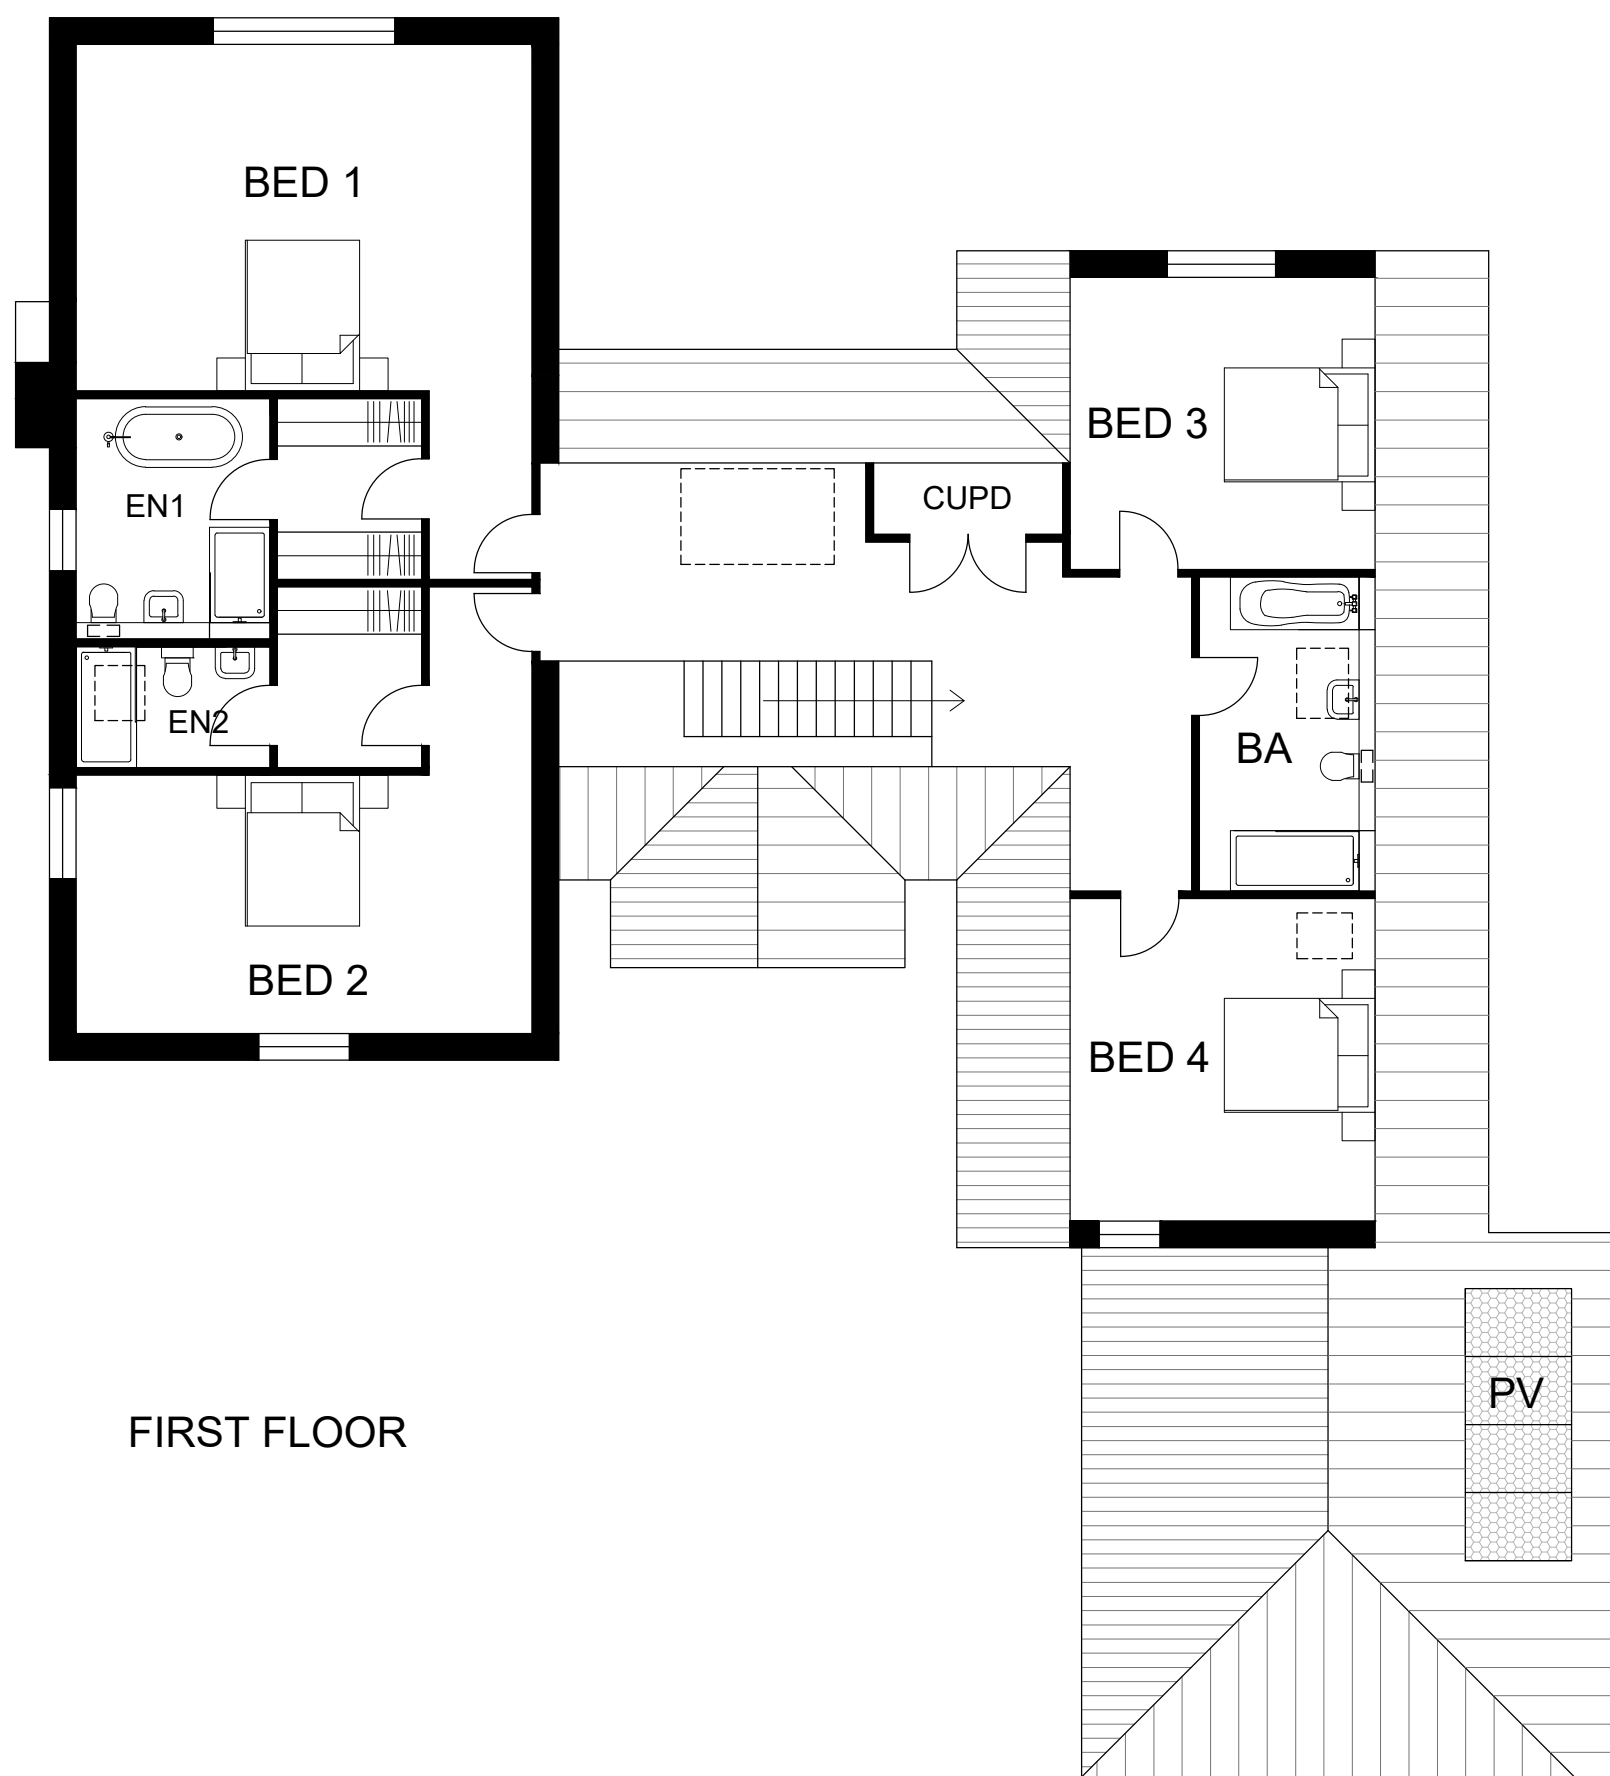

FIRST FLOOR

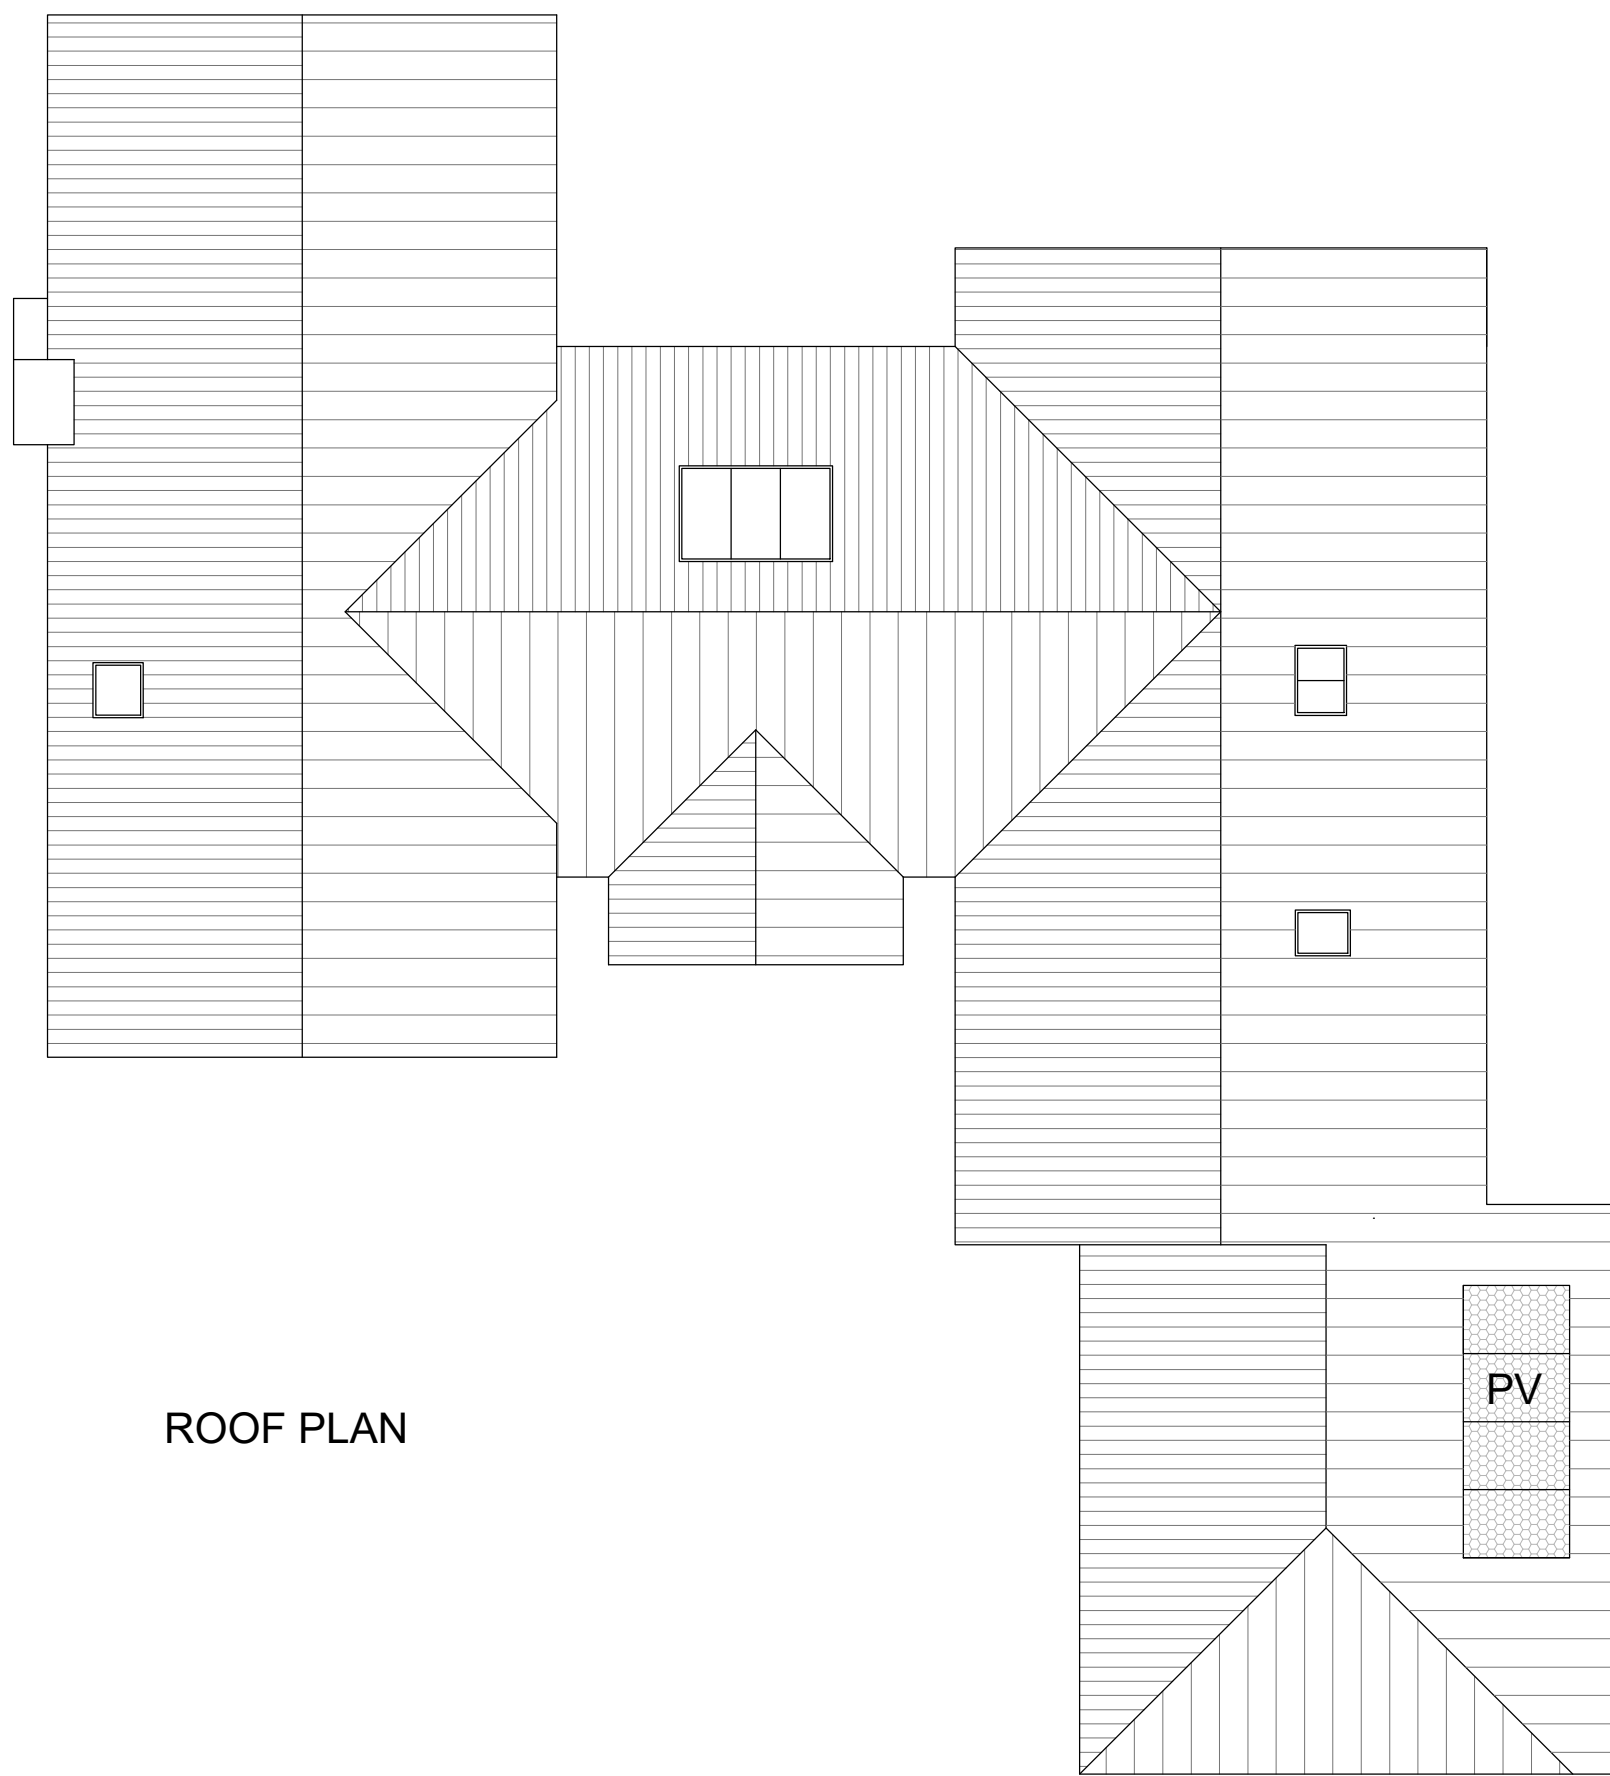

ROOF PLAN

REV B 19.05.2024
Recessed porch replaced with glazed porch
Rear Living Room wing extended my 1m.

REV - DATE - DESCRIPTION

CLIENT
Mr. BILL BREDE

PROJECT
PROPOSED NEW DWELLING
THE STREET, KLSHALL,
ROYSTON, HERTS.

TITLE
PROPOSED
PLANS & ELEVATIONS & SECTION

DRAWING STATUS
PLANNING

DRAWN	NP	CHECKED	
SCALE	1:100 @A1	DATE	AUG. 2024

THE GALLERY
96 KING ST
CAMBRIDGE
CB1 1LN

T: 01223 755596
w: www.nparchitects.co.uk
e: info@nparchitects.co.uk



JOB NO.	DRAWING NUMBER	REV
738	P02	B

DIMENSIONS ARE NOT TO BE SCALED FROM THIS DRAWING.
FIGURED DIMENSIONS ONLY ARE TO BE USED.
THIS DRAWING IS THE COPYRIGHT OF NICHOLAS PHILLIPS
ARCHITECTS LTD. UNAUTHORISED REPRODUCTION IS NOT
PERMITTED.