

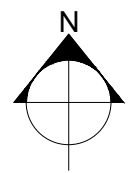


P:\5200 Series\5268 - Royston Swimming Pool\Tech\ACAD\Current\Hitchin\ARB\714_PLN_LAN_5268_712_HSC-P03_TRPP.dwg

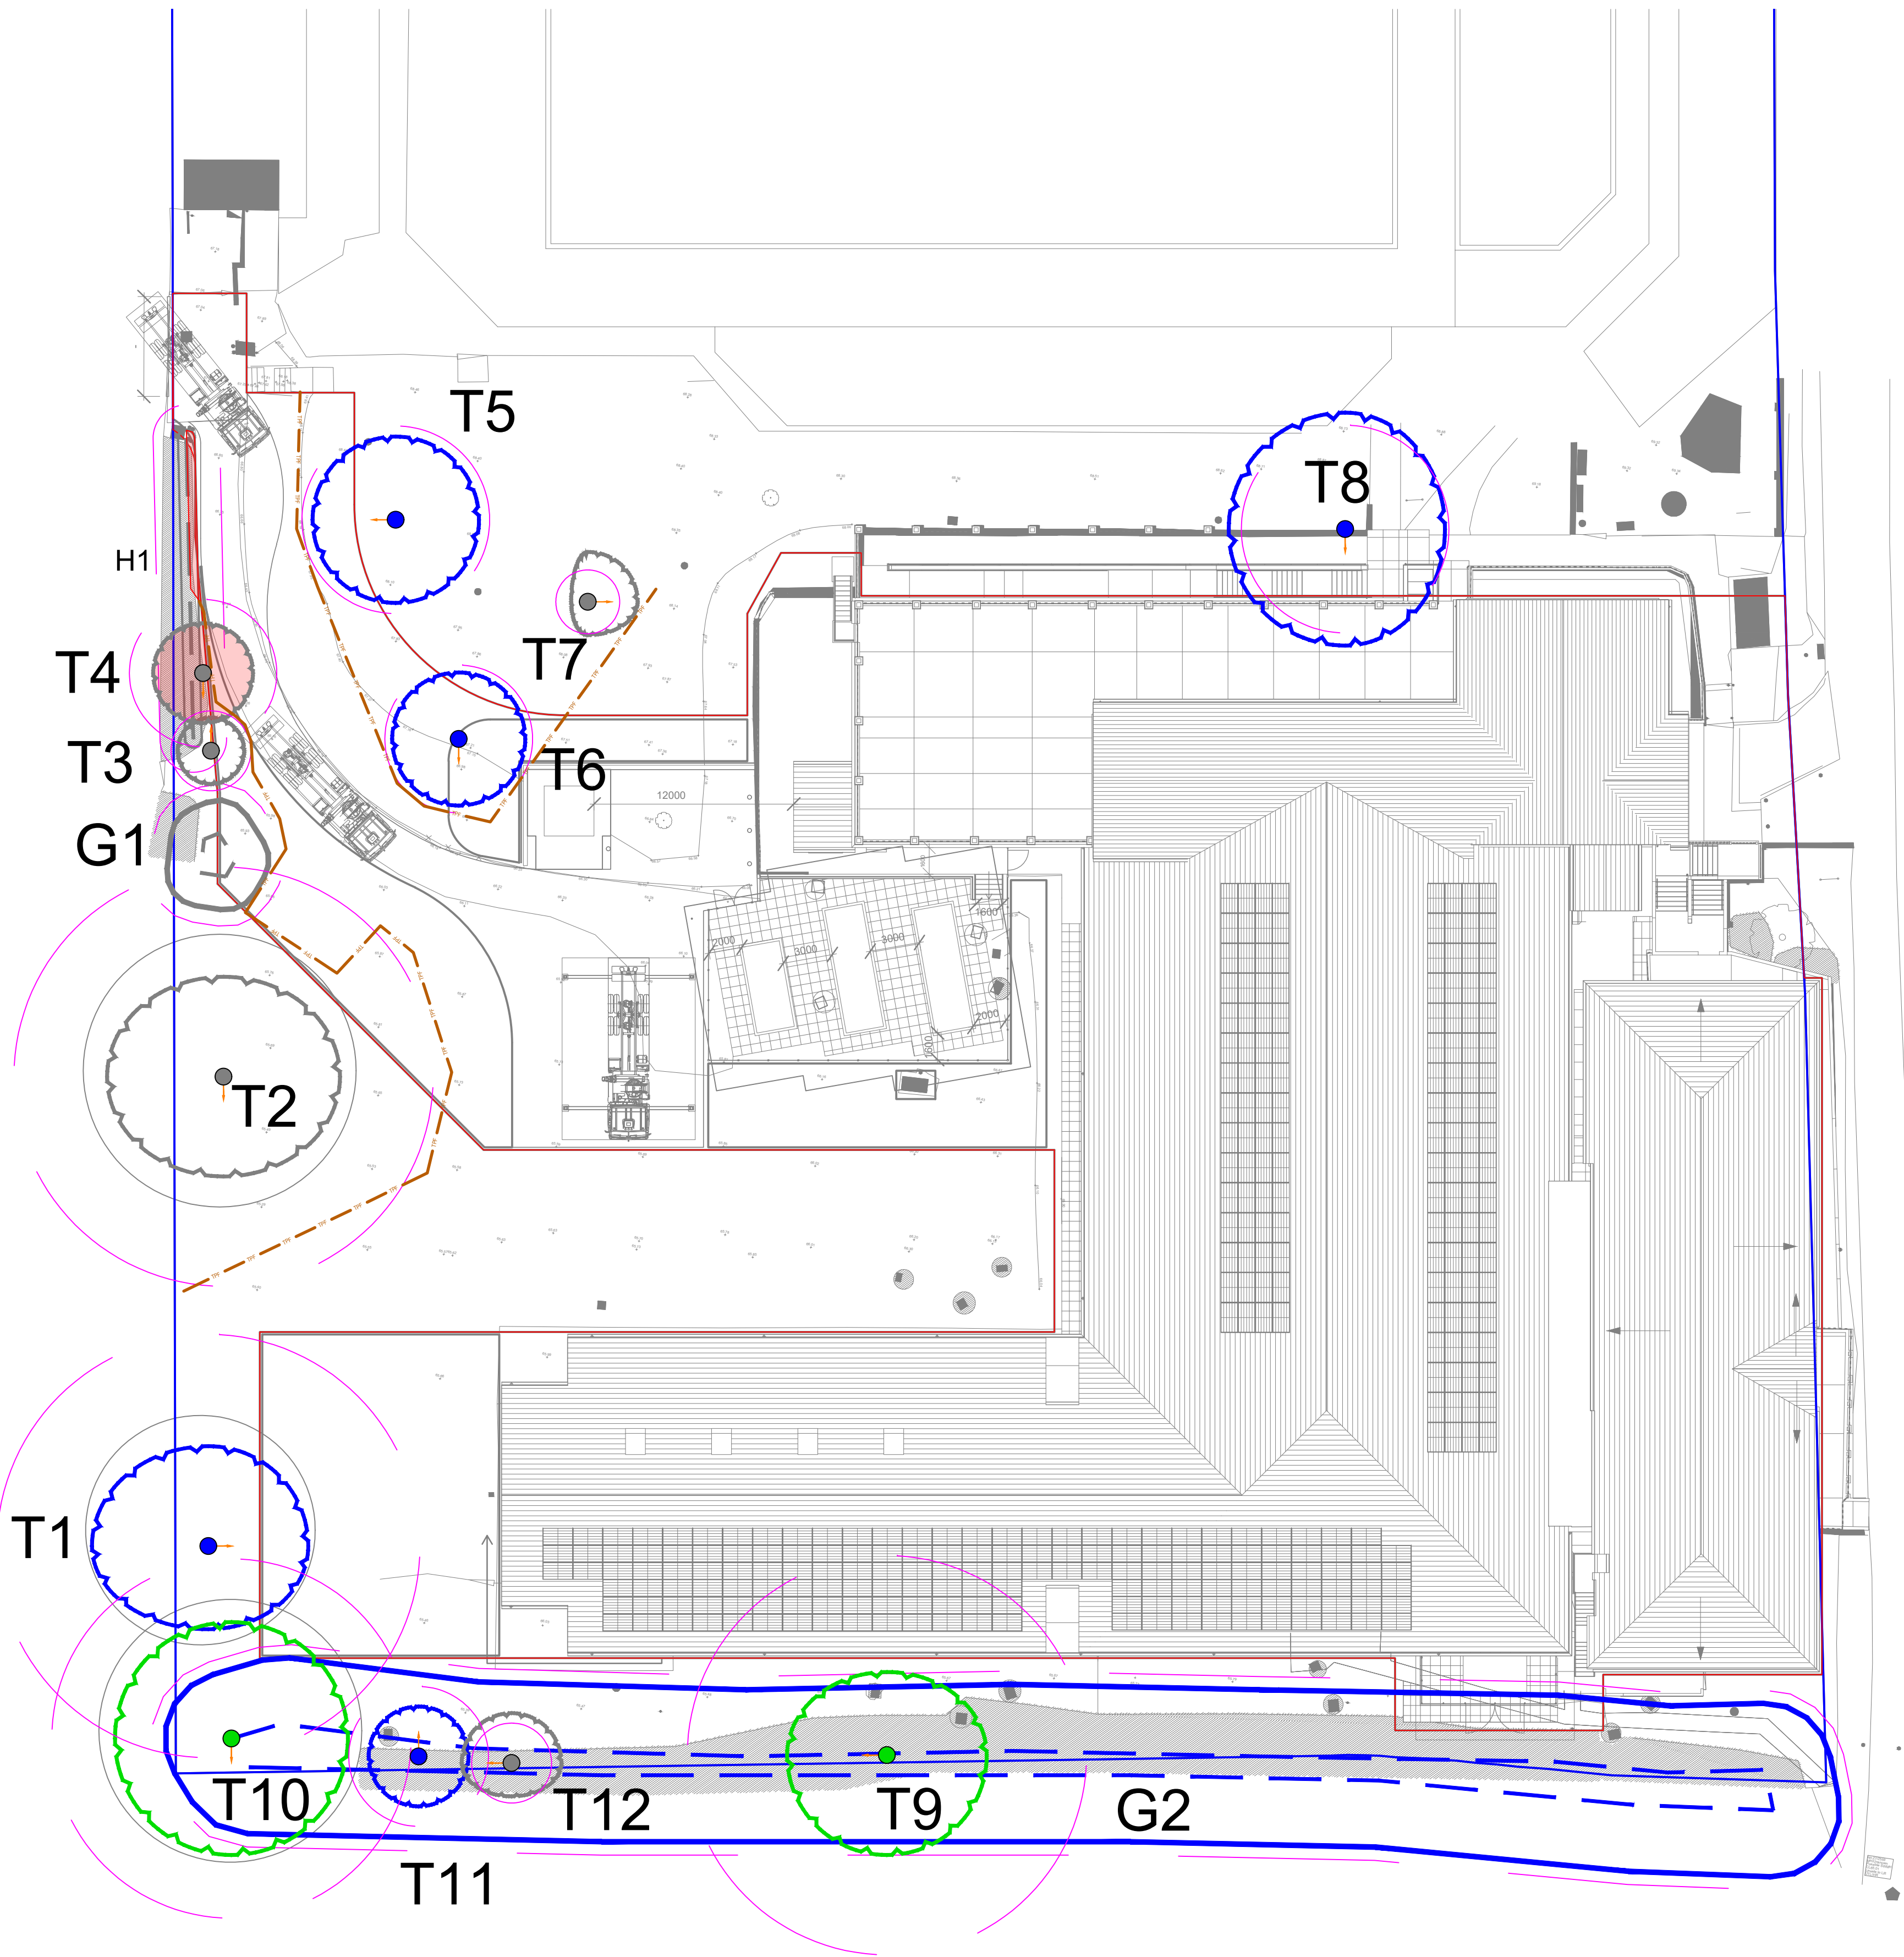

© 2024 RPS Group
Notes
1. This drawing has been prepared in accordance with the scope of RPS's appointment with its client and is subject to the terms and conditions of that appointment. RPS accepts no liability for any use of this document other than by its client and only for the purposes for which it was prepared and provided.
2. If received electronically it is the recipients responsibility to print to correct scale. Only written dimensions should be used.
3. This drawing should be read in conjunction with all other relevant drawings and specifications.
4. Where applicable Ordnance Survey (c) Crown Copyright 2024
All rights reserved. Licence number AC0000808122

 

Key

- Survey boundary.
- Tree with numbered reference.
Canopy spread and coloured BS5837:2012 tree quality category as shown below.
= Tree details estimate (inaccessible tree)
* = Tree in off site location
- Tree group plotted with individual stem locations and numbered reference. Canopy extents coloured to match BS5837:2012 tree quality category as shown below.
- Tree or Vegetation group with numbered reference. Canopy extents coloured to match BS5837:2012 tree quality category as shown below and dashed line to show indicative tree line.
- Hedge with numbered reference.
Canopy extents and coloured BS5837:2012 tree quality category as shown below and dashed line to show hedge centerline.

BS 5837:2012 Tree Quality Categories - Table 1

- Category A - High quality
- Category B - Moderate quality
- Category C - Low quality
- Category U - Unsuitable for retention

Direction of first significant branch

Root protection area (RPA)
Calculated in accordance with Section 4.6 - BS5837:2012

Tree to be removed with numbered reference. Canopy spread and BS5837:2012 tree quality category.

Vegetation group or hedge to be removed with numbered reference. Canopy spread and BS5837:2012 tree quality category.

Temporary protective fencing in accordance with Section 6.2 - BS5837:2012. See inset details for example details.

NOTES:
• Refer to RPS Tree Survey Report & Schedule for further details.
• Survey based on a visual inspection from the ground and is not intended as a full arboricultural inspection.
• Plan produced in accordance with recommendations set out in BS 5837:2012 - 'Trees in Relation to design, demolition and construction'.
• Due to the legal protection afforded to breeding birds vegetation removal should not take place during the bird nesting period; generally, although not restricted to, March - August inclusive.
• Survey based upon topographic survey (HSC-SBA-XX-XX-DRA-00503-P04)-Proposed Site Plan-DRAFT (24.12.13) produced by Saunders Boston Architects in November 2024.

P03	Updated layout	JN	DC	26.03.25
P02	Updated layout	PL	DC	28.02.25
P01	First Issue	EP	DC	08.01.2025
Rev	Description	By	Ckd	Date

rps MAKING COMPLEX EASY
A TETRA TECH COMPANY
4th Floor, 1 Newhall Street
Birmingham, B3 3NH
United Kingdom
T: +44 121 622 8520 E: rpswlv@rpsgroup.com

Client Willmot Dixon Construction Ltd
on behalf of North Hertfordshire
District Council

Project Hitchin Swimming Centre

Title Tree Removals and Protection
Plan

Status	Scale	Date Created
For Planning	1:250 @A1	08.01.2025
Task Team Manager	Information Author	Task Information Manager
EP	EP	DC

Document Number
794_PLN_LAN_5268_712_HSC

Project Code - Originator - Zone - Level - Type - Role - Drawing Number

RPS Project Number	Suitability	Revision
794_PLN_LAN_5268_HSC	S3	P03

rpsgroup.com