



- No. Note
- 1 All dimensions to be verified on site by GENERAL CONTRACTOR prior to any work, setting out or other drawings being prepared.
 - 2 Drawings not to be scaled. Work to figured dimensions only.
 - 3 © copyright SAUNDERS BOSTON LIMITED. All rights reserved.
This drawing remains the property of SAUNDERS BOSTON LIMITED at all times and may not be reproduced or copied in whole or in part without their prior written consent.
 - 4 This drawing and related specifications are for use only in the stated location.
 - 5 This drawing is to be read in conjunction with all other Consultants drawings and specifications.
 - 6 Drawings have not been surveyed and any/all pipe locations and below ground drainage runs are indicative.
 - 7 It is assumed that all works will be carried out by a competent contractor who will be working, where appropriate, to an approved method statement.

Note - drawings based on existing building survey provided by Pinnacle Infotech

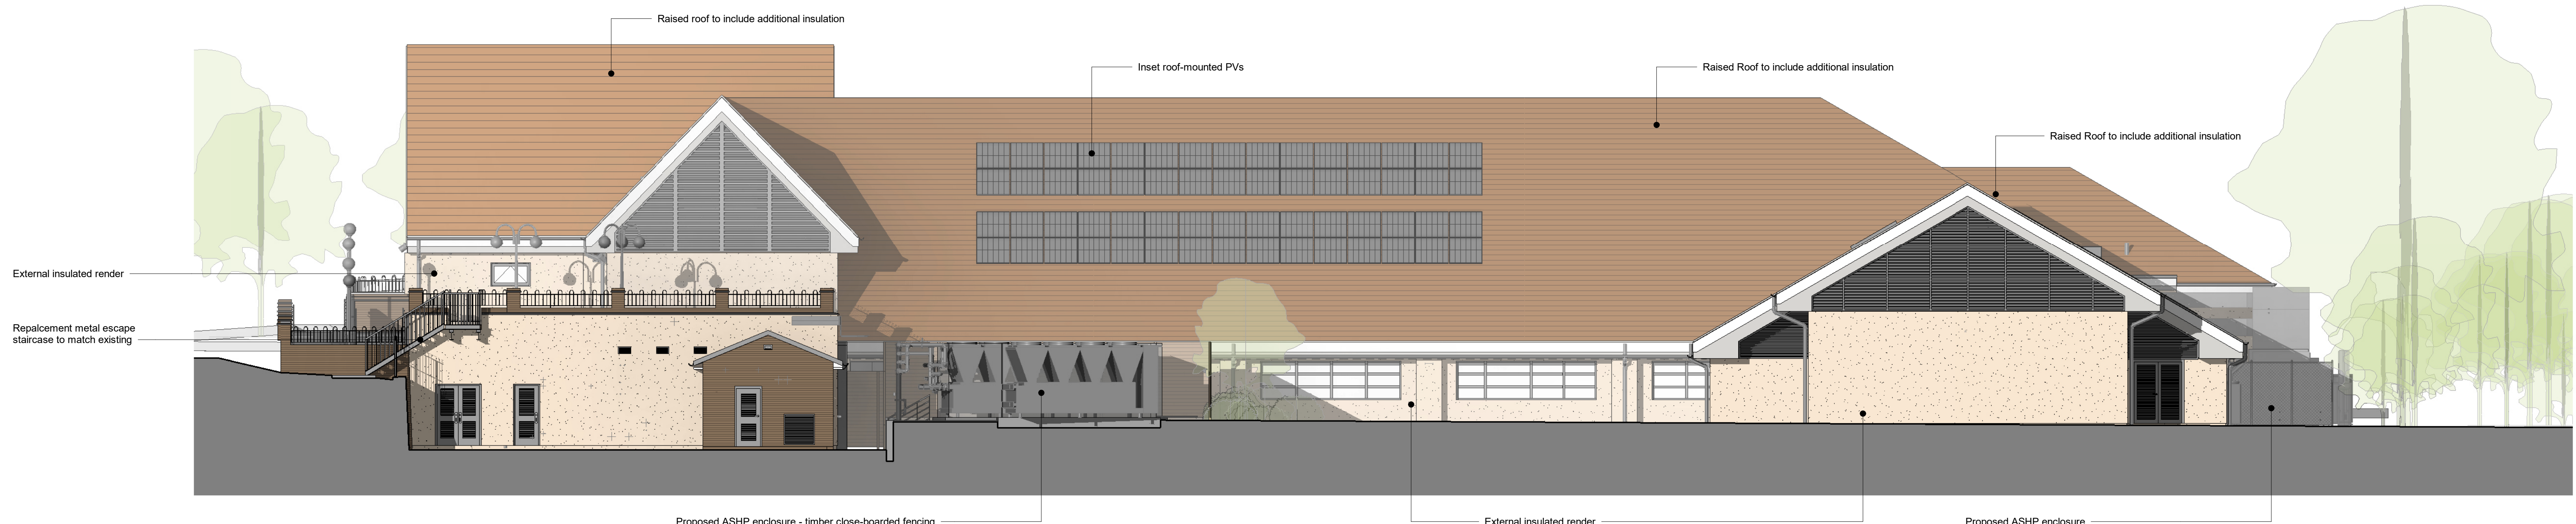


West Elevation - Proposed
1 : 100

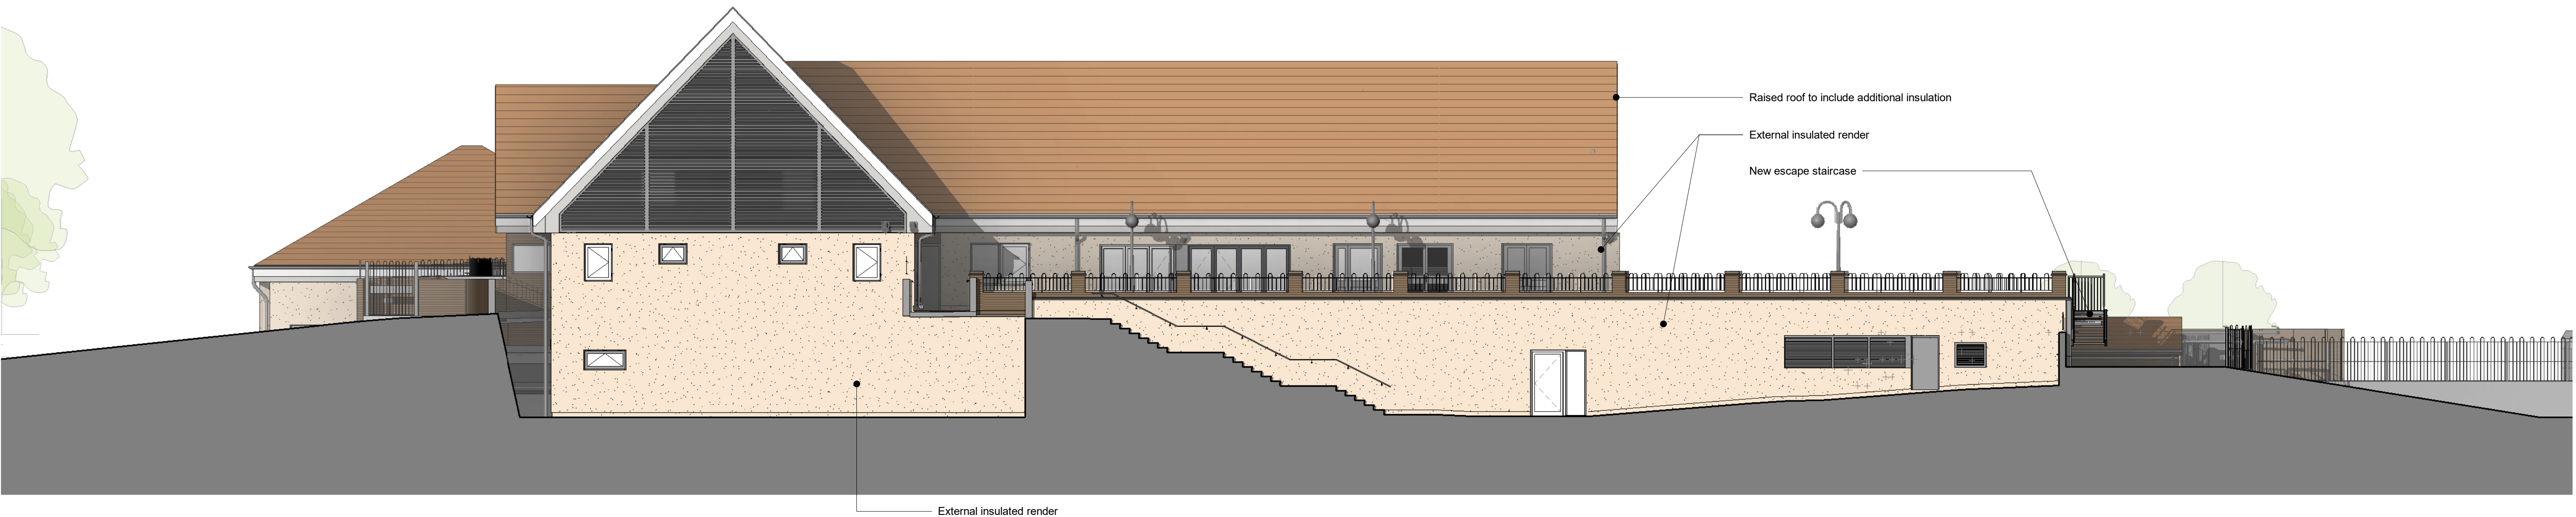

North Elevation - Proposed
1 : 100



Plant Room South Elevation - Proposed
1 : 100

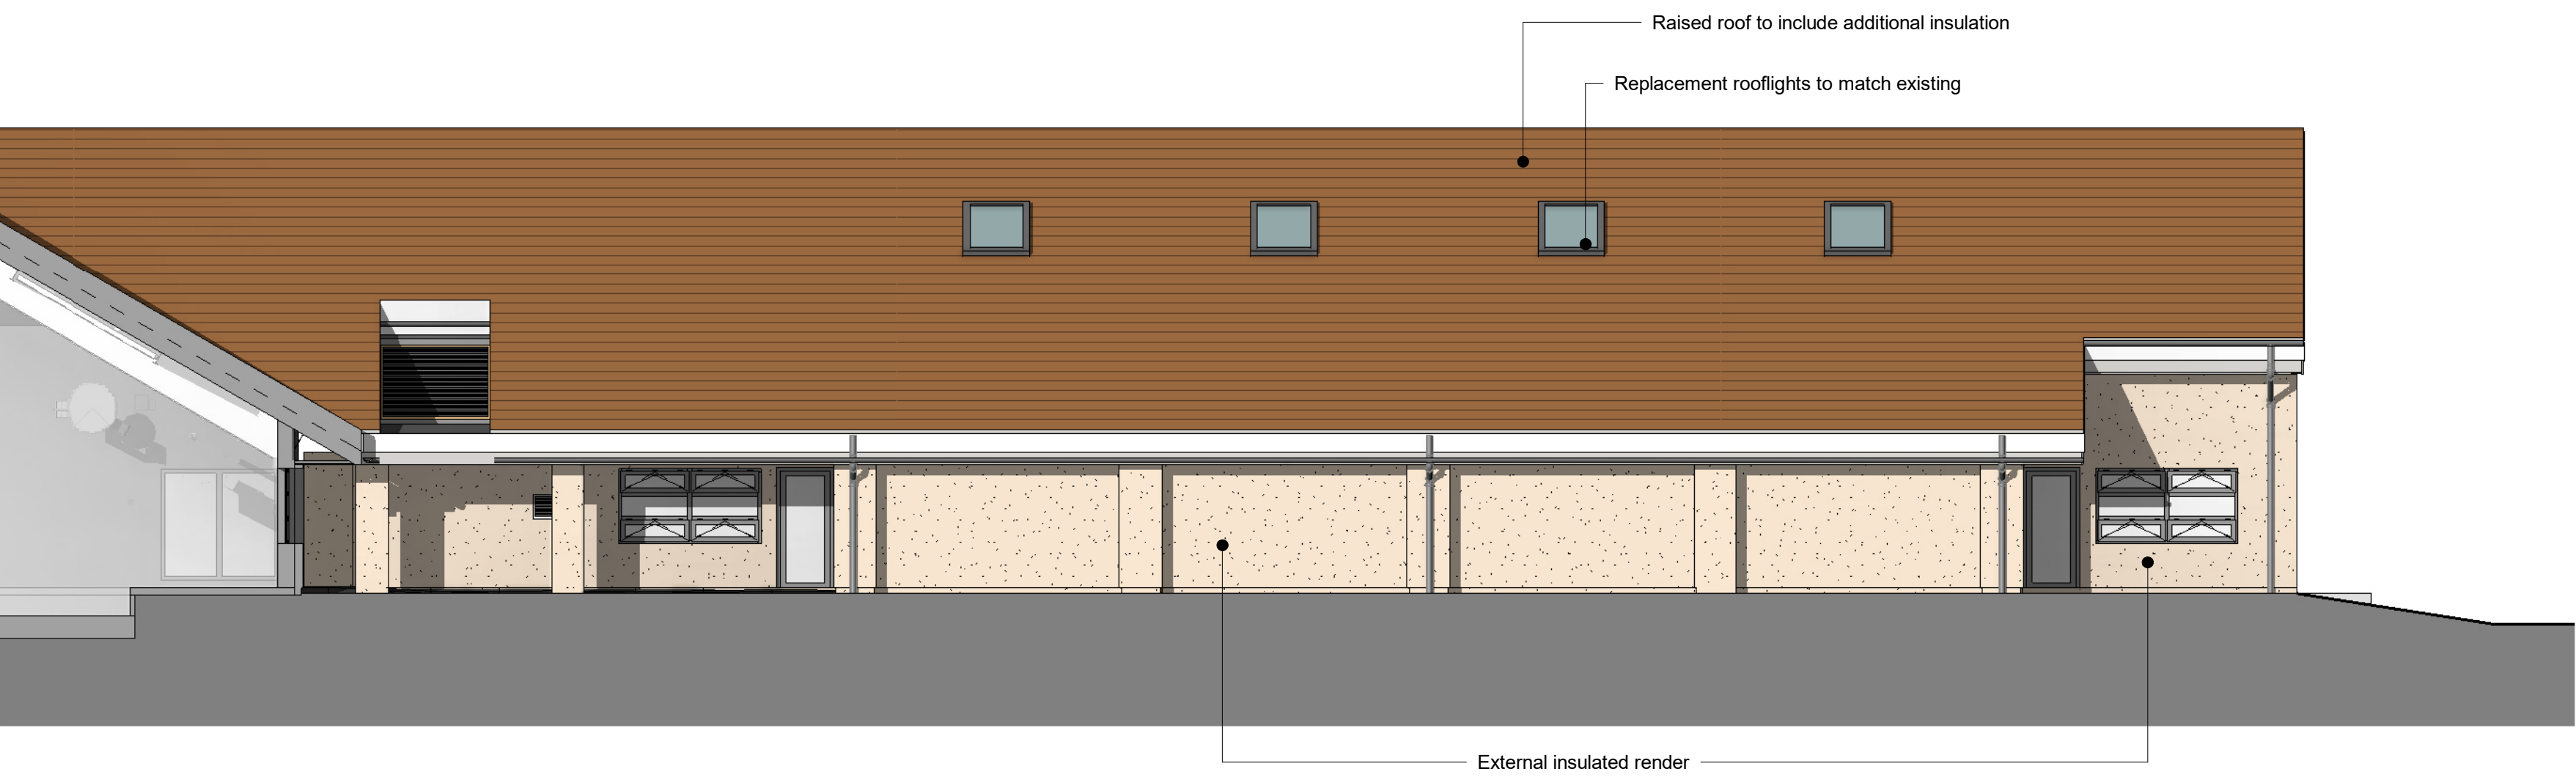

Extension North Elevation - Proposed
1 : 100

Scale 1:100
0 1 2 3 5m

P05	Revised PV Layout	02.04.25	MM	CSM
P04	Revised Substation location	27.03.25	KP	CSM
P03	Planning Issue	07.03.25	KP	CSM
P02	Draft Planning Issue	27.11.24	KP	CSM
P01	P01 Planning Issue	08.11.24	KP	CSM
No.	Revision	Date	CHK	Auth

