
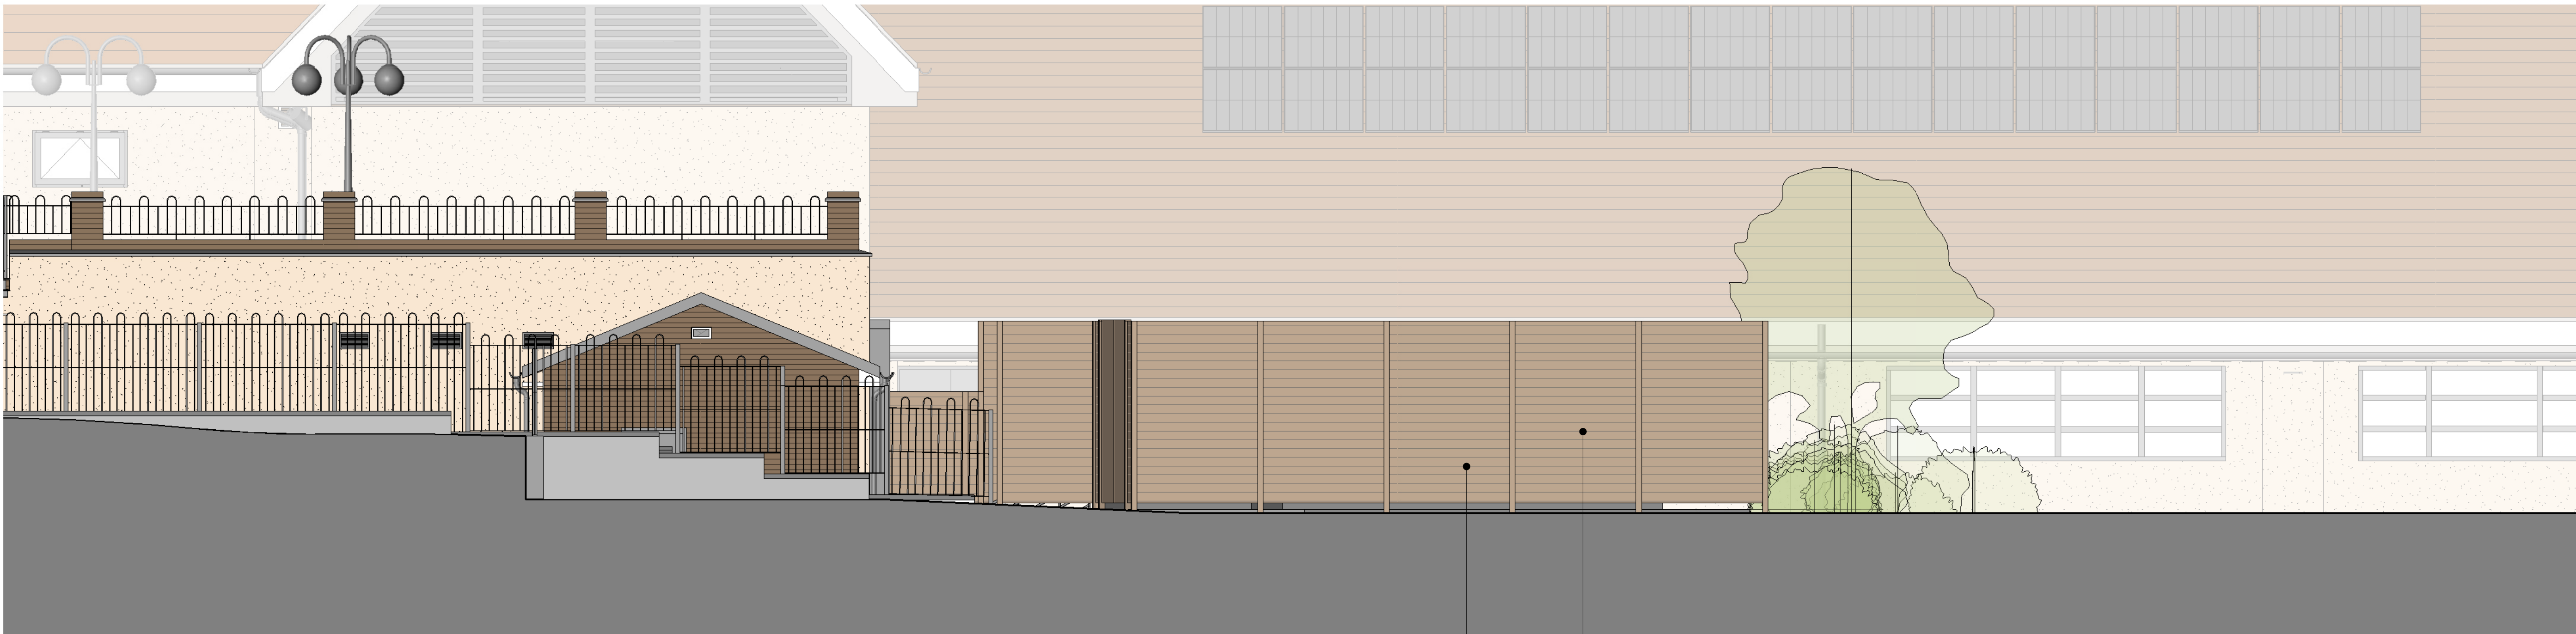



- No. Note
- 1 All dimensions to be verified on site by GENERAL CONTRACTOR prior to any work, setting out or shop drawings being prepared.
 - 2 Drawings not to be scaled. Work to figured dimensions only.
 - 3 © copyright SAUNDERS BOSTON LIMITED. All rights reserved.
This drawing remains the property of SAUNDERS BOSTON LIMITED at all times and may not be reproduced or copied in whole or in part without their prior written consent.
 - 4 This drawing and related specifications are for use only in the stated location.
 - 5 This drawing is to be read in conjunction with all other Consultants drawings and specifications.
 - 6 Drainage has not been surveyed and any/all pipe locations and below ground drainage runs are indicative.
 - 7 It is assumed that all works will be carried out by a competent contractor who will be working, where appropriate, to an approved method statement.

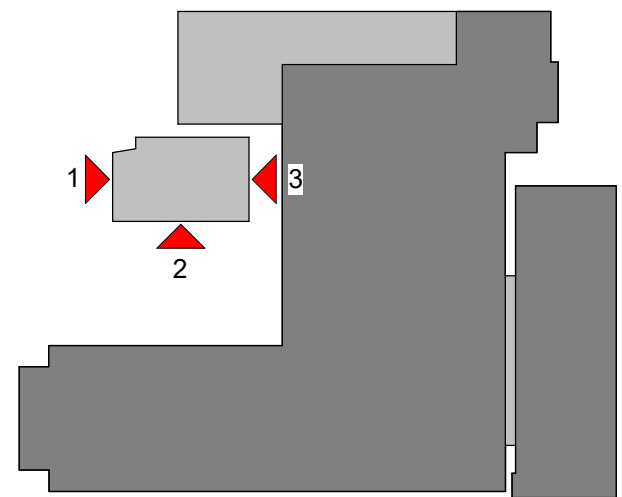

1 West Elevation - Proposed ASHP Enclosure

1 : 50


Timber close-boarded fence
Primary ASHP enclosure

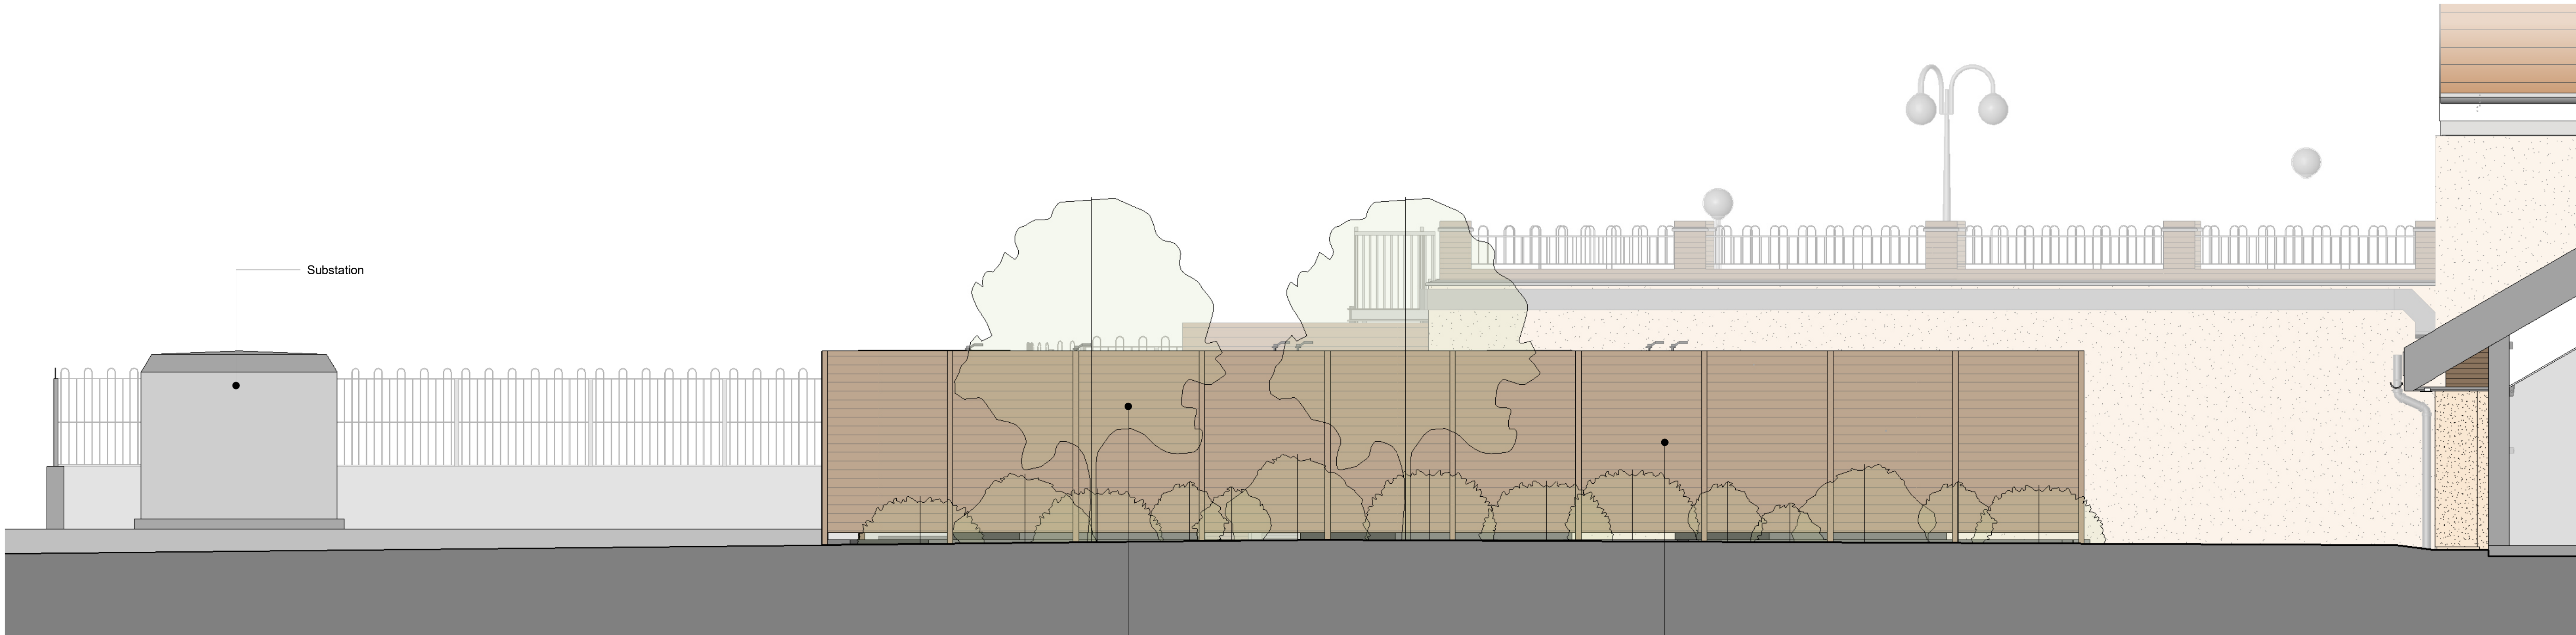

2 South Elevation - Proposed ASHP Enclosure

1 : 50

Indicative enclosure screening, refer to RBS landscape proposals
Primary ASHP enclosure

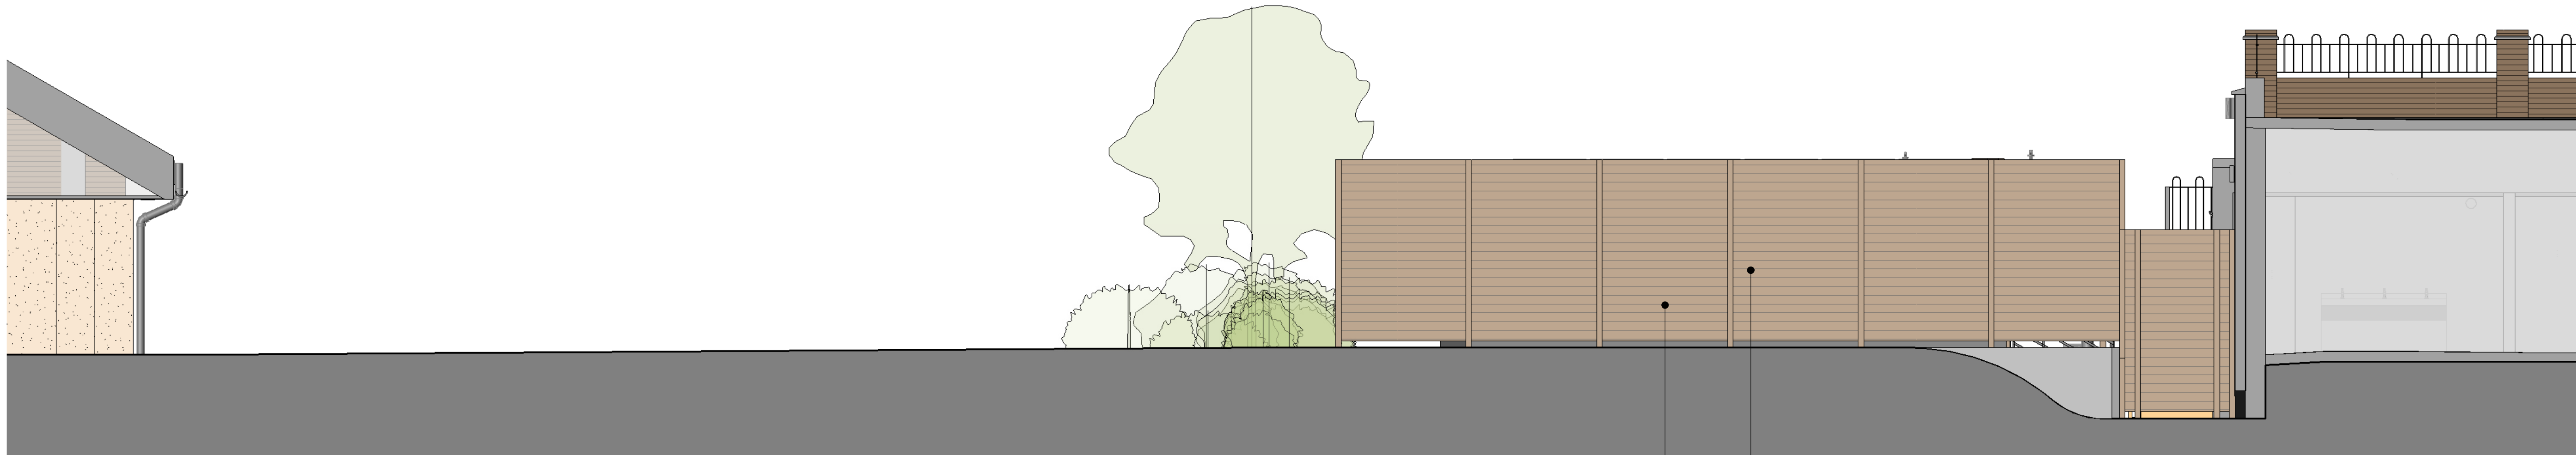

3 East Elevation - Proposed ASHP Enclosure

1 : 50

Timber close-boarded fence
Primary ASHP enclosure

P01 First Issue 02/04/25 MM CSM
No. Revision Date CHK Auth



NHDC DECARBONISATION

SBA Project Code 2090 Drawn MM Date 31/03/25
Checked CSM

Client Willmott Dixon

For Hitchin Swimming Centre

Drawing Proposed Elevations ASHP Enclosures
Sheet 1 of 2

Scale As indicated @A0 Revision P01

project originator zone level type rsk number
HSC-SBA-XX-XX-DR-A-10212