

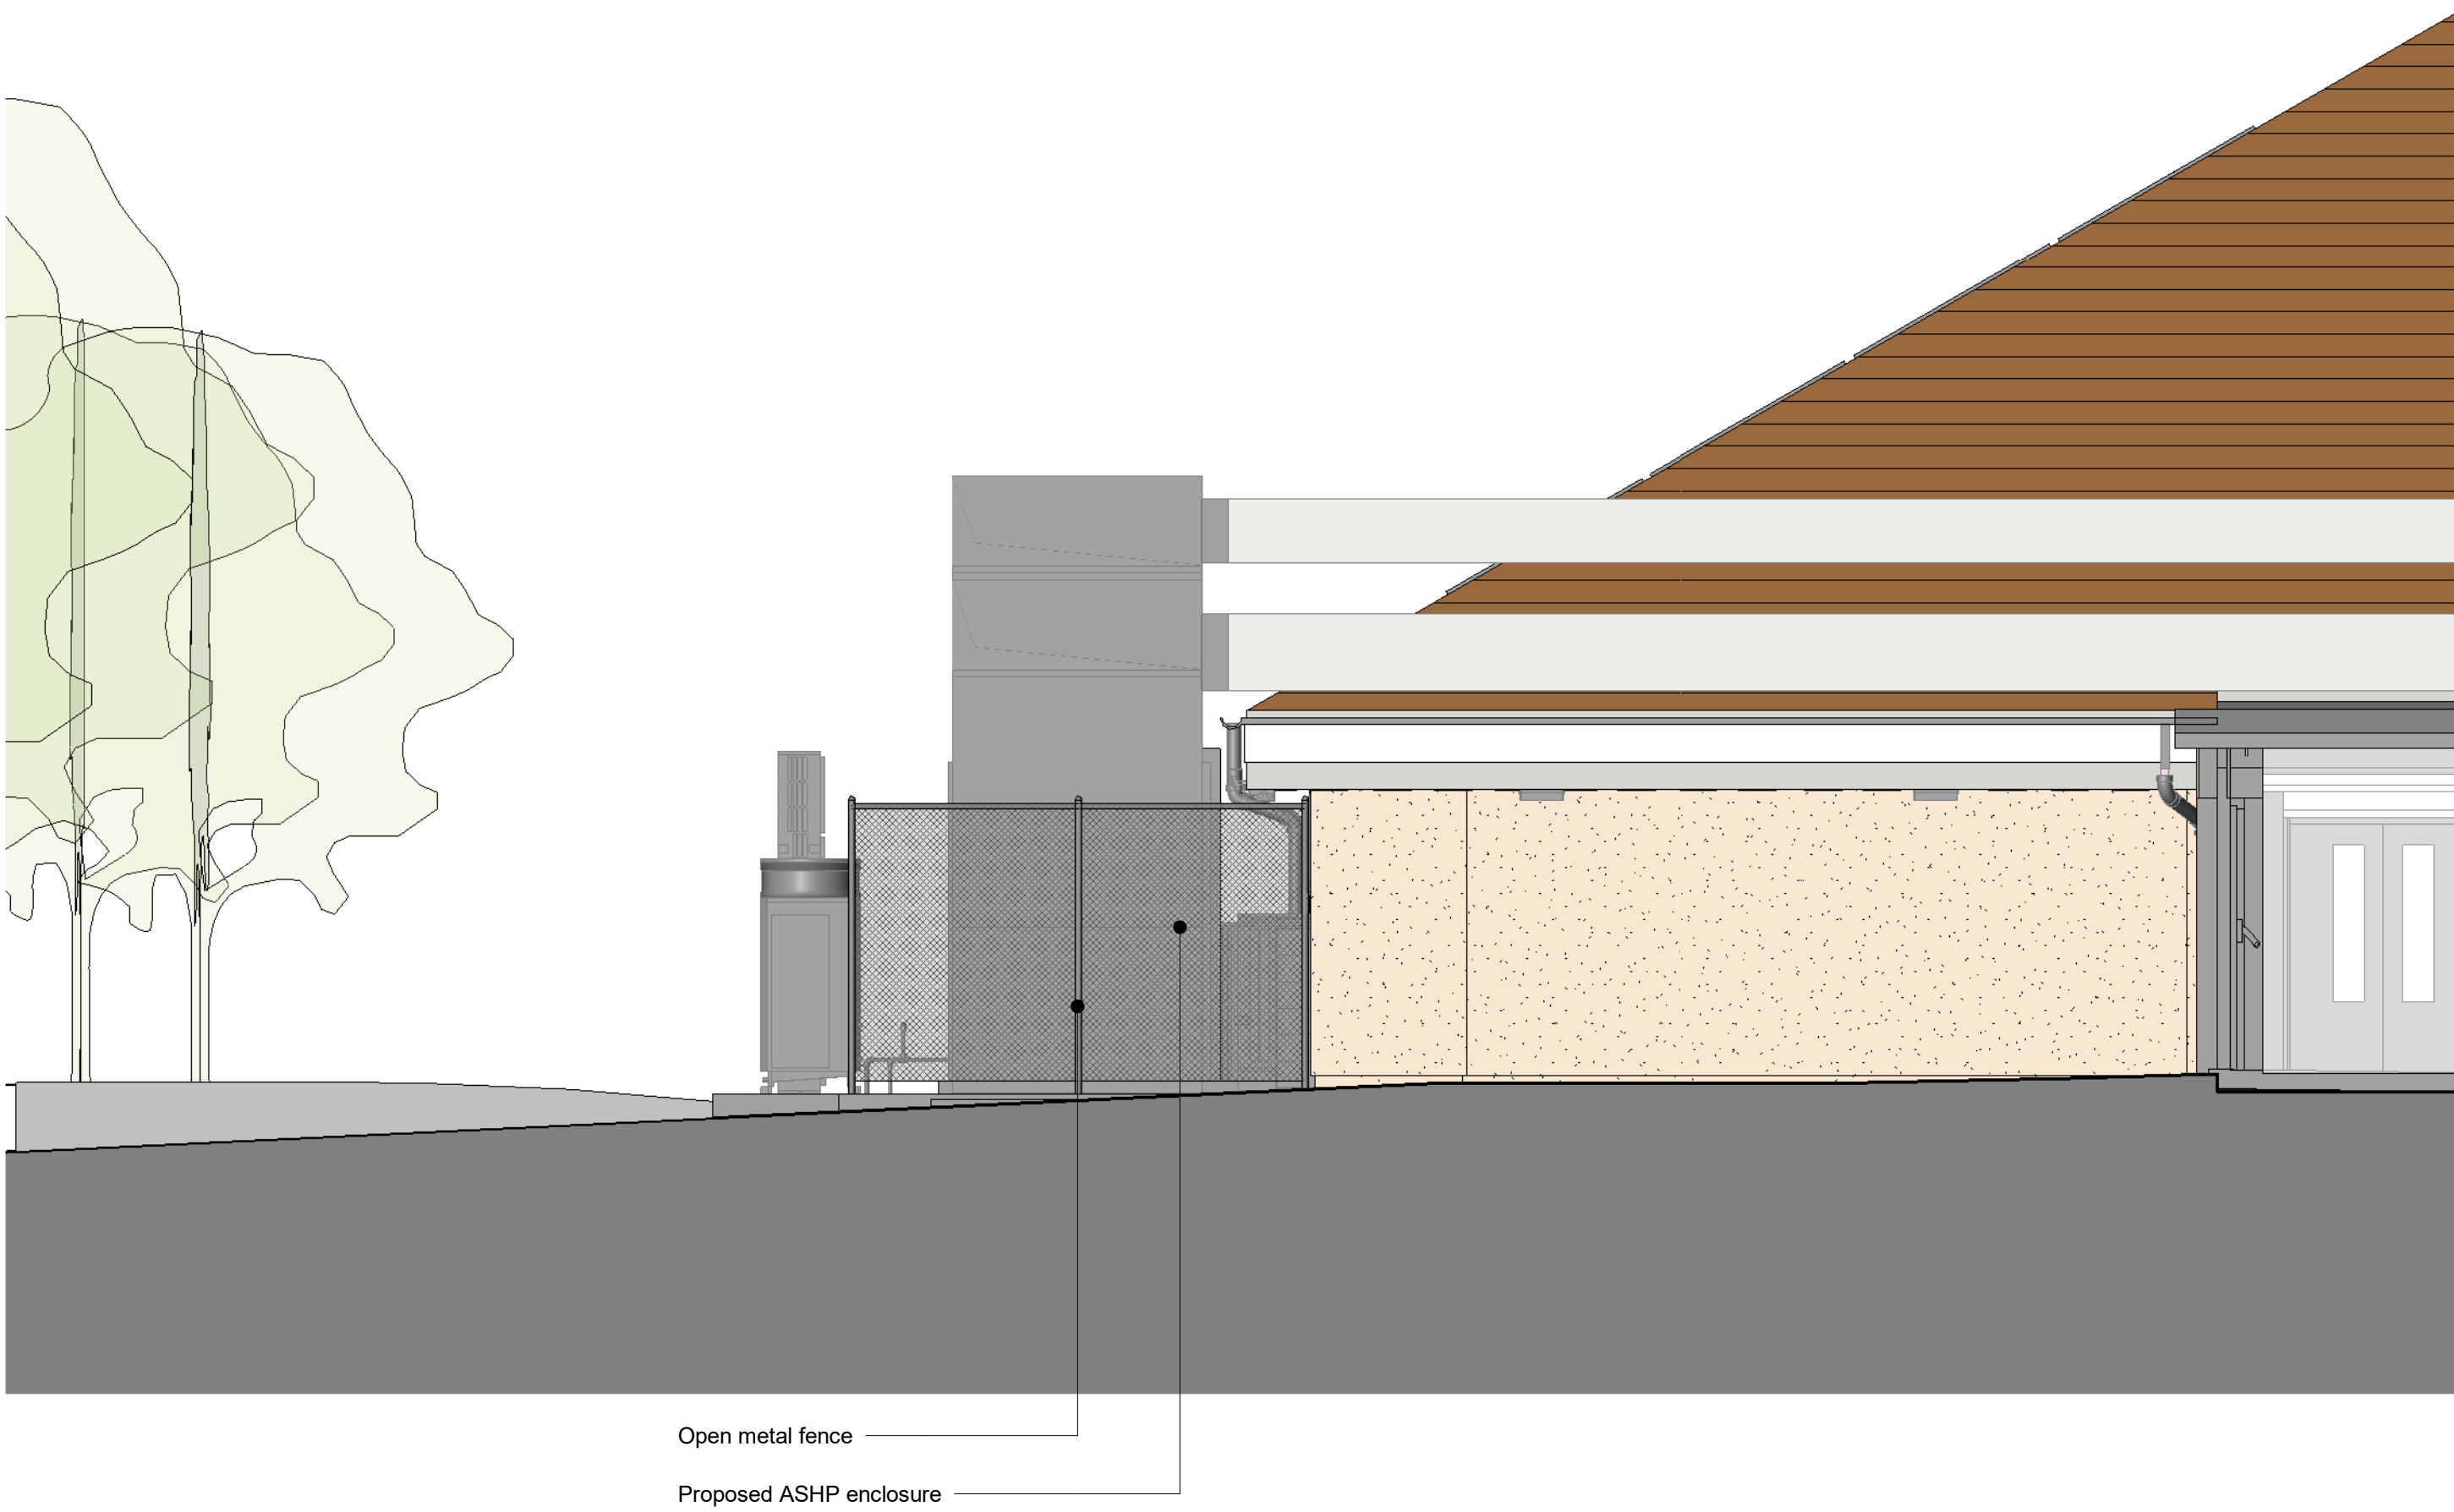


- No. Note
- 1 All dimensions to be verified on site by GENERAL CONTRACTOR prior to any work, setting out or other drawings being prepared.
 - 2 Drawings not to be scaled. Work to figured dimensions only.
 - 3 © copyright SAUNDERS BOSTON LIMITED. All rights reserved. This drawing remains the property of SAUNDERS BOSTON LIMITED at all times and may not be reproduced or copied in whole or in part without their prior written consent.
 - 4 This drawing and related specifications are for use only in the stated location.
 - 5 This drawing is to be read in conjunction with all other Consultants drawings and specifications.
 - 6 Drainage has not been surveyed and any/all pipe locations and below ground drainage runs are indicative.
 - 7 It is assumed that all works will be carried out by a competent contractor who will be working, where appropriate, to an approved method statement.

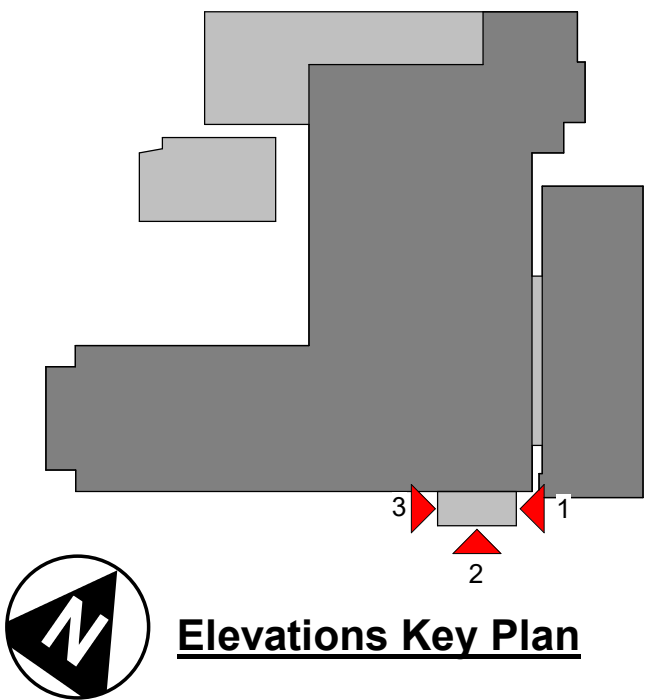

1 East Elevation - Proposed ASHP Enclosure (Secondary)
1 : 50

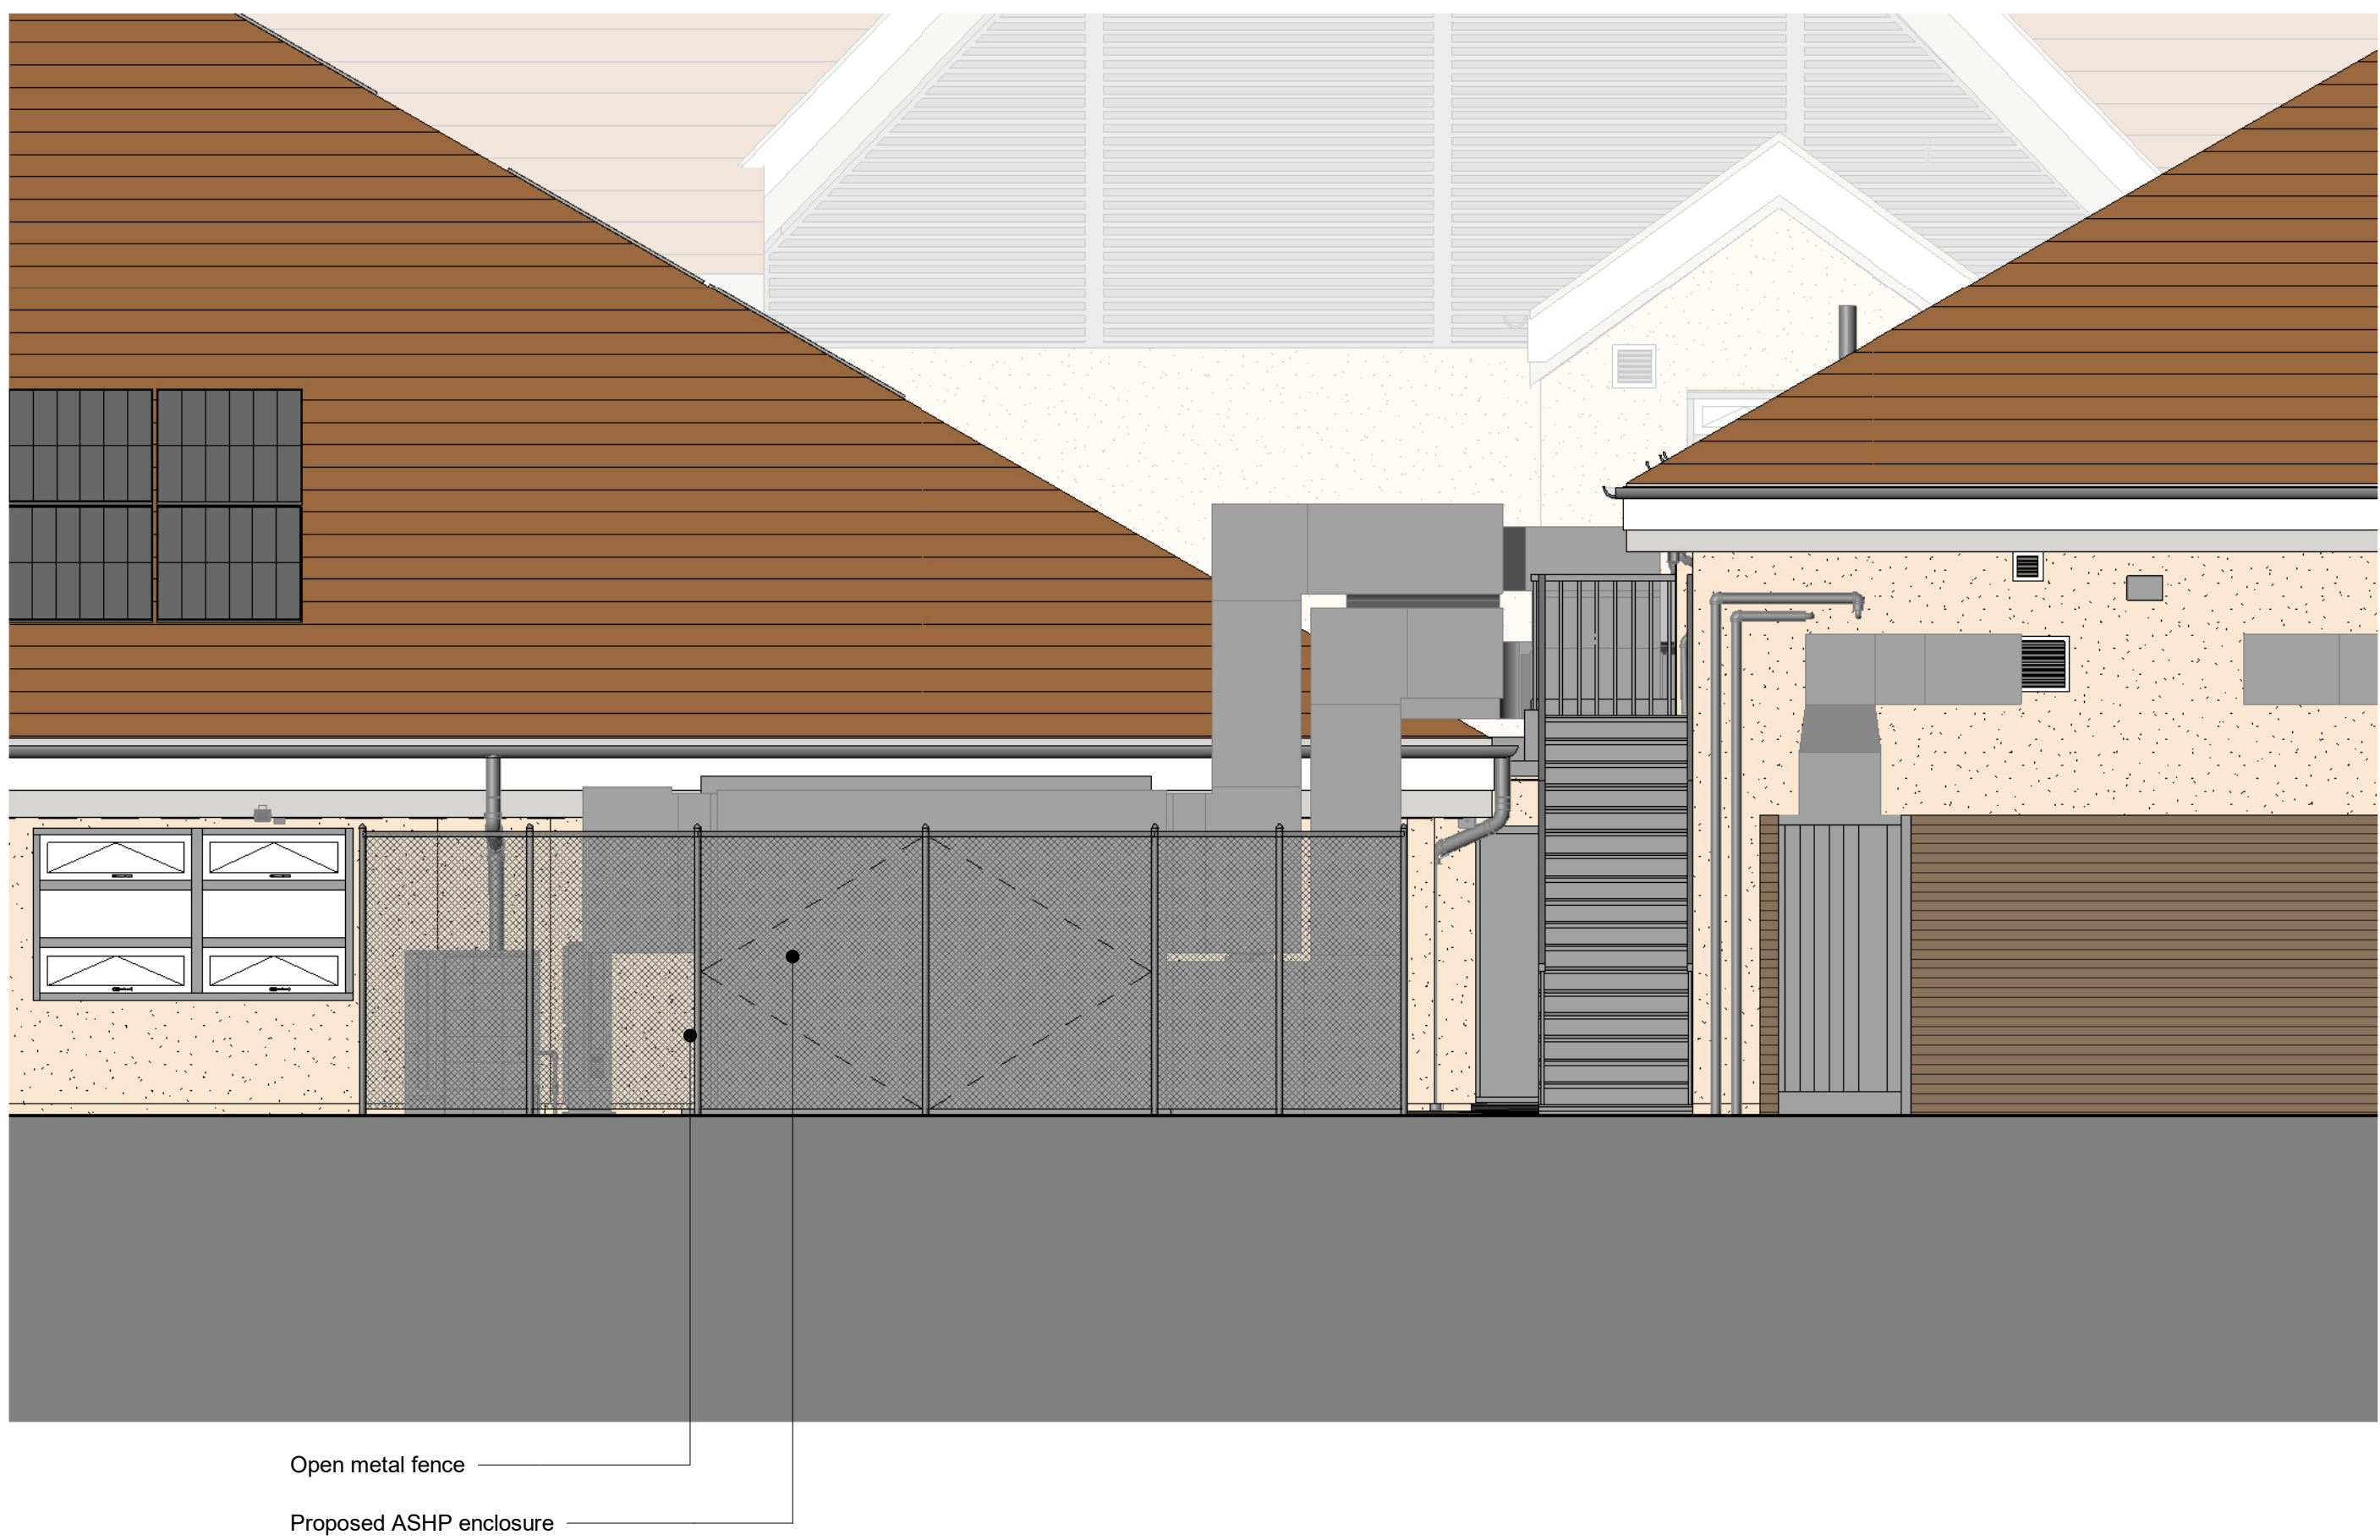

2 South Elevation - Proposed ASHP Enclosure (Secondary)
1 : 50



3 West Elevation - Proposed ASHP Enclosure (Secondary)
1 : 50

PD1 First Issue 02.04.25 MM CSM
No. Revision Date CHK Auth

Saunders Boston Architects
Eastern Gate House, 119 Newmarket Road, Cambridge CB2 9BA
T 01223 361733 F 01223 361733
info@saundersboston.co.uk
The Generator, The Gallery, King's Wharf, The Quay, Exeter EX2 4AW
T 01392 343627 F 01392 343627
www.saundersboston.co.uk

NHDC DECARBONISATION
SBA Project Code 2090 Drawn MM Date 31/03/25
Checked CSM
Client Willmott Dixon
For Hitchin Swimming Centre
Drawing Proposed Elevations ASHP Enclosures
Sheet 2 of 2

Scale As indicated @A0 Revision P01
project originator zone level type rsk number
HSC-SBA-XX-XX-DR-A-10213