


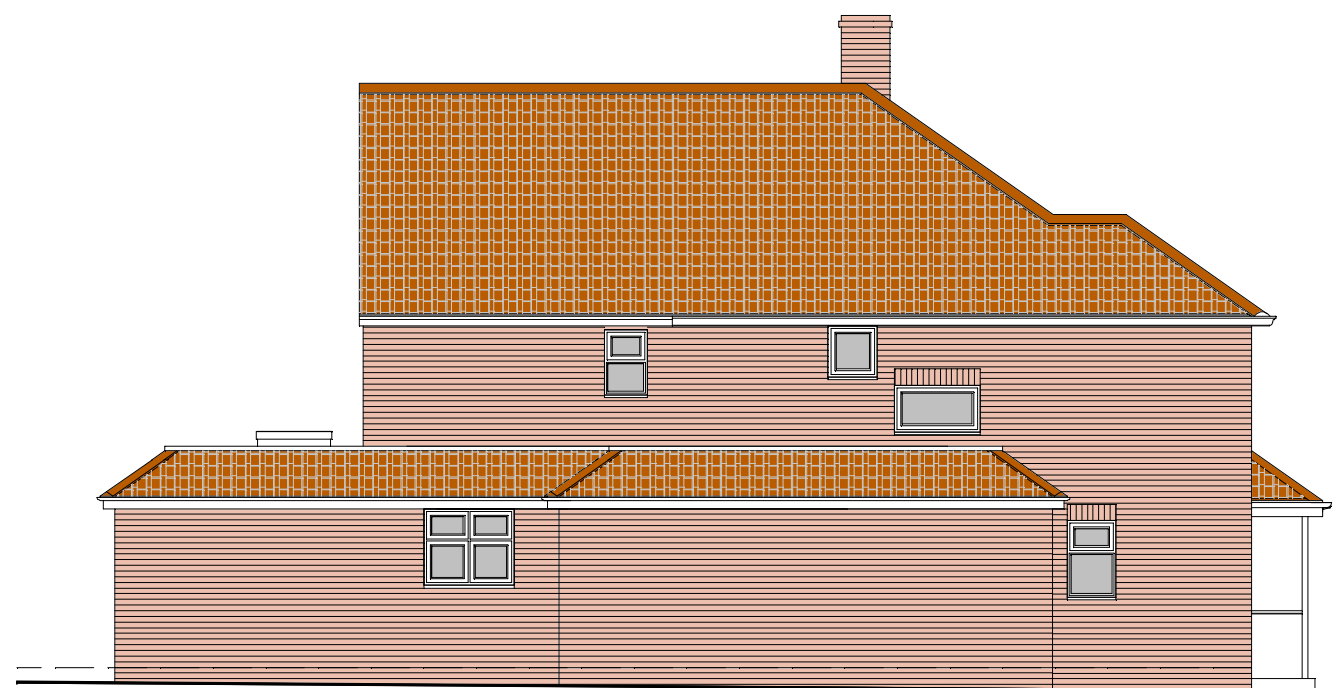

PROPOSED WEST FACING ELEVATION

A




PROPOSED NORTH FACING ELEVATION

B



PROPOSED EAST FACING ELEVATION

C

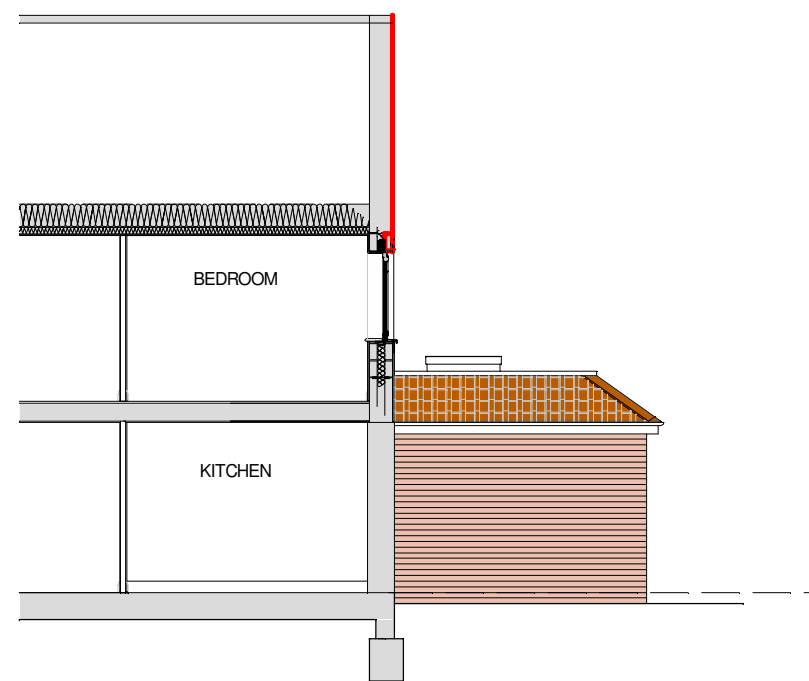


PROPOSED SOUTH FACING ELEVATION

D




SCALE - Metres 1:100

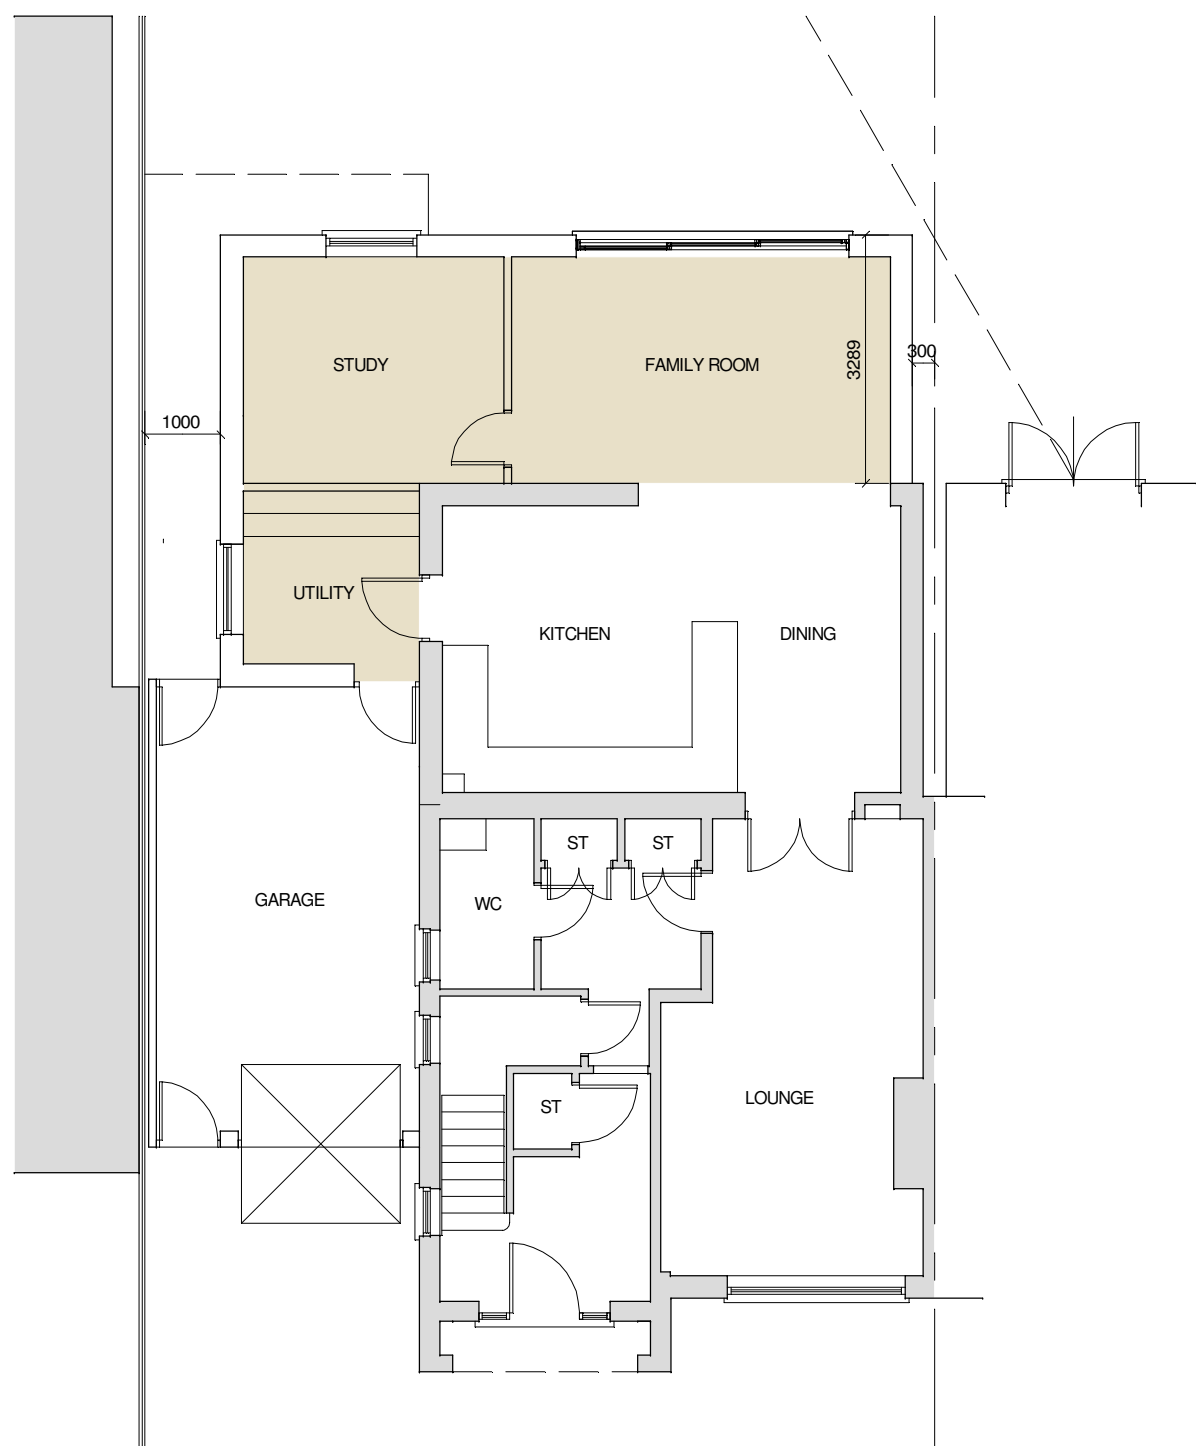


PROPOSED GROUND FLOOR

1

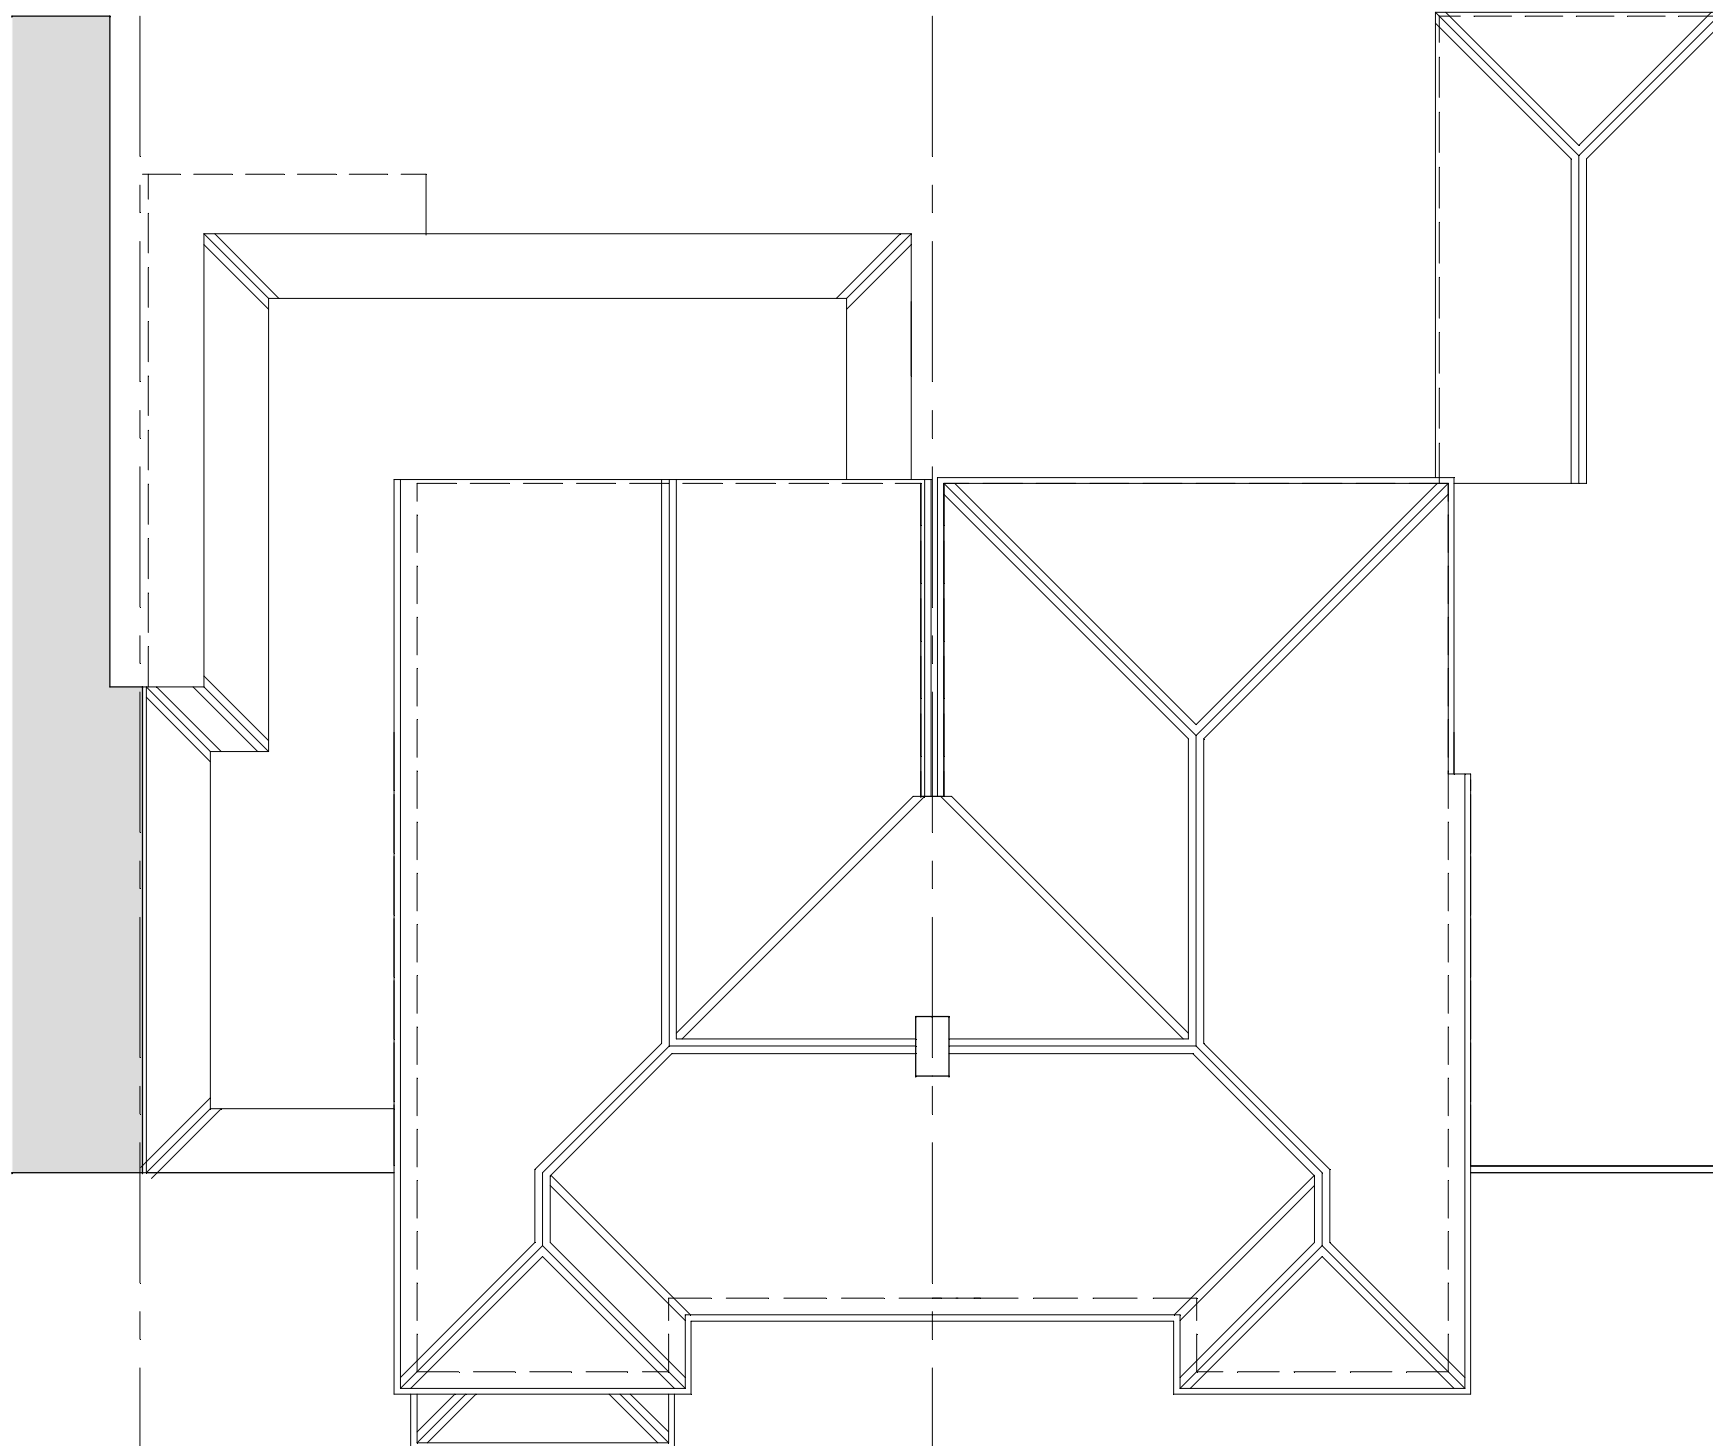


PROPOSED ROOF PLAN

1

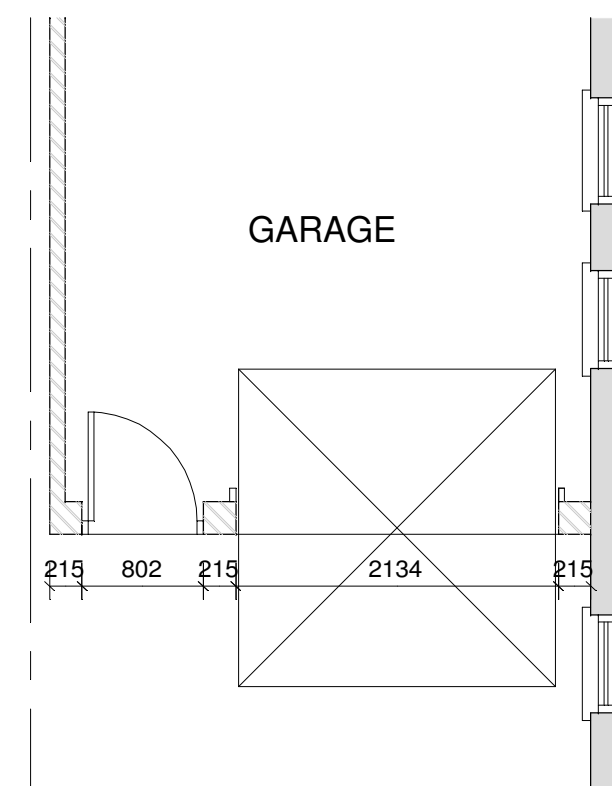


PROPOSED PART PLAN
scale 1:50

1.1

 

SCALE - Metres 1:100

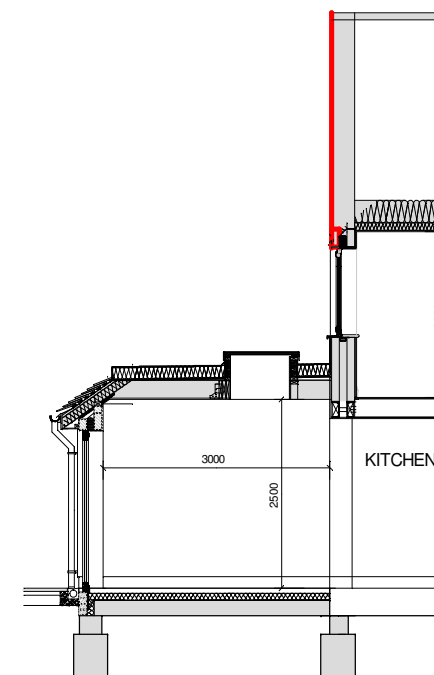

PROPOSED SECTION

A

notes				
1 this drawing is copyright of design team consultants limited				
P4	16.05.25	Detailed garage plan added	w	
P3	14.05.25	Door omitted from utility and door added to front garage	w	
P2	12.05.25	Roof change to crown roof	w	
P1	04.04.25	First issue for approval	w	
rev	date	description		by

dtc design team consultants
chartered surveyors ■ architectural designers

business & technology centre stevenage herfordshire sg1 2dx
tel: 01438 771200 01462 670550 www.dtc.uk.net

client	Mr & Mrs M.Cuthbert		
project	21 Lawrence Avenue Letchworth Garden City, Herfordshire SG6 2EY		
drawing title	PROPOSED PLANS & ELEVATIONS		
drawn/checked	scale	date	
w/a	1:100 @ A1	April '25	
job no	drg no	rev	
L25.407	PL-001	P4	