




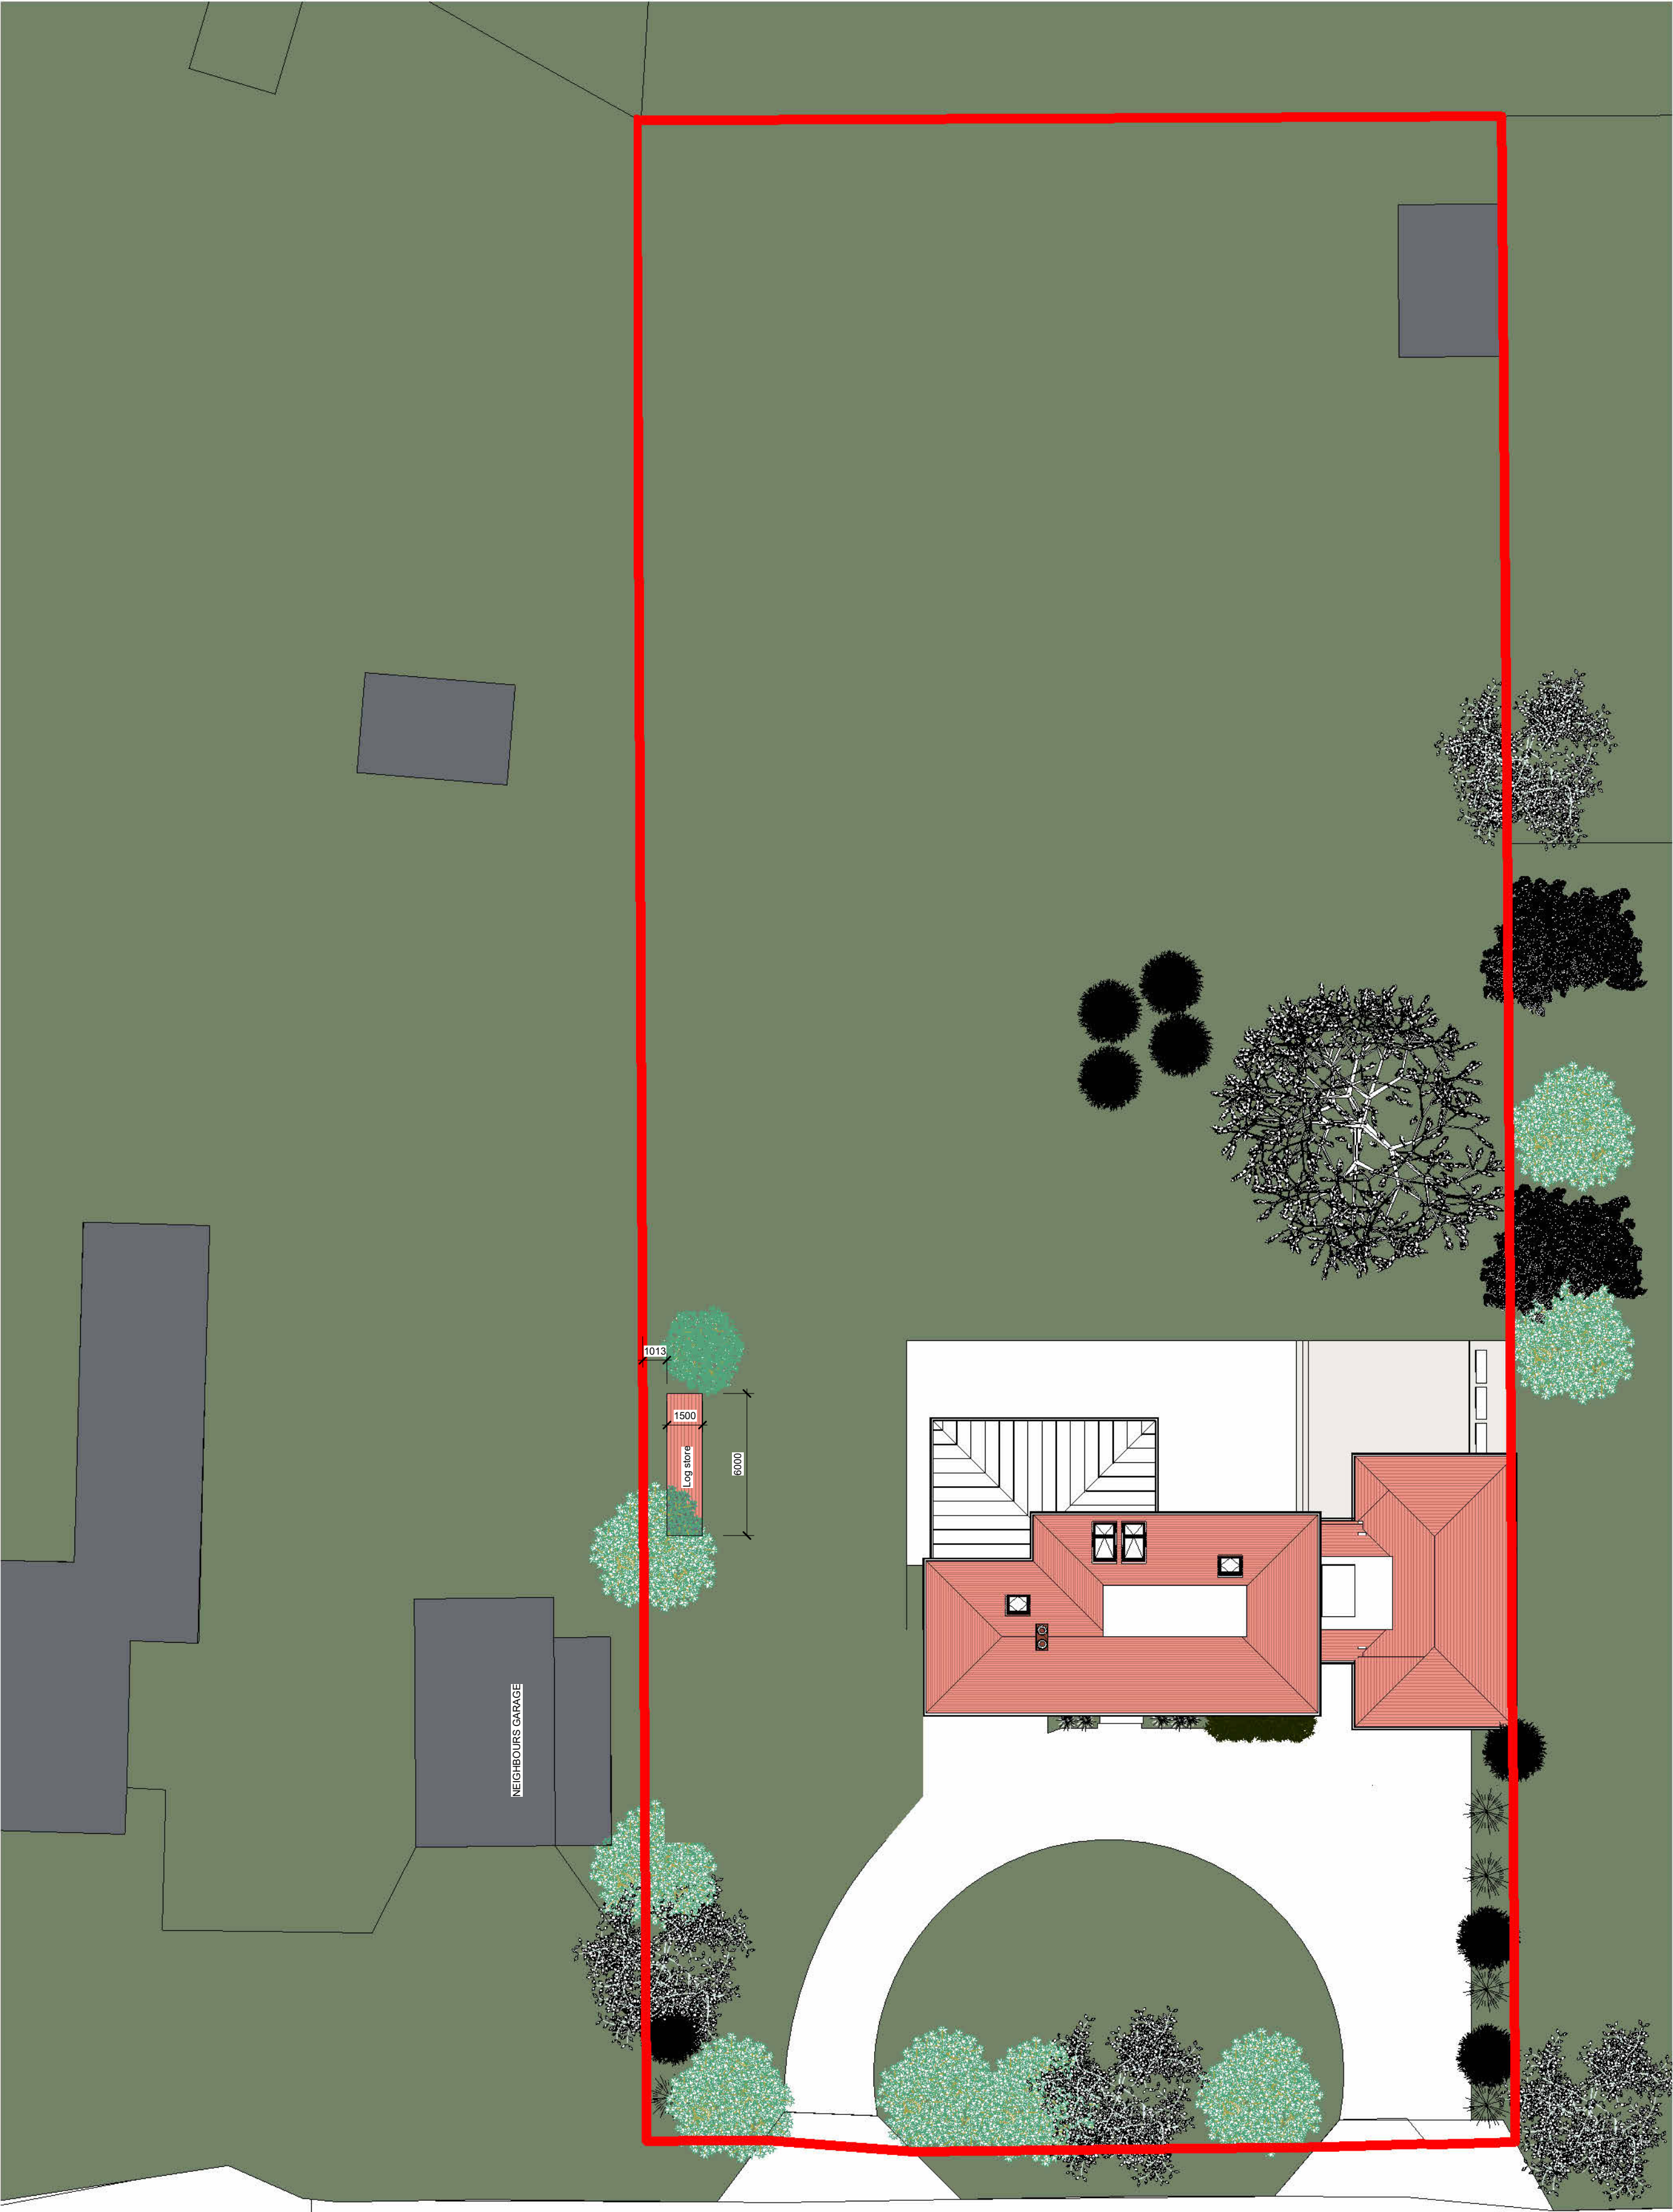

Site Plan Existing
1 : 200

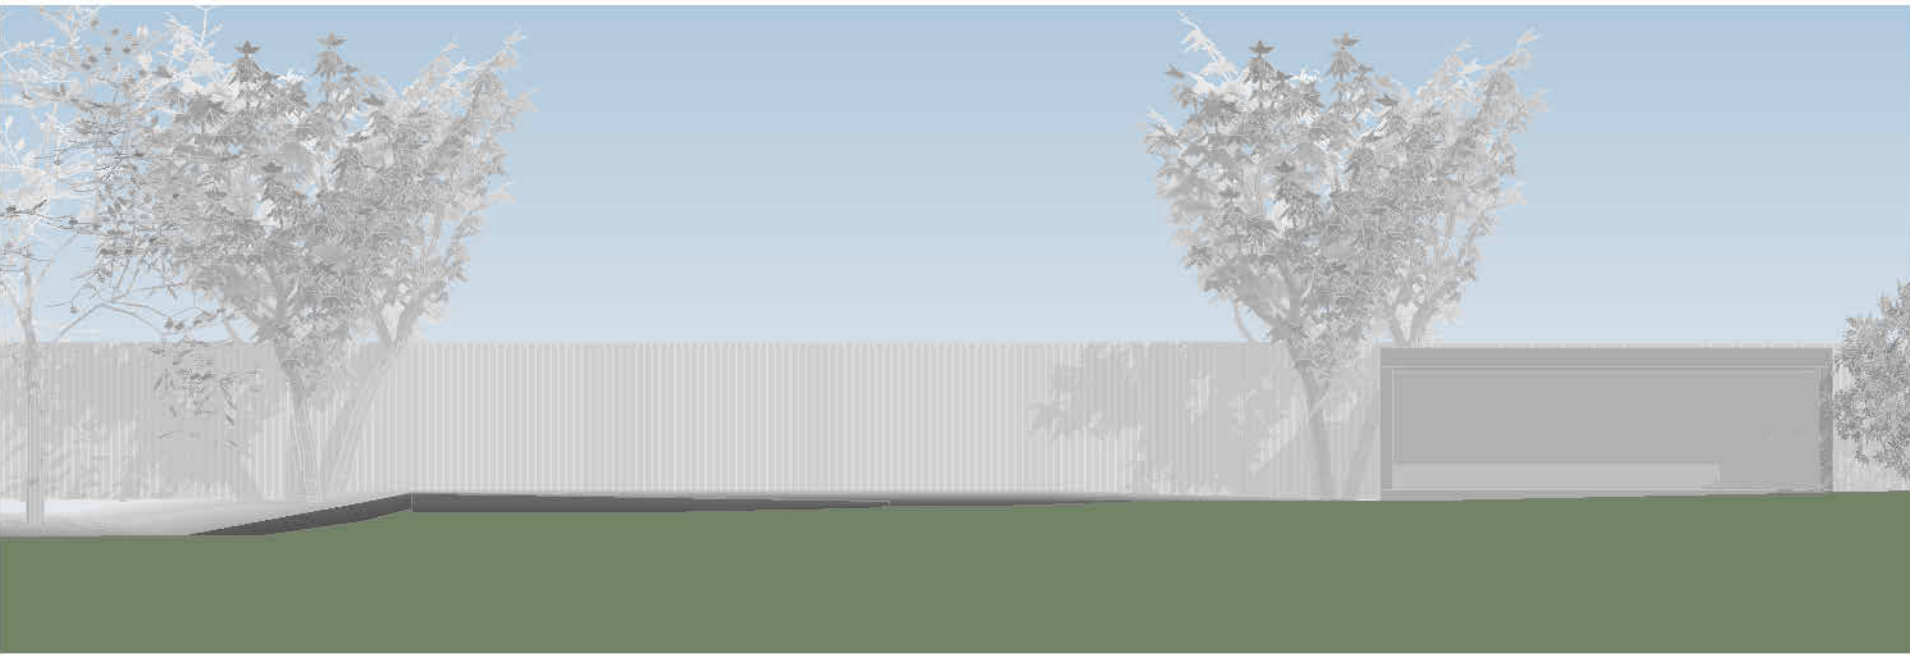


Front Elevation Existing
1 : 100

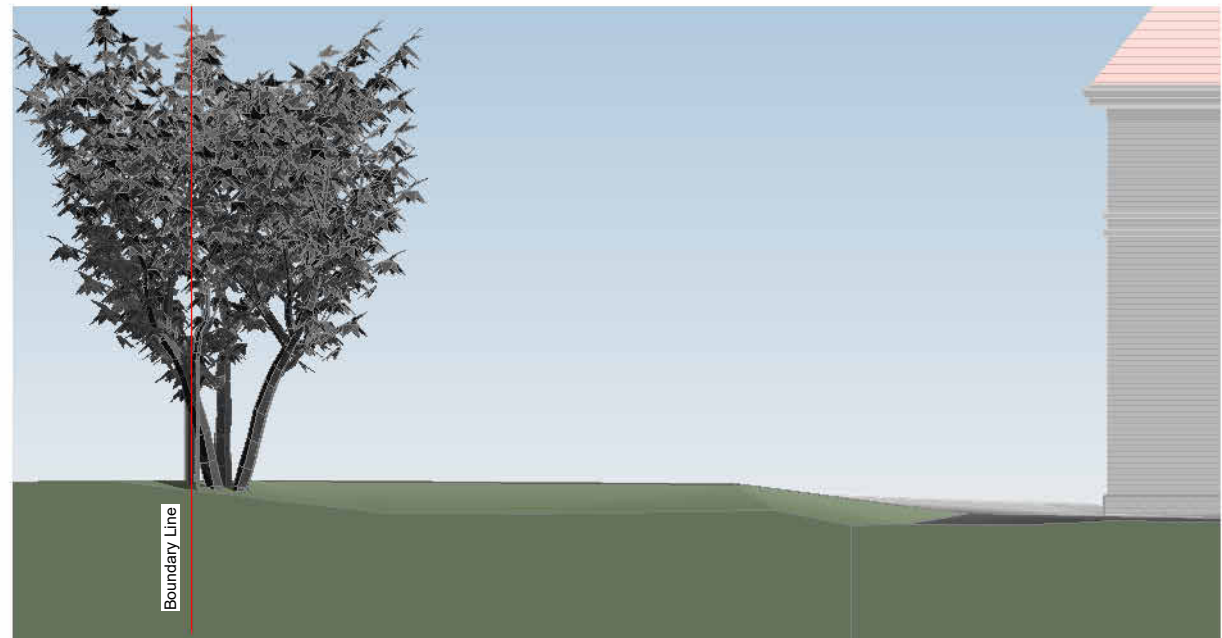

Side Elevation Road Existing
1 : 100



Rear Elevation Existing
1 : 100

 

GRAPHIC SCALE: 1:100

This drawing is protected under Copyright and at no time should any portion of this drawing be reproduced or copied without the permission of the Designer (Design Copyright Act 1968). This drawing must not be used for purposes other than that for which it is provided. It is supplied without liability for any errors or omissions. Drawings only to be scaled for planning application purposes, all dimensions to be checked on site. All drawings subject to Statutory Authority Approval.

A	SCALE BAR ADDED	1/10/25	RJB	
no	revision	date	drawn by	checked by



project
17 Deards End Lane
client
Owner

07590073160
The Basement, 324
Liverpool Road,
London, N7 8PU

nucleus

DESIGN STUDIO

www.nucleusdesignstudio.co.uk
richard@nucleusdesignstudio.co.uk

status	address				
	17 Deards End Lane, Knebworth, Hertfordshire, SG3 6NL				
	title				
	Existing				
PLANNING	date	scale	project no	dwg no.	rev
	09/17/25	As indicated	20-02	99	A