




FRONT ELEVATION

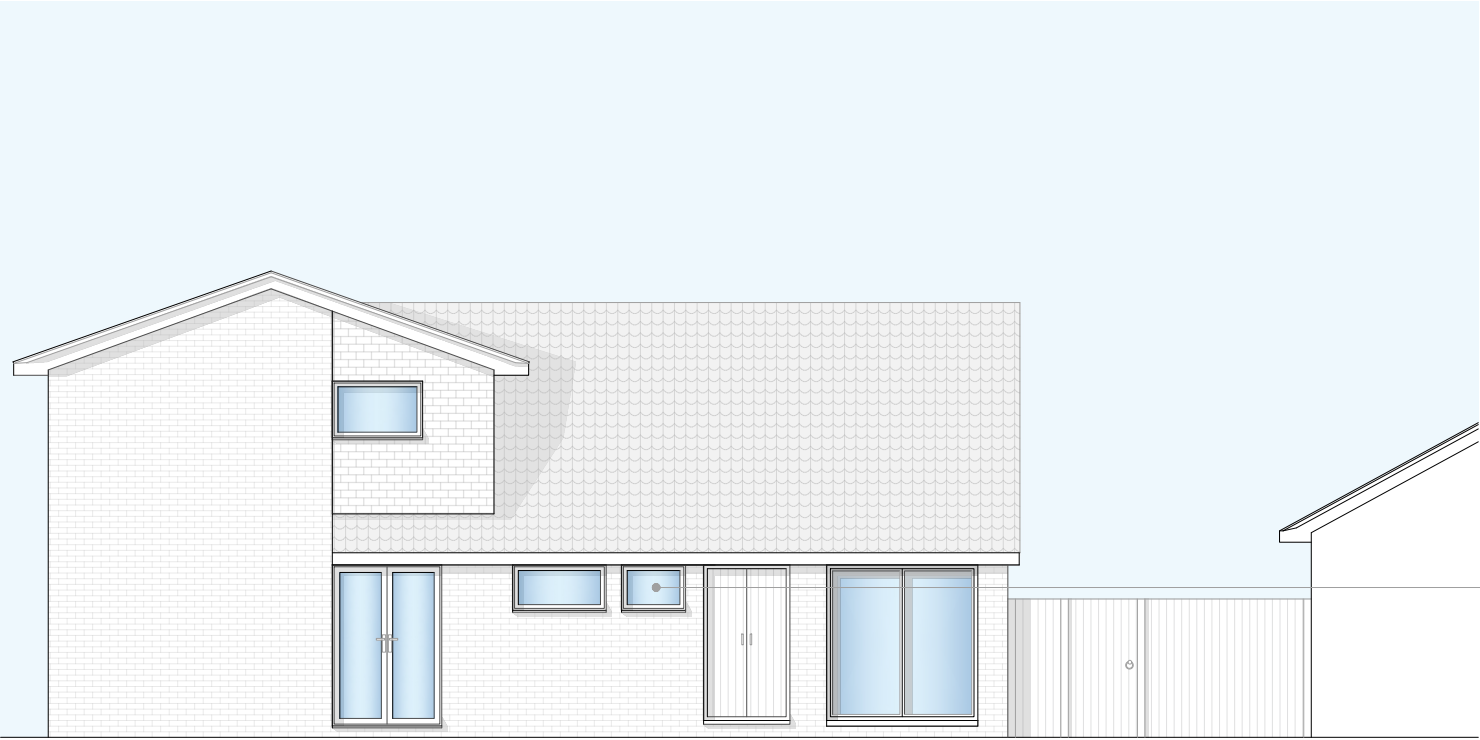

REAR ELEVATION

THIS PLAN AND DESIGN IS TO BE USED SOLELY IN CONNECTION WITH THE PROJECT AS DESCRIBED. THE DRAWING AND DESIGN IS THE COPYRIGHT OF YPL UK LIMITED T/A YOUR PLANS UK, AND MUST NOT BE RE-ISSUED, LOANED OR COPIED WITHOUT WRITTEN CONSENT OF YPL UK LIMITED T/A YOUR PLANS UK.

THE PLAN IS TO BE READ IN CONJUNCTION WITH ALL OTHER THIRD PARTY INFORMATION RELEVANT TO THE PROJECT. ANY APPARENT DISCREPANCY IS TO BE BROUGHT TO THE ATTENTION OF YPL UK LIMITED T/A YOUR PLANS UK AND/OR ANY THIRD-PARTIES OR SPECIALISTS ASSOCIATED. DO NOT SCALE FROM THIS DRAWING.

uPVC WINDOW TO BE INSTALLED IN REPLACEMENT OF EXISTING DOOR.

N0. 14

N0. 15



Existing garage doors to be replaced with full height glazed windows to match adjacent neighbour.



FULL HEIGHT uPVC GLAZED WINDOWS TO BE INSTALLED IN REPLACEMENT OF EXISTING GARAGE DOORS. STYLE TO MATCH ADJACENT NEIGHBORS GARAGE CONVERSION WINDOWS.

NEW BRICKWORK TO BE BONDED IN MATCHING EXISTING.

SIDE ELEVATION

FOR PLANNING

Location

14 GREENWAY
LETCWORTH

Title

PROPOSED ELEVATIONS

Scale	Drawn	Checked	Date
1:100 @ A3	SJB	HE	SEP 24
Drawing Number			Revision
1981_YPUK_P006			P2

0 1 2 3 4 5m
1:100



YOURPLANS
Planning design specialists