


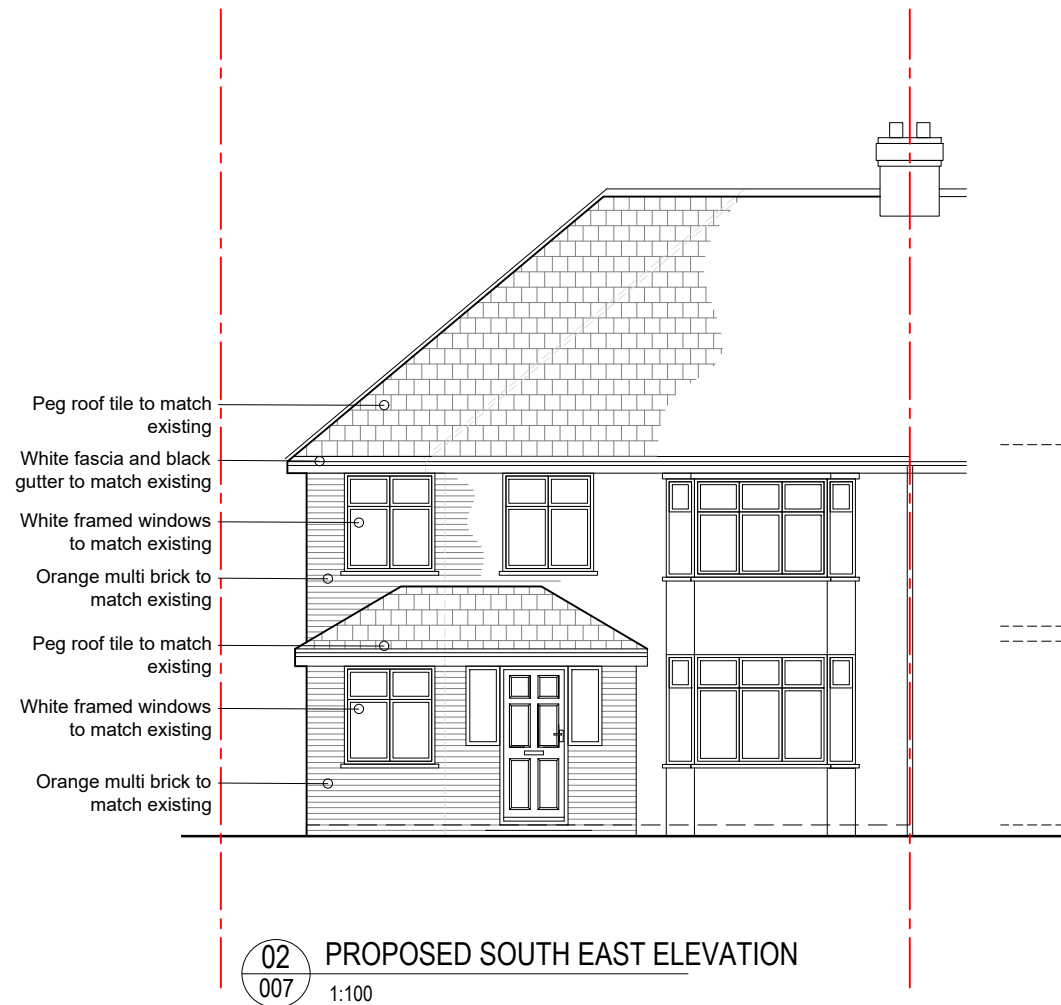

CONTRACTORS ARE NOT TO SCALE OFF THIS DRAWING
ALL DIMENSIONS MUST BE CHECKED ON SITE
INFORM THE ARCHITECT OF ANY
DISCREPANCIES PRIOR TO CONSTRUCTION
PLOT SIZE: A3

NOTES:
SCALE: 1:100 @ A3
0 1 2

A01	09.07.2025	ISSUED FOR COMMENT	VL
REV	DATE	DESCRIPTION	DRN CHK

REVISION HISTORY

PROJECT:
10 ASHTONS LANE
BALDOCK, SG7 6JJ
CLIENT:
ANDREW BATTELL

DRAWING NO:
250617 - 007

DRAWING TITLE:
EXISTING AND PROPOSED
SOUTH EAST ELEVATION

SCALE @ A3: 1:100

REV:
A01