



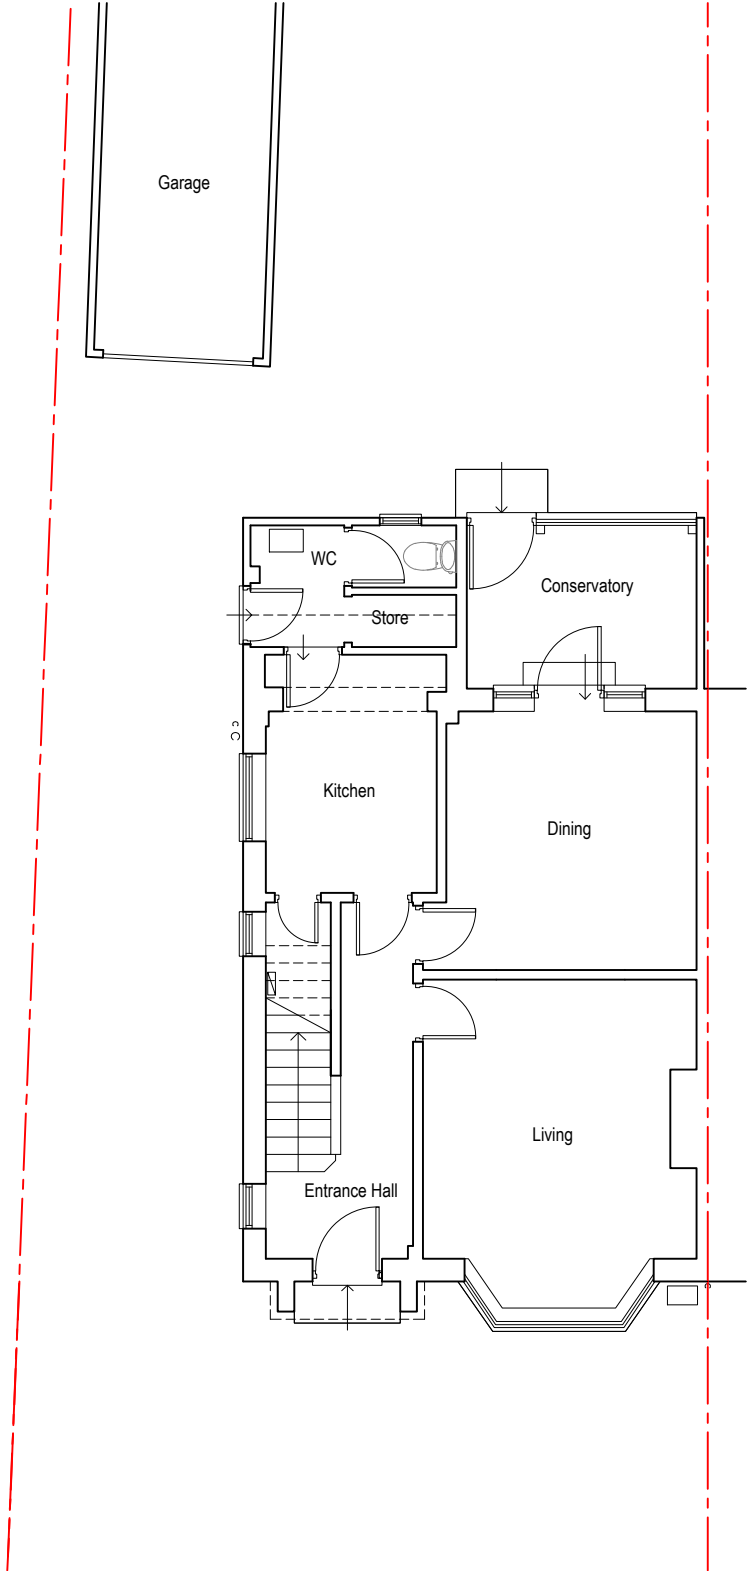


01 EXISTING GROUND FLOOR PLAN
003 1:100

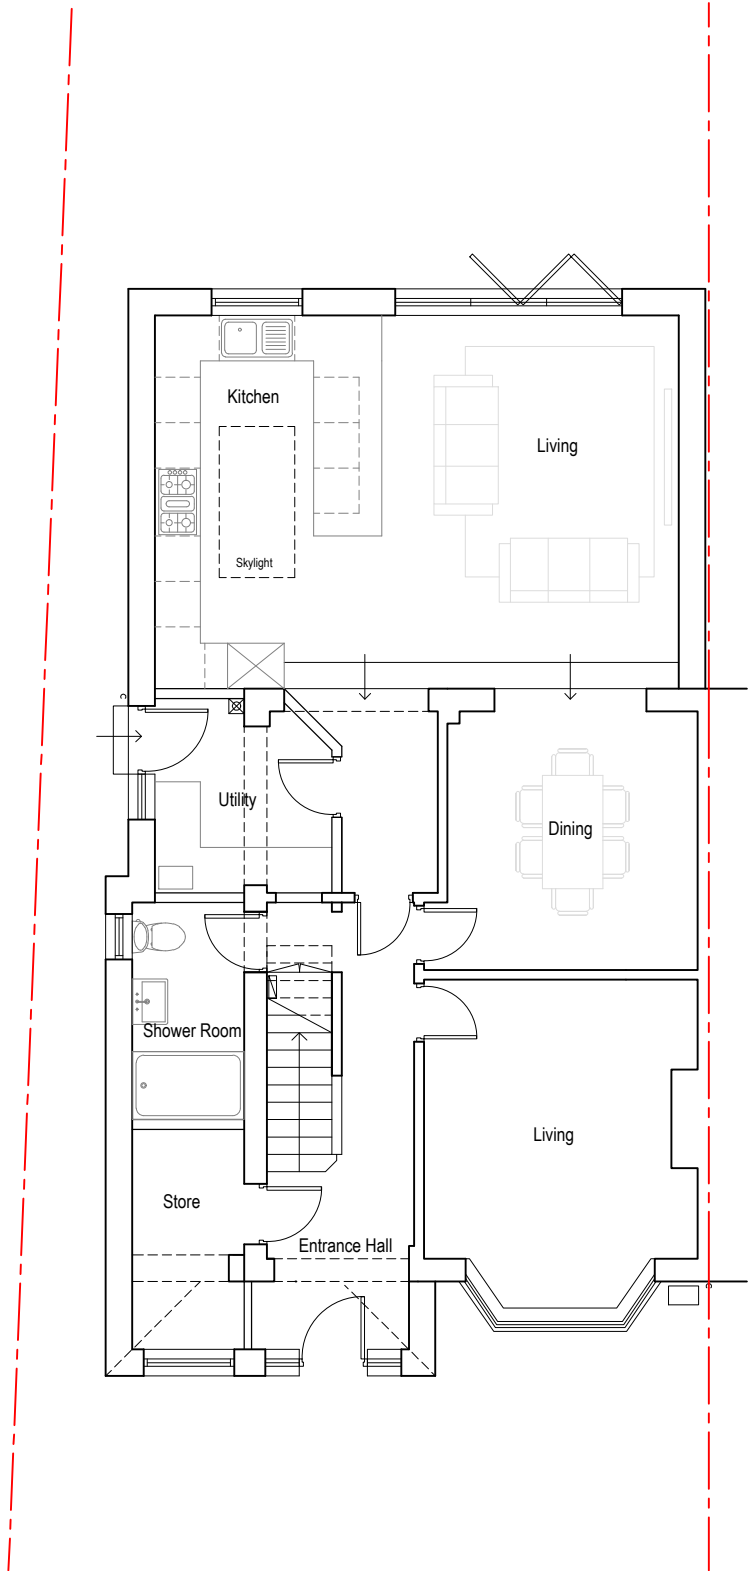

02 PROPOSED GROUND FLOOR PLAN
003 1:100

CONTRACTORS ARE NOT TO SCALE OFF THIS DRAWING
ALL DIMENSIONS MUST BE CHECKED ON SITE
INFORM THE ARCHITECT OF ANY
DISCREPANCIES PRIOR TO CONSTRUCTION
PLOT SIZE: A3

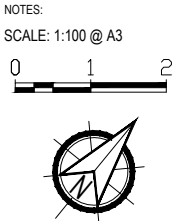

A01	09.07.2025	ISSUED FOR COMMENT	VL
REV	DATE	DESCRIPTION	DRN
CHK			

REVISION HISTORY

PROJECT:
10 ASHTONS LANE
BALDOCK, SG7 6JJ
CLIENT:
ANDREW BATTELL

DRAWING NO:
250617 - 003

DRAWING TITLE:
EXISTING AND PROPOSED
GROUND FLOOR PLAN

SCALE @ A3: 1:100

REV:
A01