



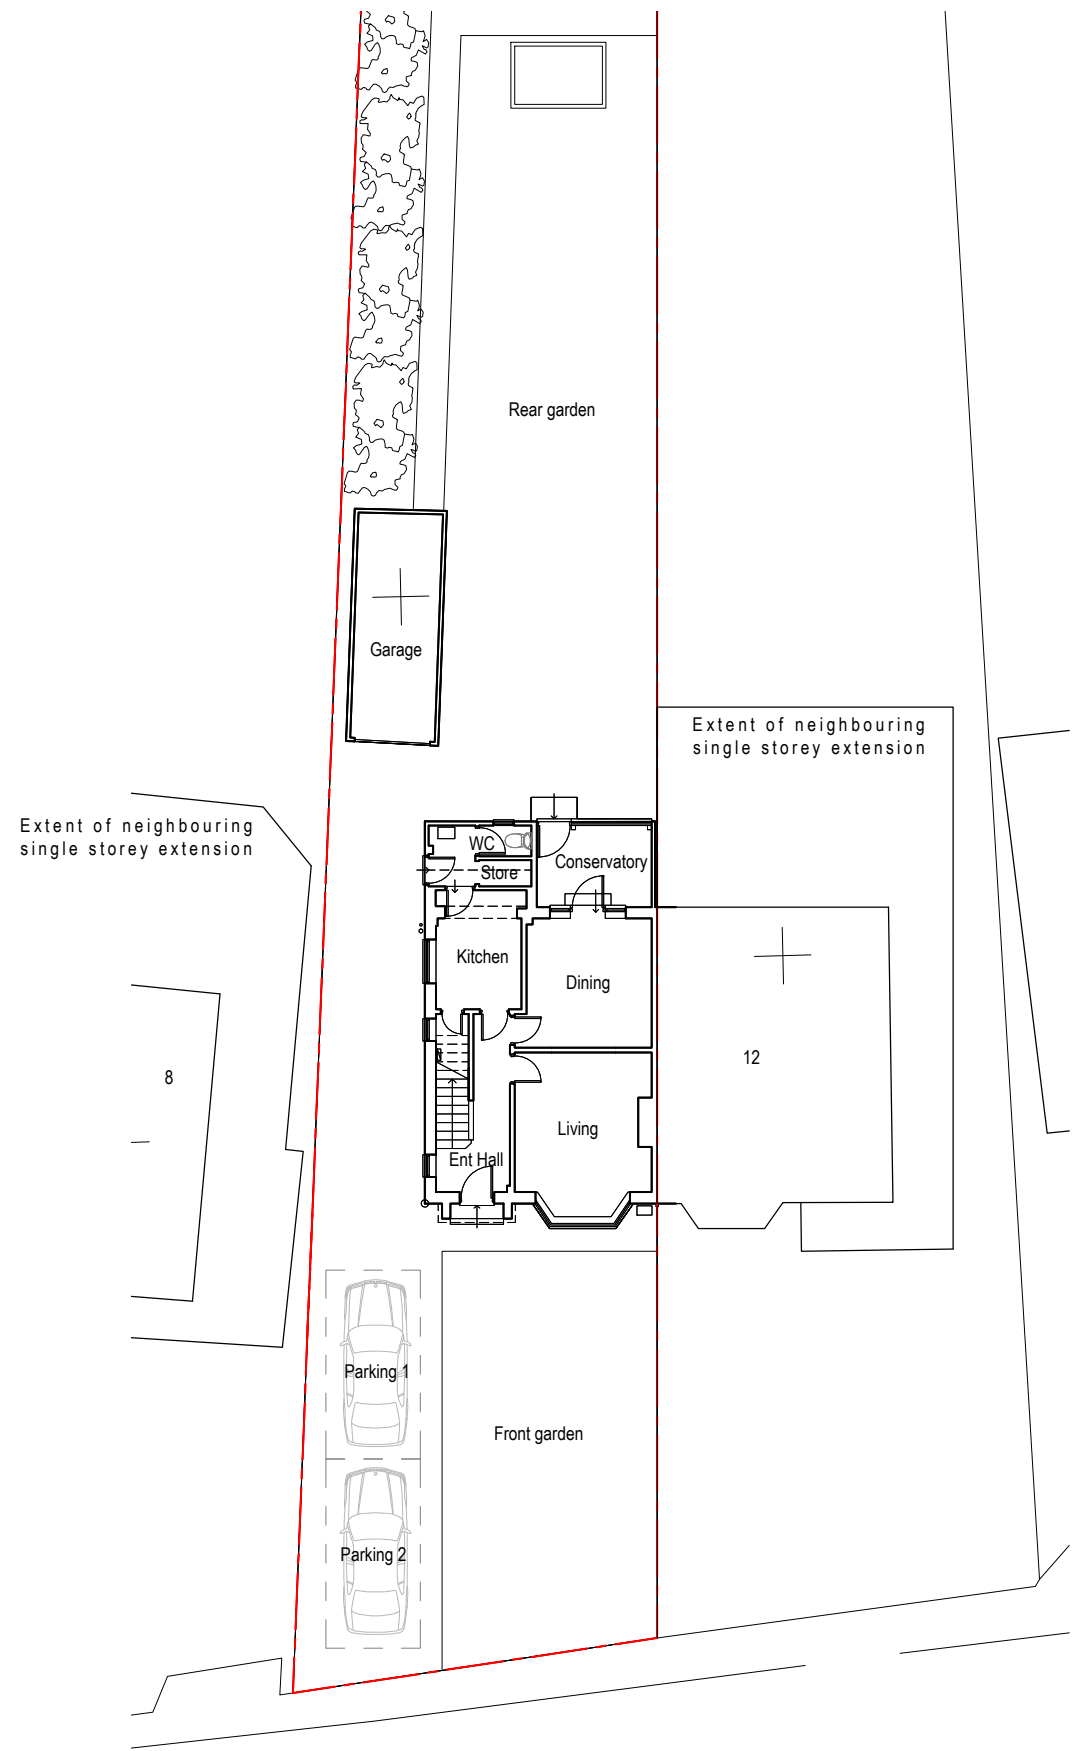

01 EXISTING SITE PLAN
002 1:200

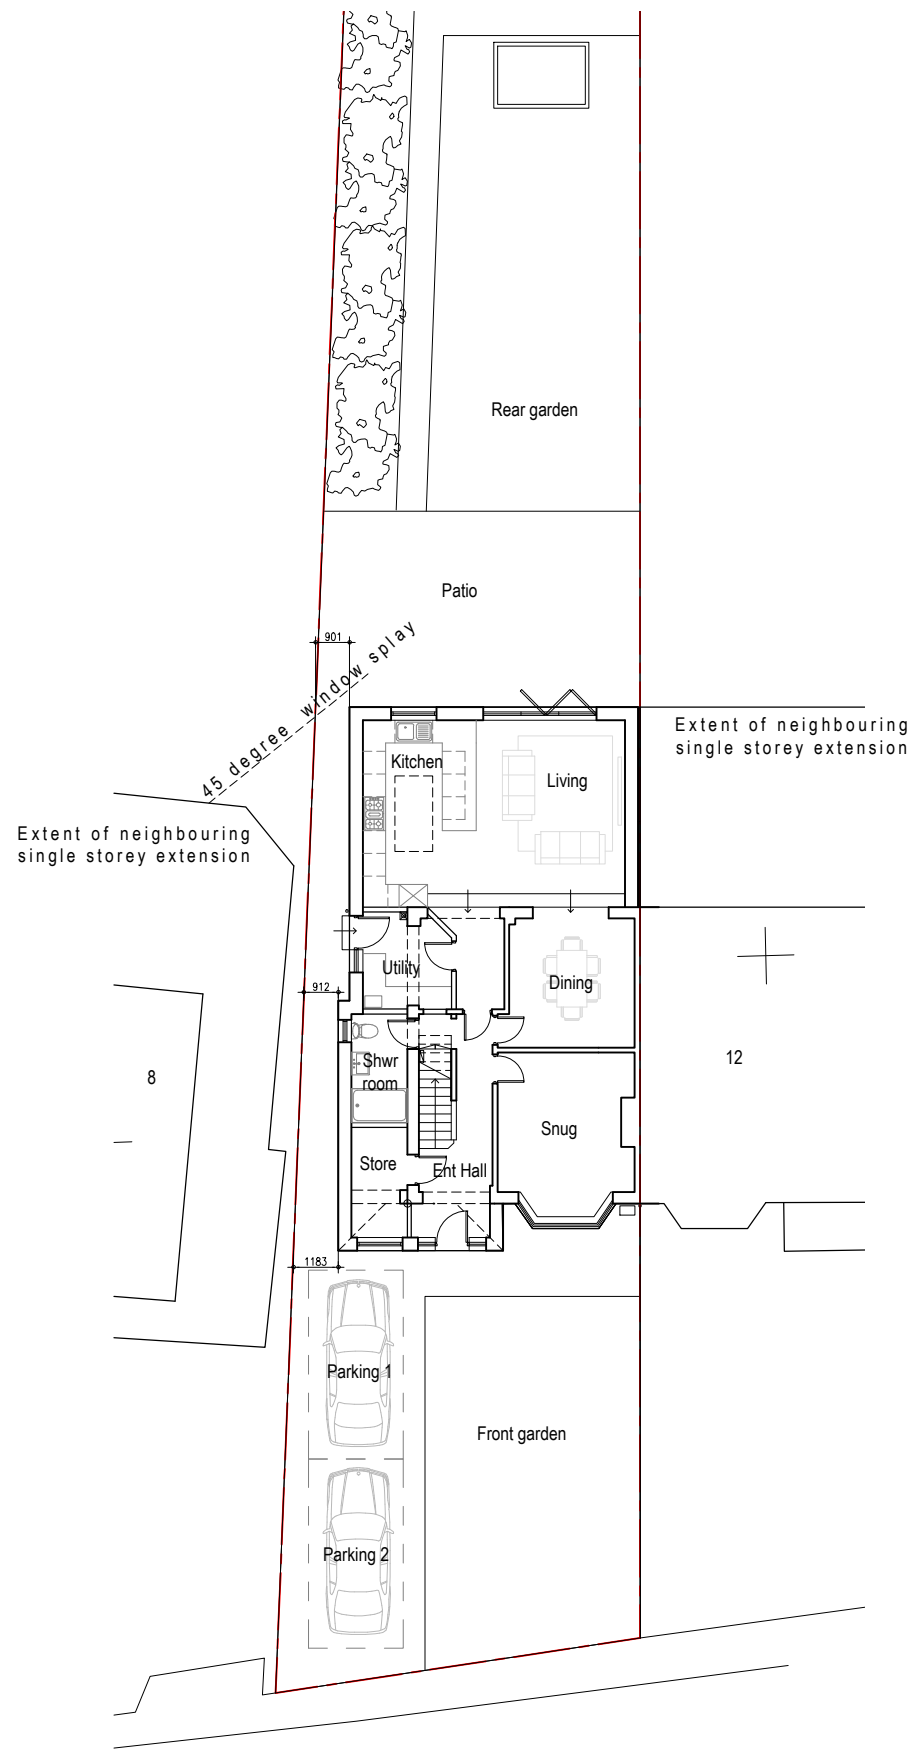

02 PROPOSED SITE PLAN
002 1:200

CONTRACTORS ARE NOT TO SCALE OFF THIS DRAWING
ALL DIMENSIONS MUST BE CHECKED ON SITE
INFORM THE ARCHITECT OF ANY DISCREPANCIES PRIOR TO CONSTRUCTION
PLOT SIZE: A3

NOTES:
SCALE: 1:200 @ A3
0 2 4

A01	09.07.2025	ISSUED FOR COMMENT	VL
REV	DATE	DESCRIPTION	DRN
REVISION HISTORY			

PROJECT:
10 ASHTONS LANE
BALDOCK, SG7 6JJ
CLIENT:
ANDREW BATTELL
DRAWING NO:
250617 - 002

DRAWING TITLE:
EXISTING AND PROPOSED
SITE PLAN
SCALE @ A3: 1:200
REV:
A01