



PROPOSED SOUTH ELEVATION
SCALE 1:50 @ A1

INSTALL TIMBER 3M HIGH X100x100 POSTS
TO SUPPURT FESTOON LIGHTING ACROSS
TERRACE

PIGMY LAMP FESSTOON LIGHTING
WITH LAMPS AT 1M CTS SUPPORTED
ON CATENARY WIRE INBETWEEN
TIMBER POSTS


NOTE LINE OF POSTS AND FESTOON
LIGHT SHOWN FROM GARDEN
PERSPECTIVE

ALUMINIUM ESTATE GATE 1M
WIDTH SUPPORTED ON INDEPENDANT
POSTS LINKING BACK TO EXISTING
ESTATE FENCING CREATING SECURE
ACCESS TO GARDEN AREA



PROPOSED NORTH ELEVATION
SCALE 1:50 @ A1

REPLACE EXISTING GATES FOR NEW HIGHER OBSCURING
VISION INTO BIN STORE. NEW TIMBER FRAME WITH
TIMBER VERTICAL PANELS.
RHS GATE TO OPEN. LHS TO REMAIN LOCKED
(NOTE NEW COLD STORE IS NOT VISIBLE)

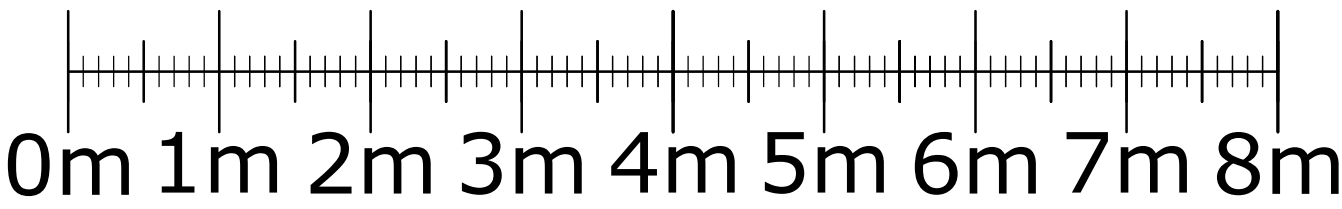

REV A - RELAELED EXISTING / FESTOON LIGHTING POSTS AND
ESTATE FENCE GATE DETAILS ADDED 24/09/26 LA



Tel: 01924 252 482
Email: studio@spatialized.com
Web: www.spatialized.com

LOCKEY SUITE
THE NOSTELL ESTATE YARD
NOSTELL PRIORY
WAKEFIELD
WF4 1AB

PLANNING ISSUE

Title EXISTING NORTH &
SOUTH ELEVATIONS

Address THE CHALK HARE
16 MELBOURNE ST
ROYSTON
SG8 7BZ

Date APRIL '26 Revision A

Drawn SJG Job No 16-25-1506

Scale 1:50 @A1 Dwg No PL5

Copyright - This drawing & design and all the information contained therein is the sole
copyright of Spatialized Ltd - and reproduction in any form is forbidden unless permission is
obtained in writing.
CONTRACTORS PLEASE NOTE:
1. Warning: no dimensions are to be scaled from this drawing. All Contractors must visit
site and be responsible for taking & checking all dimensions relative to this work. The
Designer must be advised of any discrepancies in writing.
2. Any discrepancies between drawings & specification should be reported to the Designer
prior to any work commencing.
3. All fixtures and fittings should be fitted/installed in line with industry standards and
comply with HSE, CDM, CQC and the regulations outlined by any other regulatory body
applicable.