




EXISTING WEST ELEVATION
SCALE 1:50 @ A1



EXISTING EAST ELEVATION
SCALE 1:50 @ A1

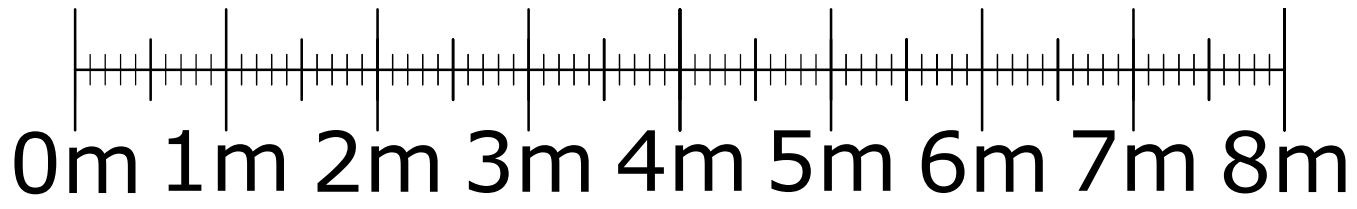

PLANNING ISSUE

Title PRE-EXISTING EAST &
WEST ELEVATIONS

Address THE CHALK HARE
16 MELBOURNE ST
ROYSTON
SG8 7BZ

Date APRIL '26 Revision A

Drawn SJG Job No 16-25-1506

Scale 1:50 @A1 Dwg No PL4

Copyright - This drawing & design and all the information contained therein is the sole copyright of Spatialized Ltd - and reproduction in any form is forbidden unless permission is obtained in writing.
CONTRACTORS PLEASE NOTE:
1. Warning: no dimensions are to be scaled from this drawing. All Contractors must visit site and be responsible for taking & checking all dimensions relative to this work. The Designer must be advised of any discrepancies in writing.
2. Any discrepancies between drawings & specification should be reported to the Designer prior to any work commencing.
3. All fixtures and fittings should be fitted/installed in line with industry standards and comply with HSE, CDM, CQC and the regulations outlined by any other regulatory body applicable.