




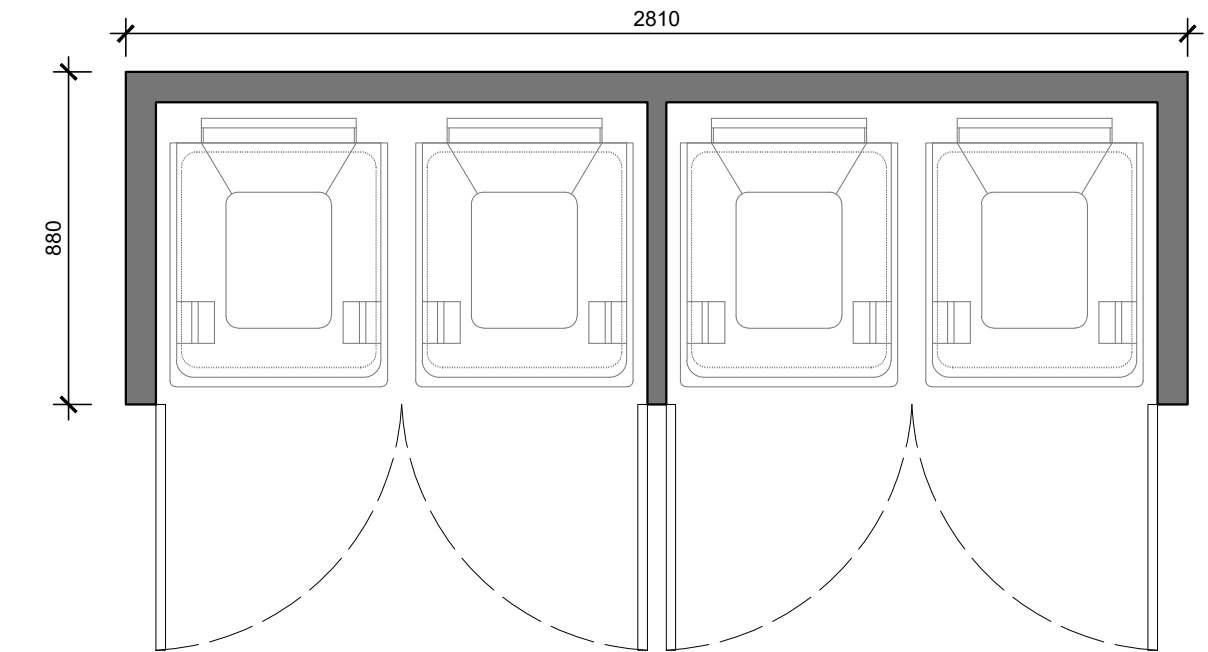


Plan

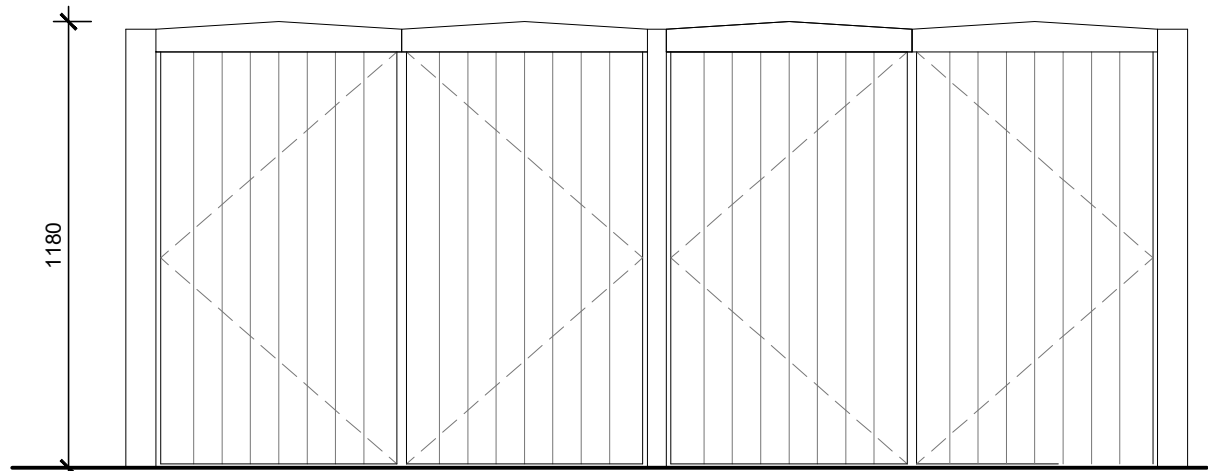


Front Elevation

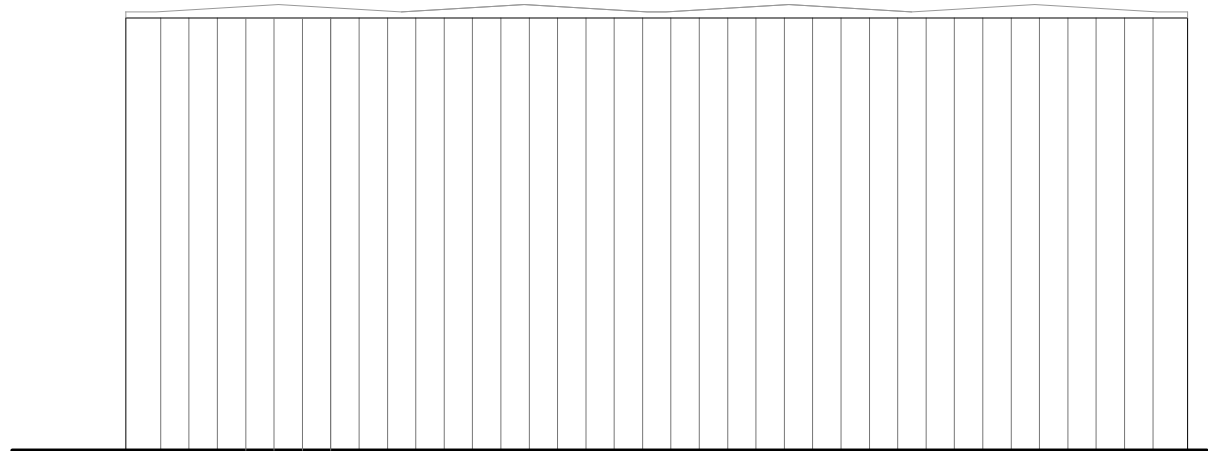


Rear Elevation

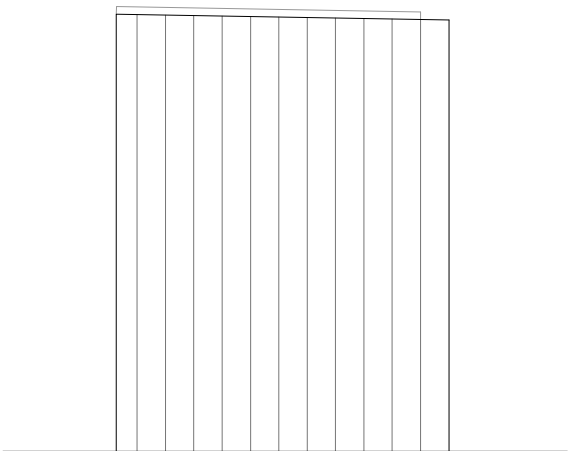

Side Elevation

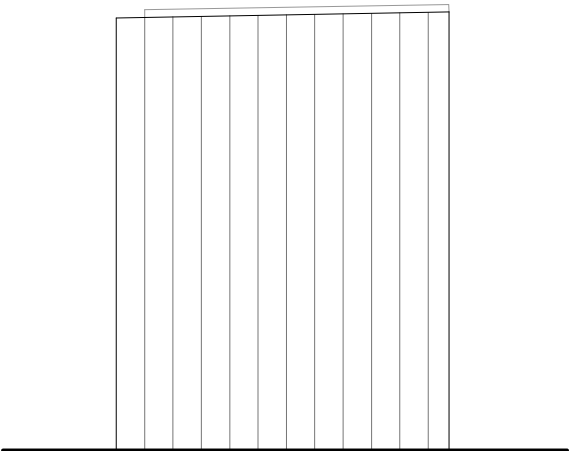

Side Elevation

 

NOTES:
This drawing is the property of Boast Associates and is issued on the condition that it is not reproduced, disclosed or copied to any unauthorised person without written consent.
This drawing is to read together with the specification and related drawings.

© BOAST ASSOCIATES

REVISIONS:

Rev:	By:	Chk:	Date:	Description:

Materials Schedule	
Walls	Timber
Roof	Timber

PLANNING

Project:
Barn Conversion,
Titmore Green

Title:
Proposed Bin Store

Drawn: LH	Checked: JG	Date: 06.03.25	Scale: 1:20	Size: A3
--------------	----------------	-------------------	----------------	-------------

Project No: 2737	Drawing No: BC-PL114	Revision:
---------------------	-------------------------	-----------



T 01438 365000
E architects@boastarchitects.com
W boastarchitects.com

16 Gateway 1000, Whittle Way, Stevenage, Hertfordshire, SG1 2FP

